


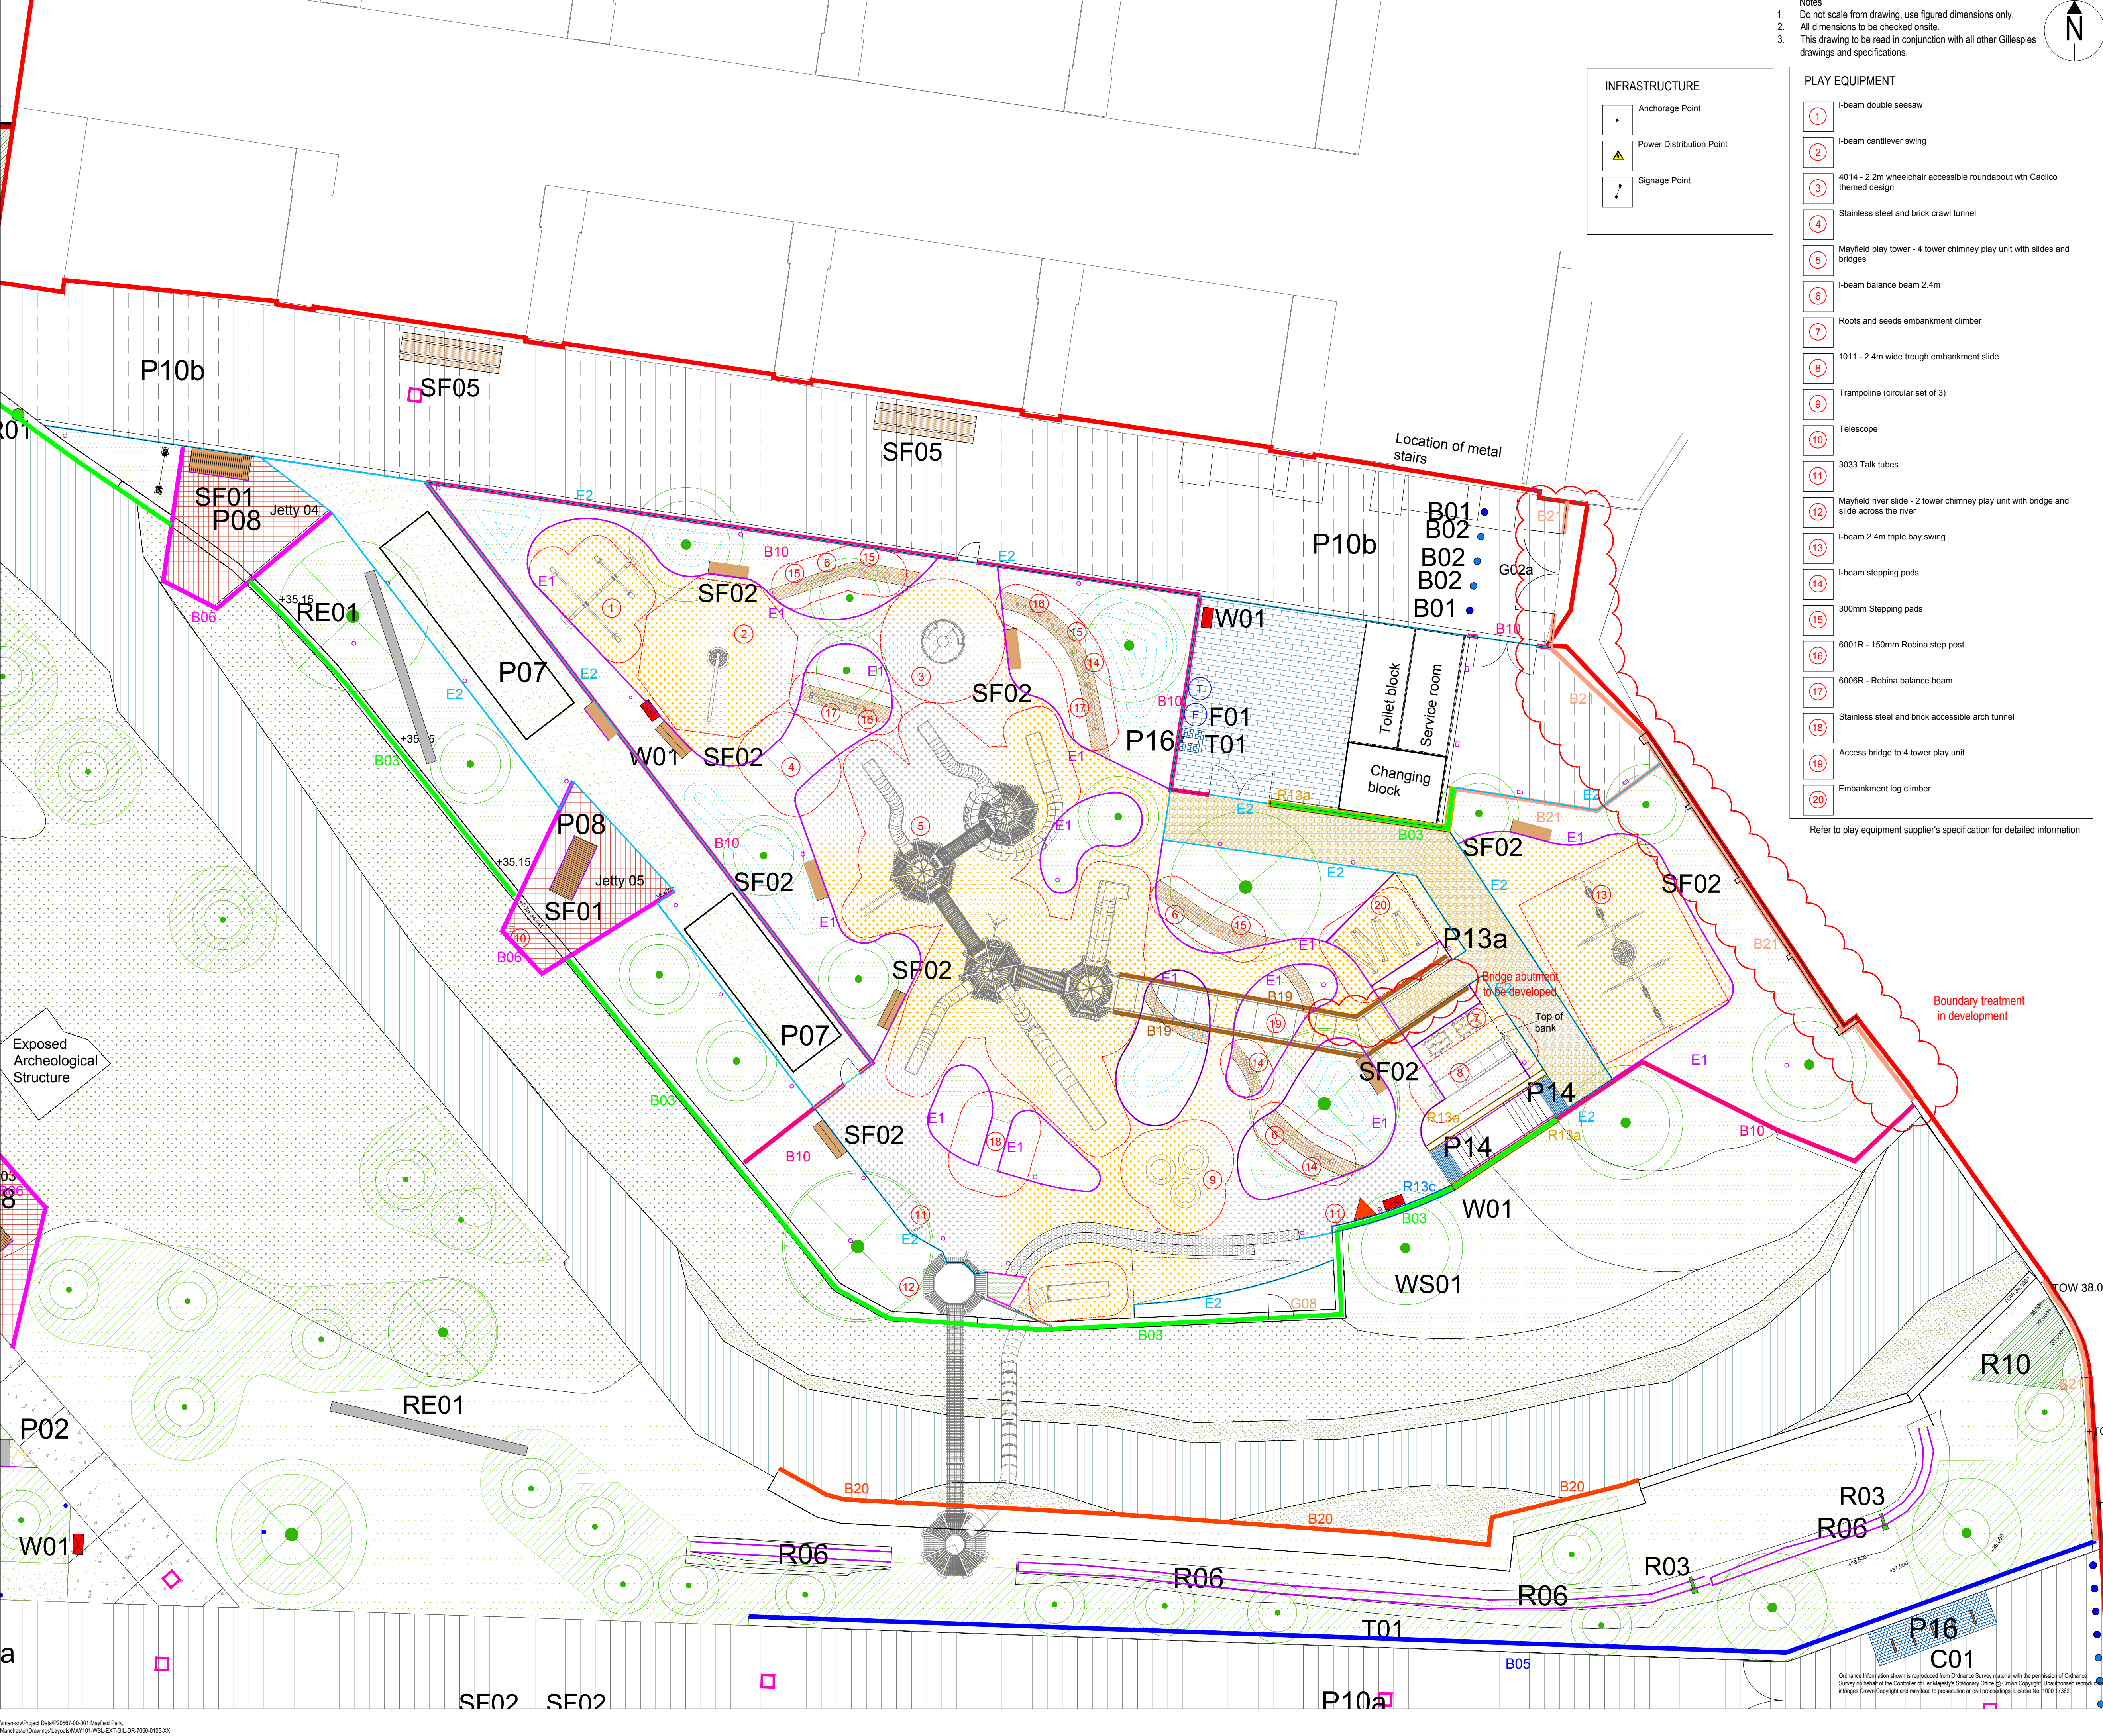

- Notes

 - Do not scale from drawing, use figured dimensions only.
 - All dimensions to be checked onsite
 - This drawing to be read in conjunction with all other Gillespies drawings and specifications.
- INFRASTRUCTURE

 - Anchorage Point
 - Power Distribution Point
 - Signage Point
- PLAY EQUIPMENT

 - I-beam double seesaw
 - I-beam cantilever swing
 - 4014 - 2.2m wheelchair accessible roundabout with Calcico themed design
 - Stainless steel and brick crawl tunnel
 - Mayfield play tower - 4 tower chimney play unit with slides and bridges
 - I-beam balance beam 2.4m
 - Roots and seeds embankment climber
 - 1011 - 2.4m wide trough embankment slide
 - Trampoline (circular set of 3)
 - Telescope
 - 3033 Talk tubes
 - Mayfield river slide - 2 tower chimney play unit with bridge and slide across the river
 - I-beam 2.4m triple bay swing
 - I-beam stepping pods
 - 300mm Stepping pads
 - 6001R - 150mm Robina step post
 - 6006R - Robina balance beam
 - Stainless steel and brick accessible arch tunnel
 - Access bridge to 4 tower play unit
 - Embankment log climber

Refer to play equipment supplier's specification for detailed information

rev	details	by	date
01	Issued for comments	JF	02.06.21
02	Updated to latest sketch proposal and levels added	JF	03.06.21
03	Updated to latest agreed general arrangement	JF	21.06.21
04	River slide landing area updated	RW	14.07.21
05	Central play feature (towers and slides) and containers updated	RW	02.08.21
06	Slide pit seating added and adjacent paving adjusted	RW	08.09.21
07	Furniture updated	RW	13.09.21
08	2x SF05 omitted	JF	14.09.21
09	Tree locations, planting beds and sunken slide pit updated.	RW	08.10.21
B01	Revision changed to B01	JF	12.10.21
B02	Updates in line with client comments	RW	22.10.21
B03	Embankment and path widths updated	RW	25.10.21

- P01a Vehicular Clay Blocks
- P05 Concrete Surface 05 Refer to Drawing 0305
- P07 Self-Binding Gravel
- P08 Steel Grating to Jetties and Raised Walkway
- P09 Play Yard Safety Surfacing
- P10b Temporary Bitmac Footpath with Occasional Vehicular Traffic with Graphical Road Markings
- P13a Vehicular Resin Bound Gravel
- Proposed Trees
- Planting
- Steps with Associated Tactile Paving and Handrails
- Fall Zone
- Play Equipment
- Play grade bark chippings
- Contour lines - planting mounds (+250mm each line)
- Concrete terraced seat steps
- Street Furniture Type 01 Description: Large timber bench
- Street Furniture Type 02 Description: Small rustic timber bench
- Street Furniture Type 05 Description: Small drifter picnic tables set
- Reclaimed Structure Type 01 Description: Reclaimed steel girders
- B03 - Balustrade Type 03. Description: Balustrade fixed on top of existing refurbished wall with new concrete coping.
- B06 - Balustrade Type 06. Description: Metal balustrade fixed to front of I-beam jetty structure.
- B10 - Balustrade Type 10. Description: Balustrade in soft
- B18 - Armco Barrier to edge of maintenance yard.
- B19 - Balustrade fixed to play tower access bridge and abutment
- B20 - Wall R08 Cladding
- B21 - Expanded mesh. Refer to drawing MAY101-WSL-EXT-GIL-DR-0209
- R13a Proposed concrete retaining wall. Refer to detail MAY101-WSL-EXT-GIL-DR-7020-0343
- Edging type E1 Tiger mulch deep edging Refer to kerb and edging details for full information
- Edging type E2 Metal edging Refer to kerb and edging details for full information
- R06 Retaining Wall Type 06 Refer to drawing MAY101-WSL-EXT-GIL-DR-7020-0340

Project title

Mayfield Park

Drawing title

Landscape

Play Yard

Drawing status

B

Scale

1:150 @ A1

Drwn

JF

Date

02.06.21

Chk'd

WC

Drawing number

MAY101-WSL-EXT-GIL-DR-7060-0105

Rev

03

Client

P. P. O'CONNOR

Committed To Excellence

61 Mosley Rd
Stretford
Manchester
M17 1EB

GILLESPIES

Weygate House, 44 Hely Road, W14 2EX
P: 0161 928 7715 E: design.manchester@gillespies.co.uk