


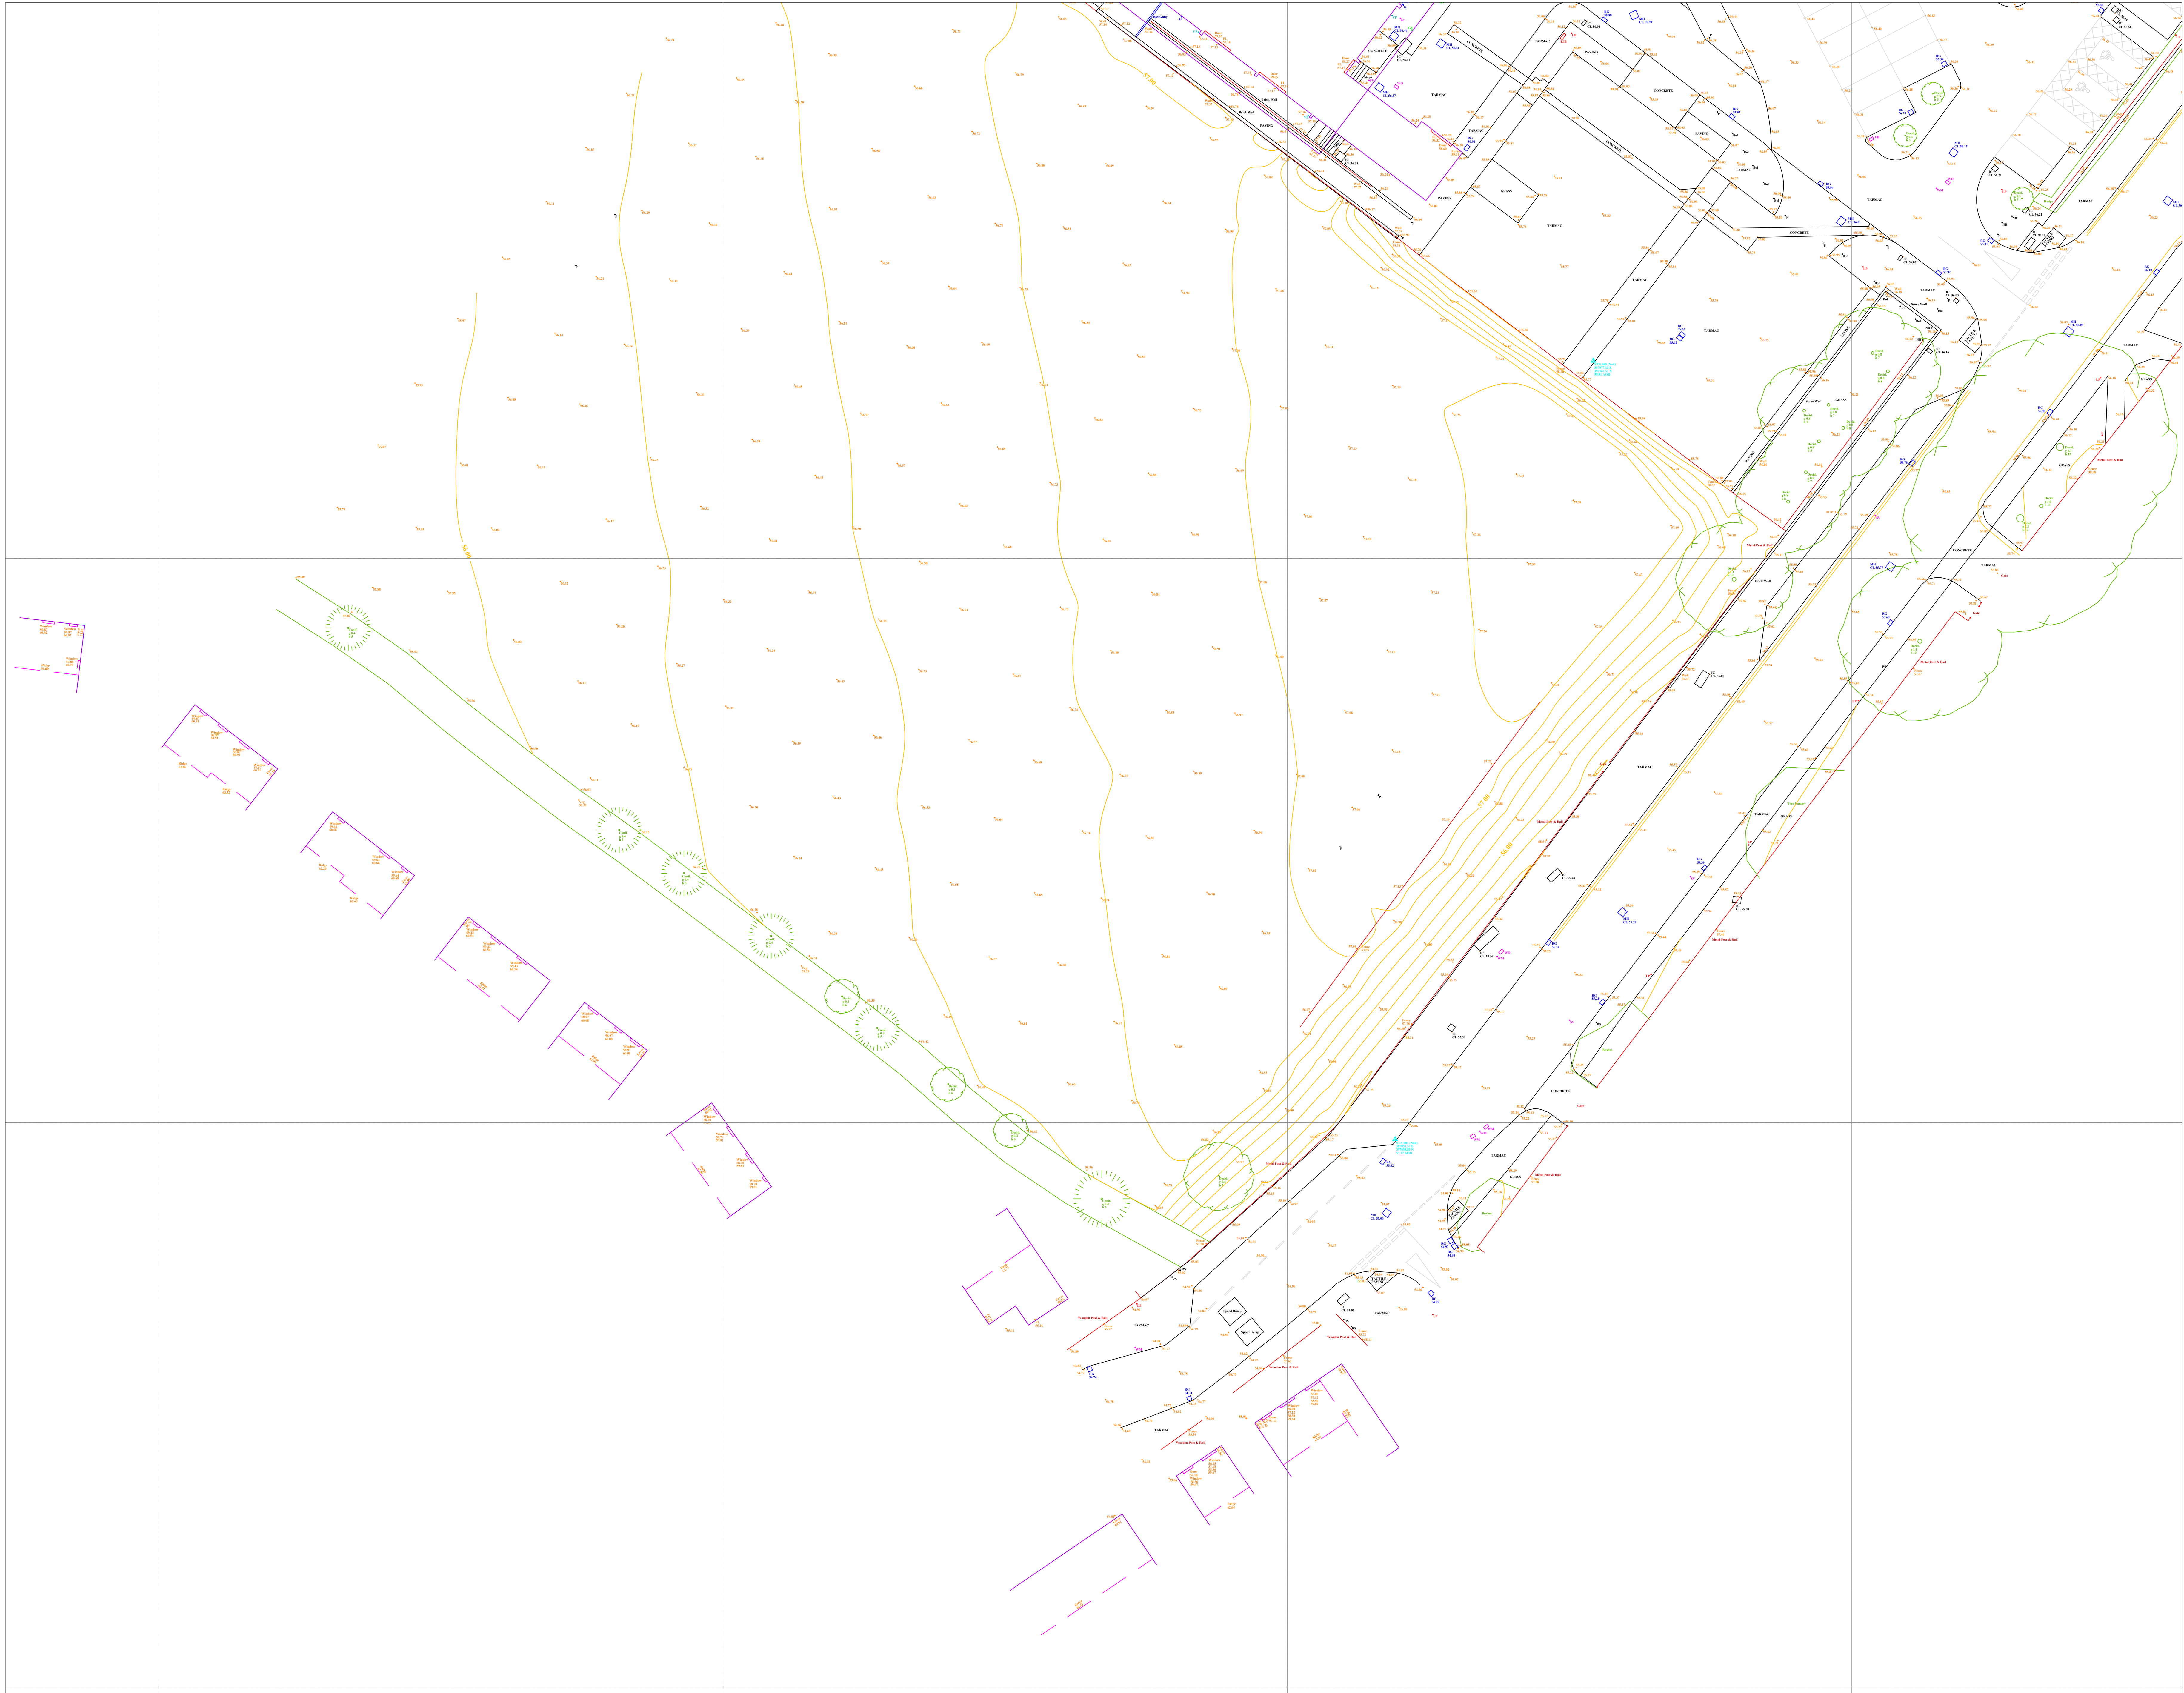

General Notes

- Topographical Survey only. Utility survey results to follow.

Disclaimer

The location of under ground services shown on this drawing has been determined using electro-magnetic and GPR radar techniques and visual observations. No guarantee can be given that all services have been shown on the drawing. The relevant service drawings should be obtained from the appropriate service providers company and used in conjunction with this drawing. No guarantee can be given to the accuracy and completeness of any service provider information shown in this drawing and no liability will be accepted for any losses that arise due to a lack of accuracy in any service providers record information. Reference should also be made to historical plans and as built drawings. Excavations in the vicinity of services should be carried out with due diligence ref HSG47 document. Location accuracy is determined by referring to manufacturers guidelines for the systems deployed. Reference should be made to the latest version of Discovery Surveys Ltd site procedures document for utility location surveys.

ABBREVIATIONS

AR	ASSUMED ROUTE	NFI	NO FURTHER INFORMATION
BD	BACKDROP	NTA	NO TRANSMITTER ACCESS
BTIC	BRITISH TELECOM CHAMBER	OSA	OUTSIDE SURVEY AREA
CI	CAST IRON	PE	POLYETHYLENE
CL	COVER LEVEL	PR	PIPE RISER
CO	CONCRETE	PVC	POLYVINYL CHLORIDE
CP	CABLE PIT	RE	RODDING EYE
CR	CABLE RISER	RWP	RAINWATER PIPE
D	DEPTH IN METRES	SV	STOP VALVE
EM	EARTH MAT	SVP	SOIL VENT PIPE
EP	ELECTRICITY POLE	TFR	TAKEN FROM RECORDS
EO	END OF TRACE	TP	TELEGRAPH POLE
FE	FENCE EARTH POINT	UDI	UNRELIABLE DEPTH INFO
FH	FIRE HYDRANT	UTL	UNABLE TO LOCATE
G	GULLY	UTR	UNABLE TO RAISE
GPR	TRACED BY G.P.R.	UTS	UNABLE TO SURVEY
GV	GAS VALVE	UTT	UNABLE TO TRACE
GR	GAS RISER	WL	WATER LEVEL
IC	INTERSECTION CHAMBER	WR	WATER RISER
IL	INVERT LEVEL	VP	VENT PIPE
LP	LAMP POST	VR	VAPOUR RECOVERY
MH	MANHOLE	WM	WATER METER
MCW	MAINS COLD WATER	WO	WASH OUT VALVE
ND	NO DEPTH (Unable to acquire depth)	WWP	WASTE WATER PIPE

LEGEND

CATV	CATV	CATV	CABLE TELEVISION
CCTV	CCTV	CCTV	CLOSED CIRCUIT TELEVISION
COM	COM	COM	COMMUNICATIONS CABLE
DACT	DACT	DACT	DUCTING
EA	EA	EA	ELECTRIC CABLE
FWSS	FWSS	FWSS	FOUL WATER SEWER
GWSS	GWSS	GWSS	COMBINED WATER SEWER
SWSS	SWSS	SWSS	SURFACE WATER SEWER
FUEL	FUEL	FUEL	FUEL PIPE
GA	GA	GA	GAS PIPE
HE	HE	HE	HEATING
OFF	OFF	OFF	OFFSET FILL PIPE
RAD	RAD	RAD	RADAR TRACE
TELE	TELE	TELE	TELECOMS CABLE
TL	TL	TL	TRAFFIC LIGHT CABLE
UNID	UNID	UNID	UNIDENTIFIED SERVICE
VR	VR	VR	VAPOUR RECOVERY
V	V	V	VENT PIPE
W	W	W	WATER PIPE
END OF TRACE	END OF TRACE	END OF TRACE	END OF TRACE (Signal lost, unless stated otherwise)



-	-	-	-
No.	Revision/Issue	By	Date



Winning Post Centre
MoorendsThorne
Doncaster
DN6 4PB

Project Name and Address
Grey Mare Lane
Kirkstead Close
Manchester
M11 3SW

Drawing No	Sheet	
CUR 230621 050	2 of 2	
Date		
01/07/21		
Scale		
1:200@A0		
Client	Drawn	Approved
Curtins	SW	SR