


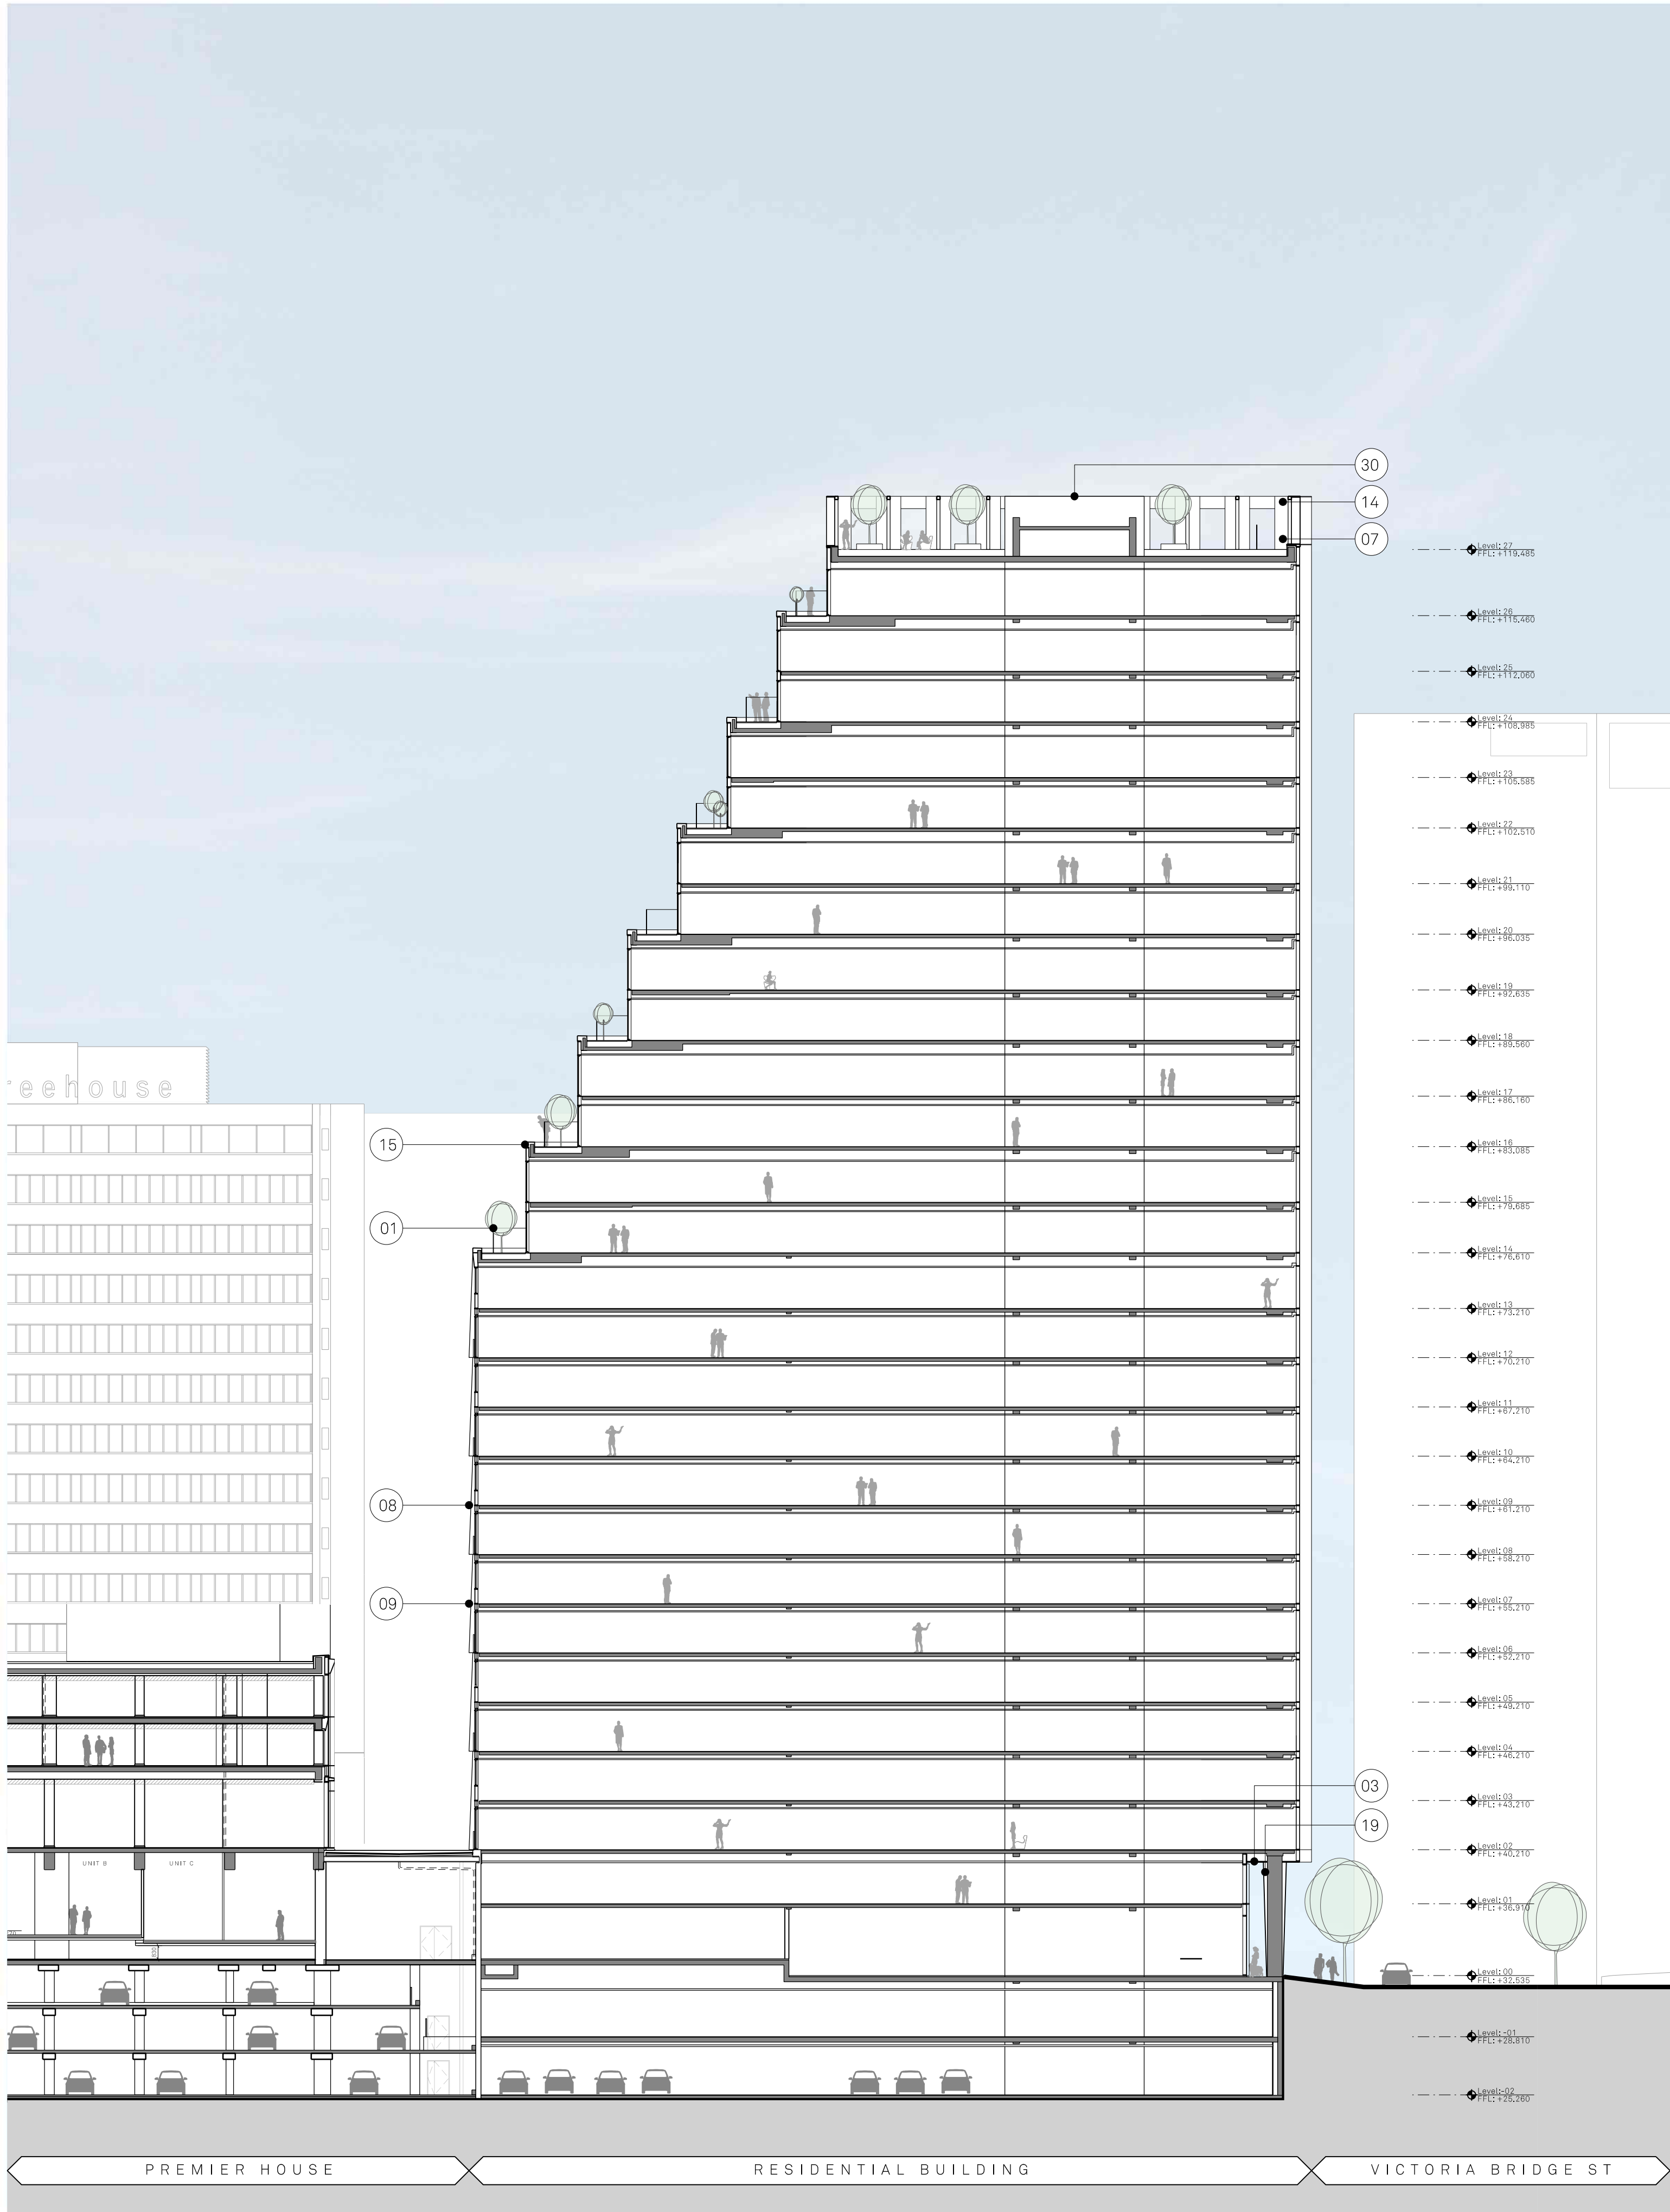

MATERIALITY KEY:

- 01 Glazed Balustrade
- 02 Anodised PPC Metal Balustrade
- 03 Anodised Aluminium Soffit Panel
- 04 Anodised Capped Curtain Wall System with Profiled Bladed Cap
- 05 Metallic Silver Unitised Capped Curtain Wall System
- 06 SG Curtain Wall System
- 07 Metallic Silver Unitised Capped Curtain Wall Parapet
- 08 Polished Precast Concrete Shingle Panels with Acid Etched Reveals
- 09 Polished & Patterned Precast Concrete Shingle Panels with Acid Etched Reveals
- 10 Polished & Patterned Precast Column with Acid Etched Reveals
- 11 Polished Precast Concrete Lintel
- 12 Acid Etch Patterned Concrete Precast Lintel
- 13 Acid Etch Patterned Precast Panel
- 14 Precast Concrete Lintel
- 15 Polished Precast Coping

- 16 Anodised Aluminium clip-on balcony with balustrade
- 17 Metallic PPC Metal Juliet Balustrade Integrated with 05
- 18 Glazed Corner Unit
- 19 Anodised Aluminium Rainscreen Cassette Feature Column Cladding
- 20 Metallic Stick Curtain Walling/ Glazed corner
- 21 Unitised Curtain Walling with Integrated Sliding Doors, Back Painted Glass and Prefabricated Balcony, with Soffit provision for Slot Vent, Metallic PPC,
- 22 Anodised aluminium soffit with integrated slot vents

- 23 Acid Etched Precast Concrete Panel
- 24 Deep Acid Etched Precast Concrete Panel
- 25 Anodised PPC Metal Rainscreen Cladding
- 26 Ventilation Louvers
- 27 Painted Blockwork Wall
- 28 Feature wall with Integrated Lighting
- 29 Metallic PPC Metal Fins with Green Wall
- 30 Anodised PPC Rainscreen

- 31 Landscape deck with riverside parking
- 32 Patterned Ceramic Frit Glass Spandrel
- 33 Glazed in Slot Vent
- 34 Anodised Capped Curtain Wall System with integrated louvered doorset

Project Name:
Renaissance
Drawn: RW
Checked: FM
Details: - 22.10.21

Title:
Residential Building - Block 2
Proposed Section AA & BB
Status: Planning

Scale:
1:250@ A1
Project: 150
Drawing No: B2_05_2200
Rev: -

Jon Matthews Architects
4th Floor, Centurion House, 129 Deansgate, Manchester, M3 3WR
0161 974 3690
Copyright of this drawing is vested in Jon Matthews Architects and must not be copied or reproduced without written consent. Figured dimensions only are to be taken from this drawing. Do not scale from this drawing. For full company disclosure please visit www.jonmatthewsarchitects.com

