


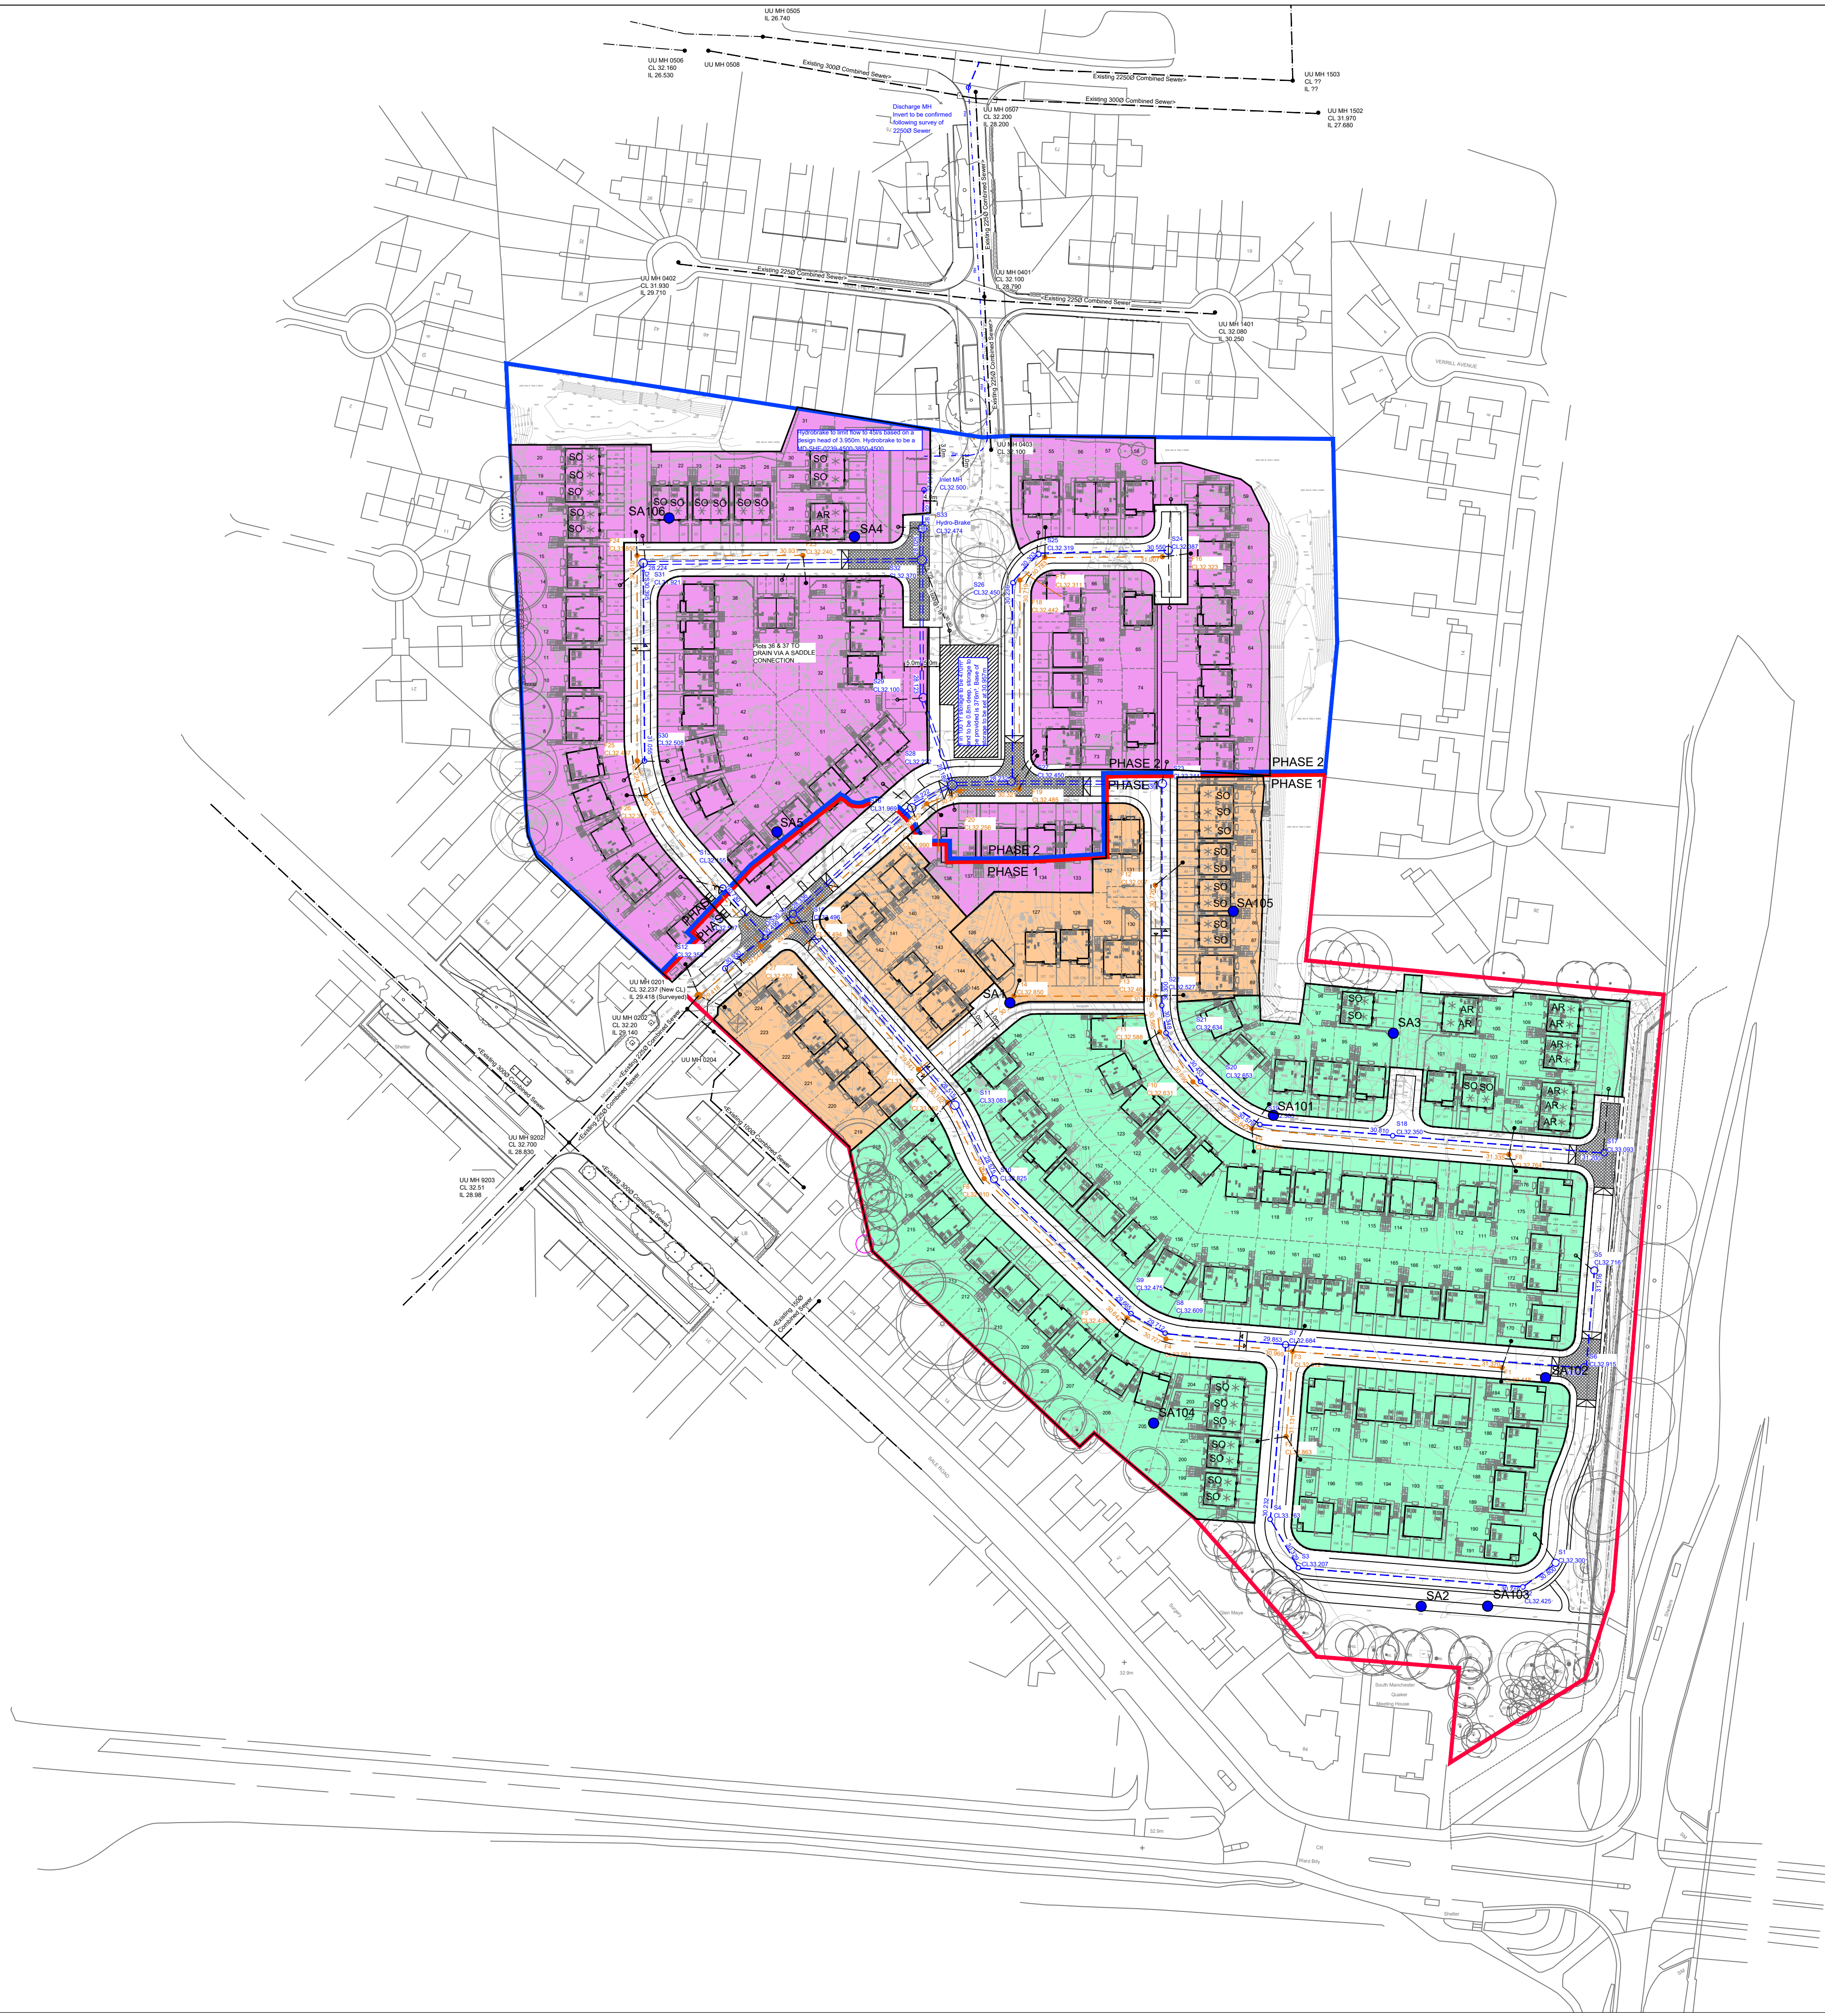

- KEY**
- PHASE 1 BROWNFIELD AREA
 - PHASE 1 GREENFIELD AREA
 - PHASE 2 BROWNFIELD AREA
 - PHASE 1 BOUNDARY LINE
 - PHASE 2 BOUNDARY LINE
 - SOAKAWAY TEST LOCATIONS

Rev	Description	Drawn	Date
-----	-------------	-------	------

millerhomes
Miller Homes Limited - North West Region
Hawthorn House
Woodlands Park
Ashton Road
Newton-le-Willows, WA12 0HF
Telephone 0870 336 4700
Fax 01925 228570
www.millerhomes.co.uk

Project Title
**VARSAITY QUARTER
MANCHESTER COLLEGE
NORTHENDEN**

Drawing Title
**DRAINAGE STRATEGY
BROWNFIELD & GREENFIELD
AREAS PLAN**

Scale	Drawn By	Checked By	Authorised By
1:1000	RA	RA	RA
	Date 22/12/21	Date 22/12/21	Date 22/12/21
Job No.	Drawing No.	Revision	
809360	100	-	
Original Sheet Size A1 Do Not Scale From This Drawing			