


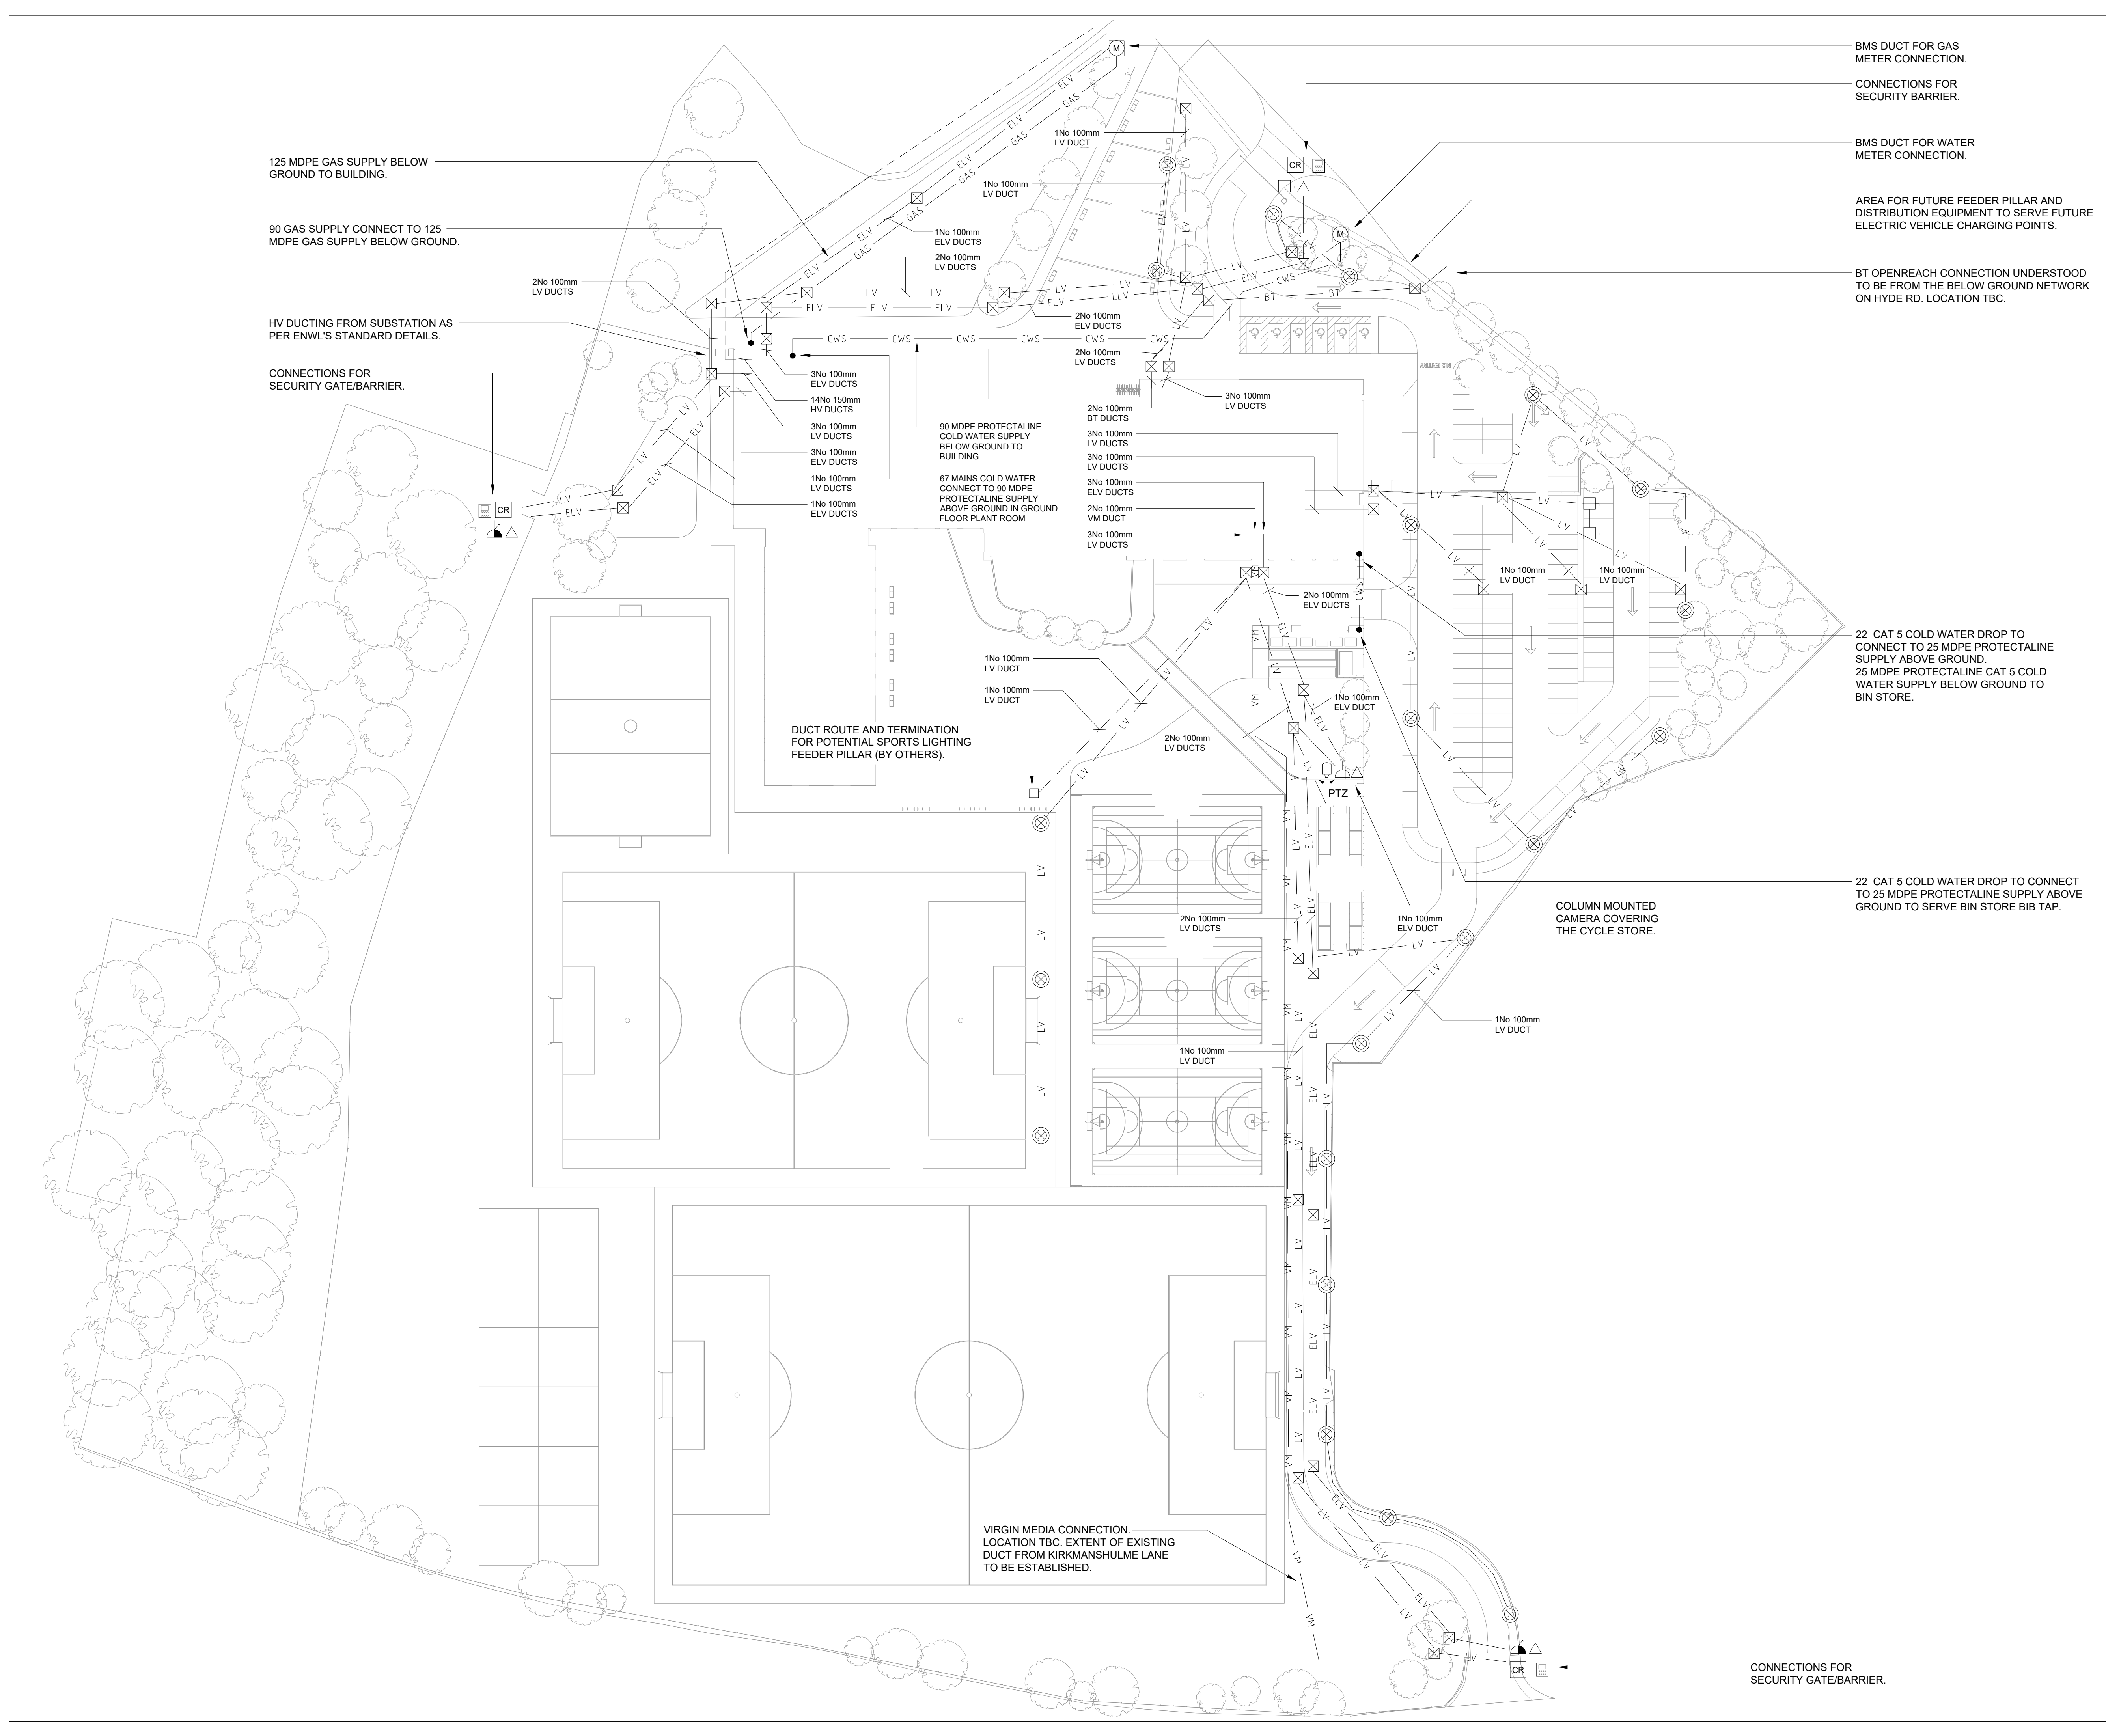

Safety, Health and Environmental Information

IN ADDITION TO THE HAZARDS / RISKS NORMALLY ASSOCIATED WITH THE TYPE OF WORK DETAILED ON THIS DRAWING, NOTE THE FOLLOWING:

Construction

LIVE SERVICES PRESENT IN AND AROUND THE SITE BOUNDARY

Maintenance/Cleaning

Decommissioning/Demolition

IT IS ASSUMED THAT ALL WORKS WILL BE CARRIED OUT BY A COMPETENT CONTRACTOR WORKING, WHERE APPROPRIATE, TO AN APPROVED METHOD STATEMENT. THIS IS NOT AN EXHAUSTIVE LIST AND REFERENCE SHOULD BE MADE TO THE HEALTH AND SAFETY FILE.

NOTES:

P01	CP ISSUE 1	A.W	D.K	14.05.21
Rev	Description	By	App	Date

LINK

MEP CONSULTING ENGINEERS

INTEGRAL

Client

MANCHESTER CITY COUNCIL

Project Title

BELLE VUE CO-OP ACADEMY

Drawing Title

ELECTRICAL SERVICES
EXTERNAL SERVICES
COMBINED M&E LAYOUT

Scale @ A1	Description/Issued For	Status
1:500	CONTRACTOR PROPOSALS	S2
Drawing Number		Revision
009433-IUL-00-XX-DR-J-960001		P01