


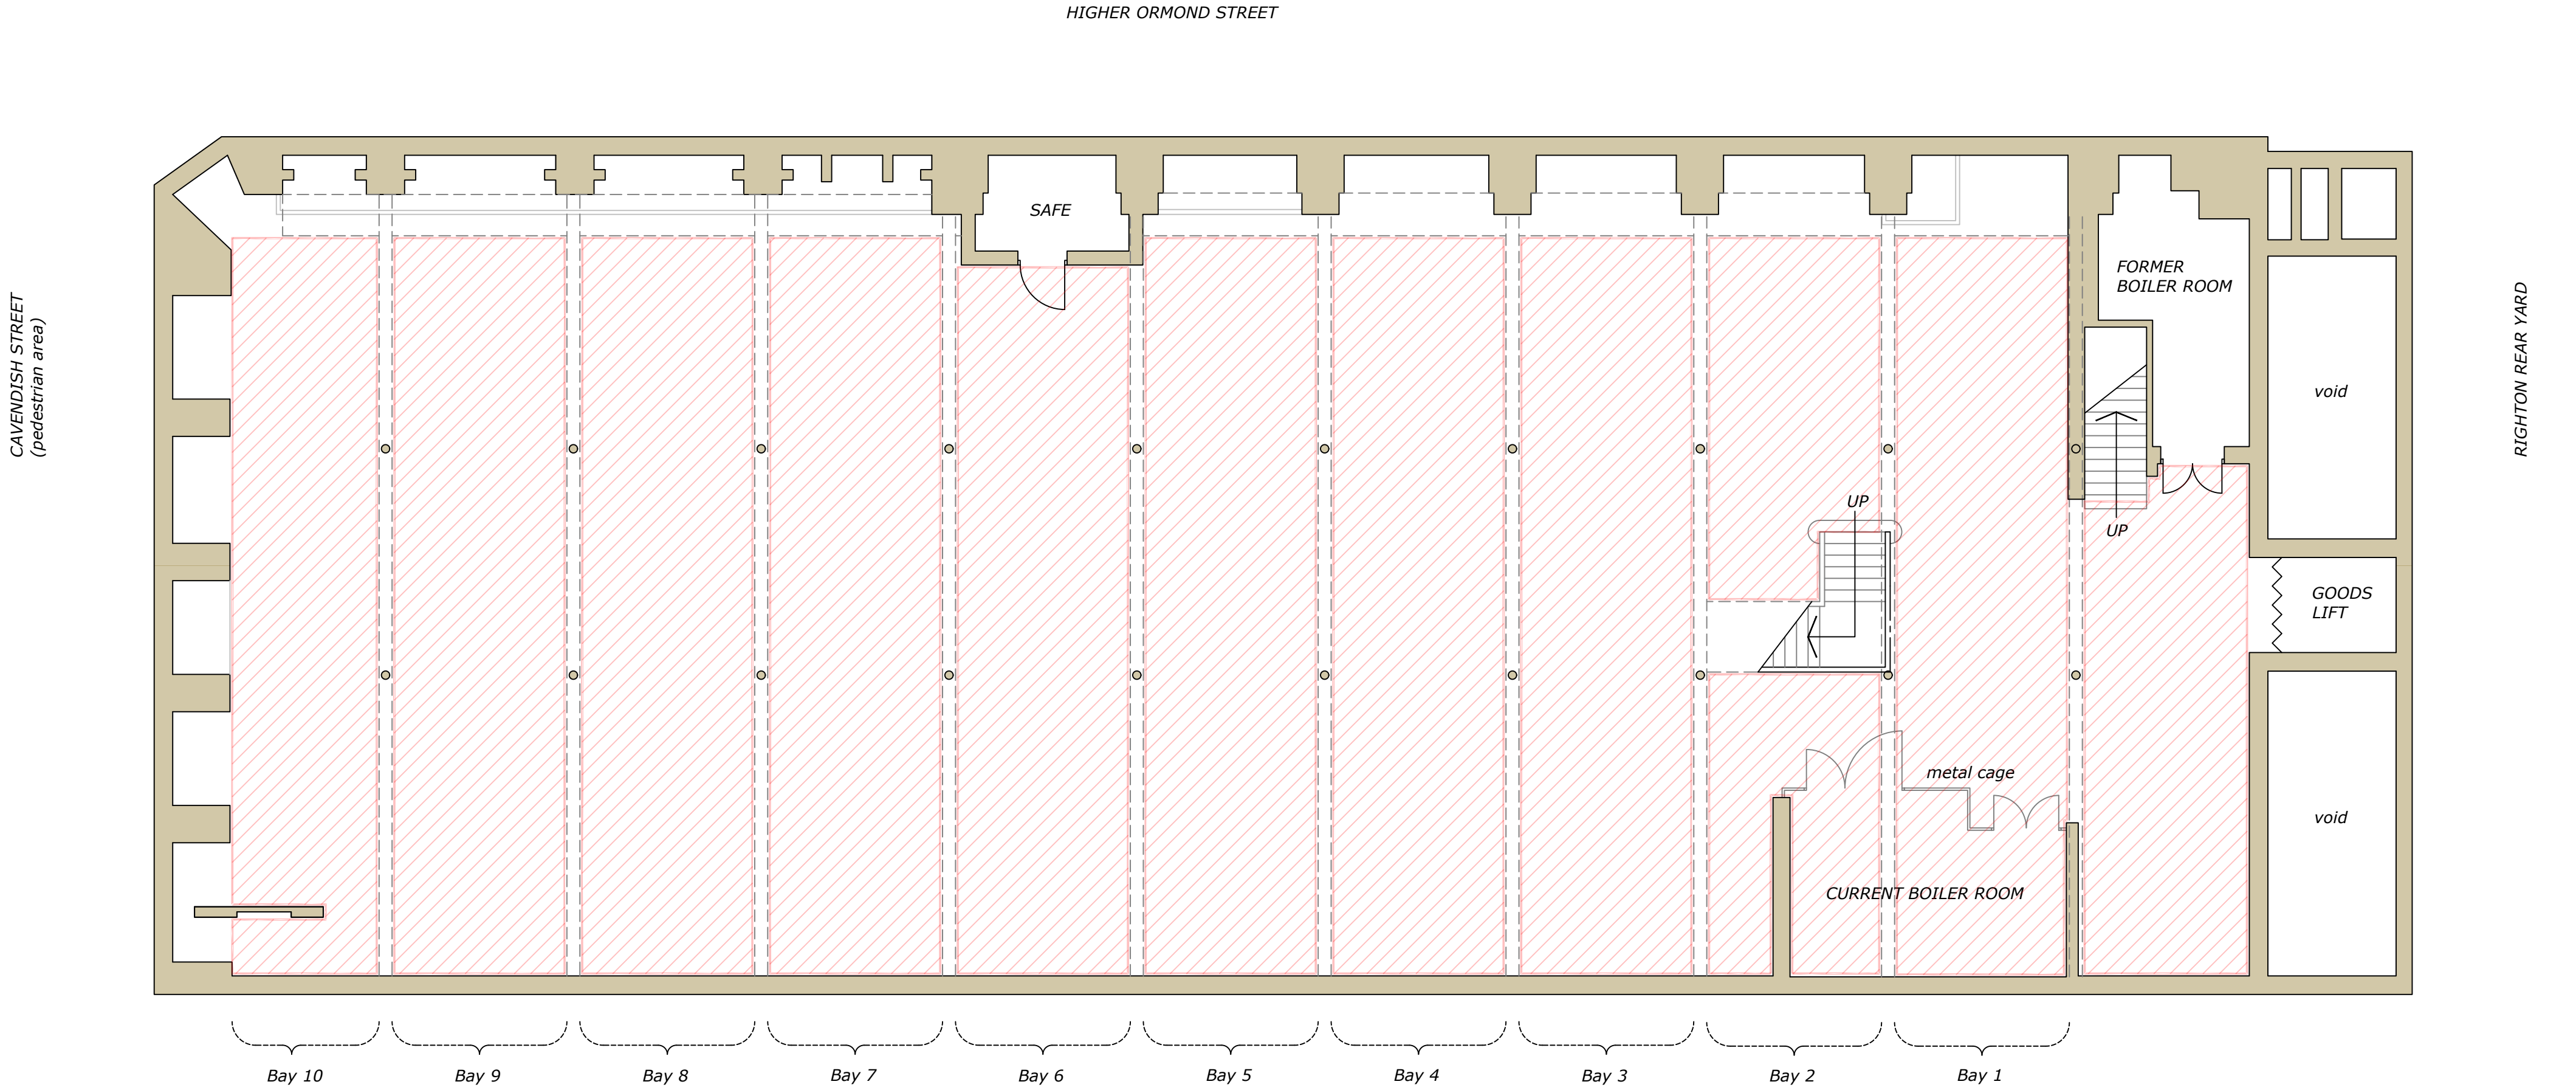

Righton Basement Plan (scale 1:100)

 Hatched area noting location of lath & plaster ceilings

