


GENERAL NOTES

1. DO NOT SCALE FROM THIS DRAWING WORK TO FIGURED DIMENSIONS ONLY.
2. NO DEVIATION FROM THE DETAILS SHOWN ON THIS DRAWING IS ALLOWED WITHOUT PRIOR PERMISSION IN WRITING.
3. ALL DRAWINGS ARE TO BE READ IN CONJUNCTION WITH ALL ARCHITECTS, ENGINEERS AND SPECIALISTS DRAWINGS AND THE SPECIFICATION.
4. THE CONTRACTOR SHALL INCORPORATE ALL THE REQUIREMENTS OF THE PRE-TENDER STAGE HEALTH & SAFETY PLAN.


RESIDUAL RISK REGISTER

REFER TO WML CIVIL / STRUCTURAL DESIGN RISK REGISTER IN ADDITION TO THE HAZARDS / RISKS NORMALLY ASSOCIATED WITH THE TYPE OF WORKS INDICATED ON THIS DRAWING. NOTE THE FOLLOWING:-

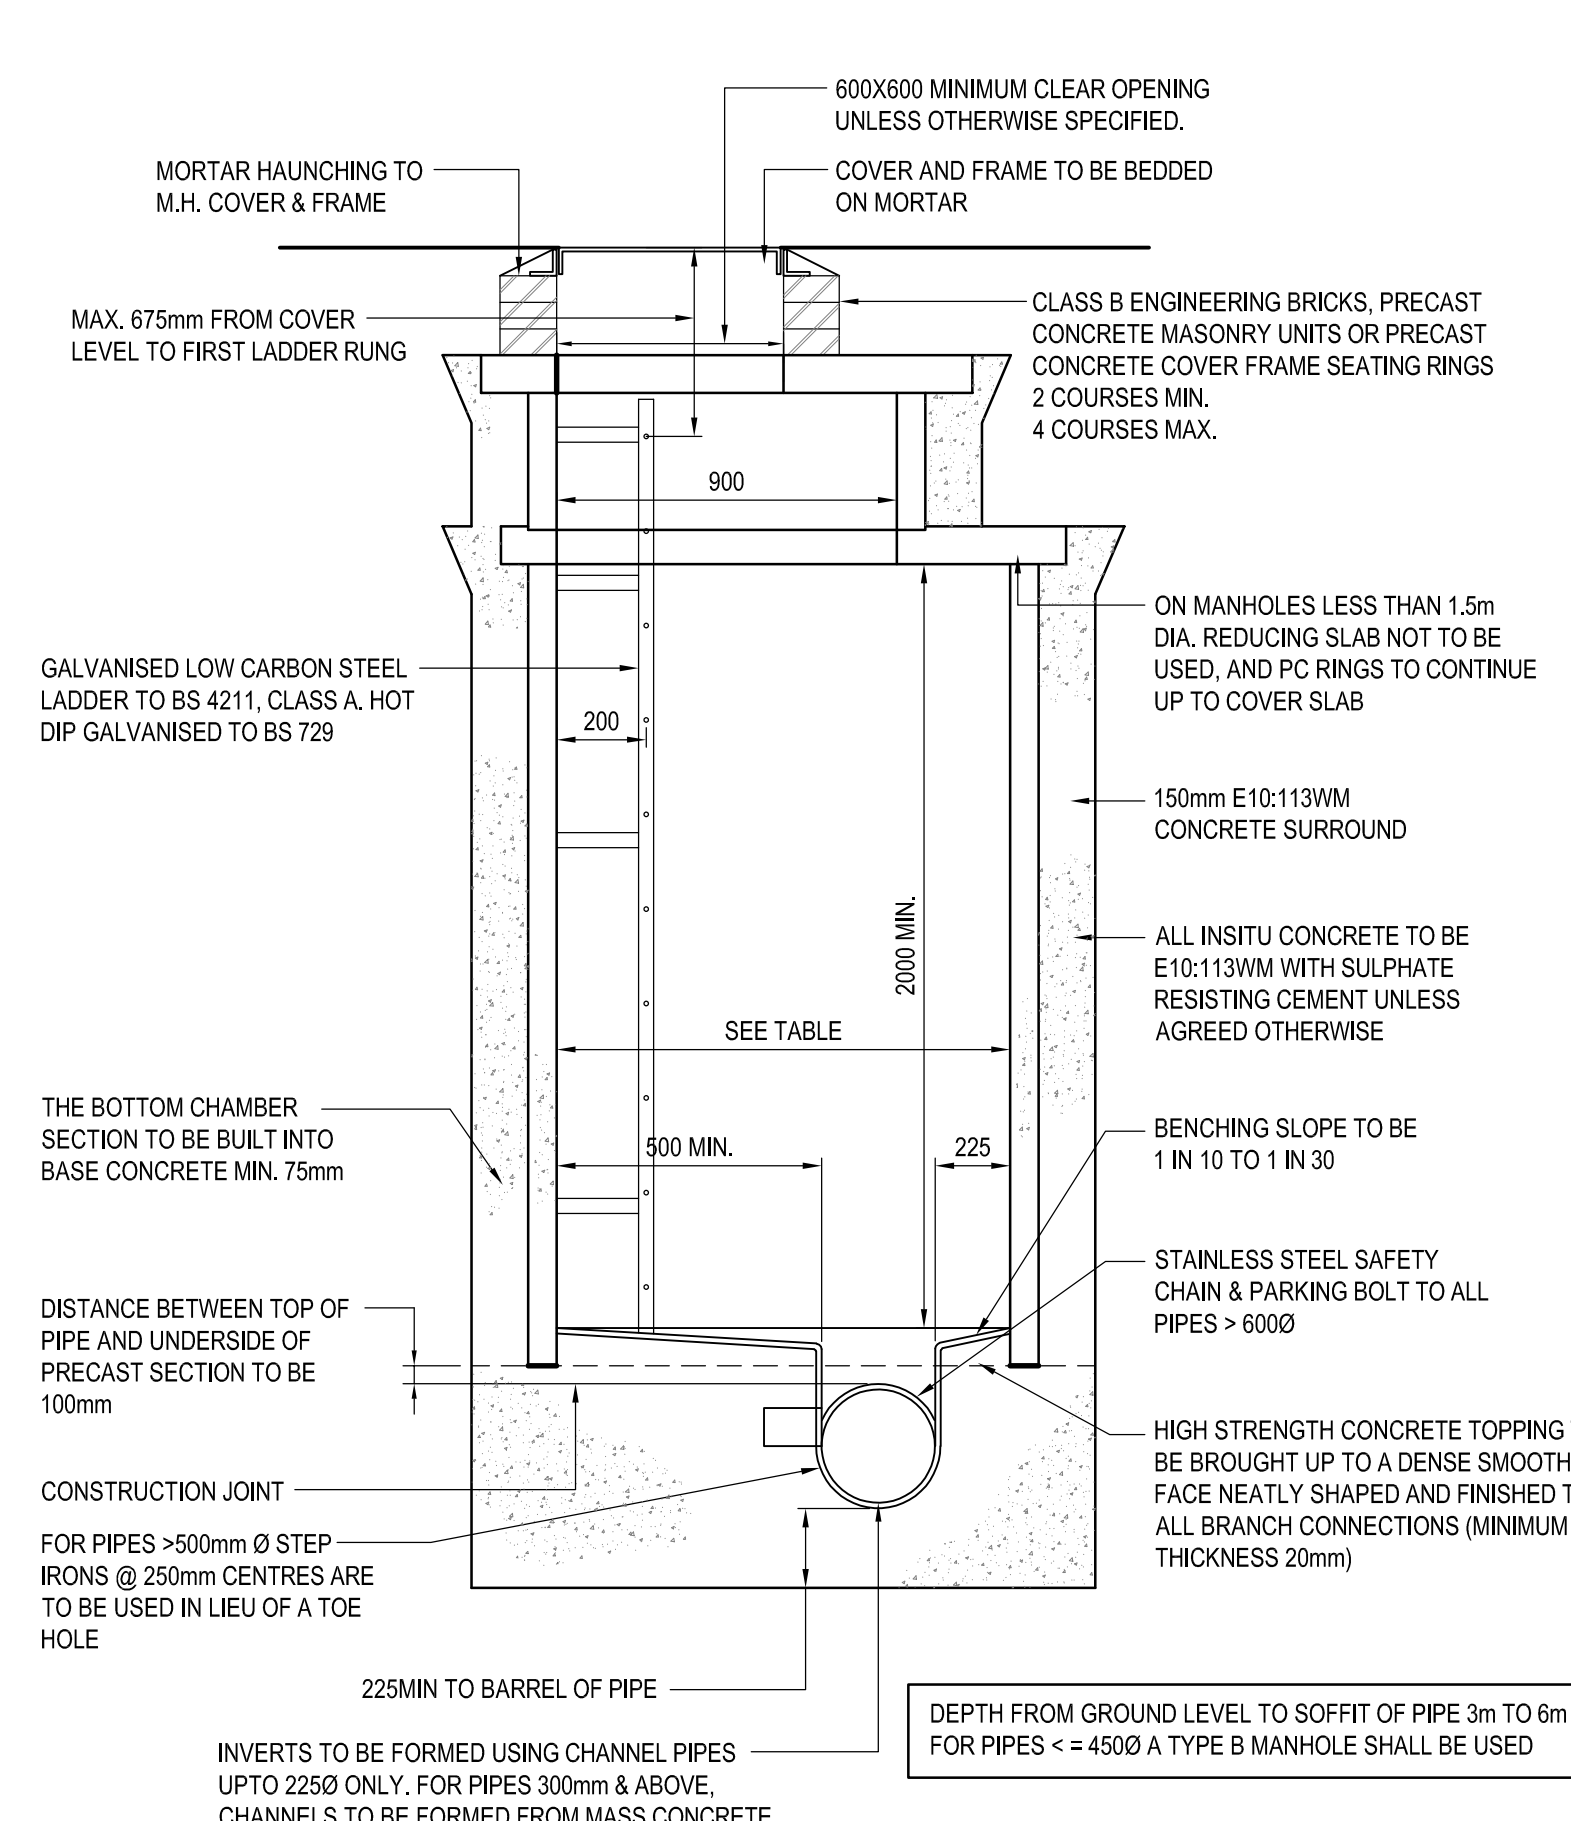

TYPICAL MANHOLE DETAIL TYPE A (SECTION


[SCALE 1:20 @ A:]

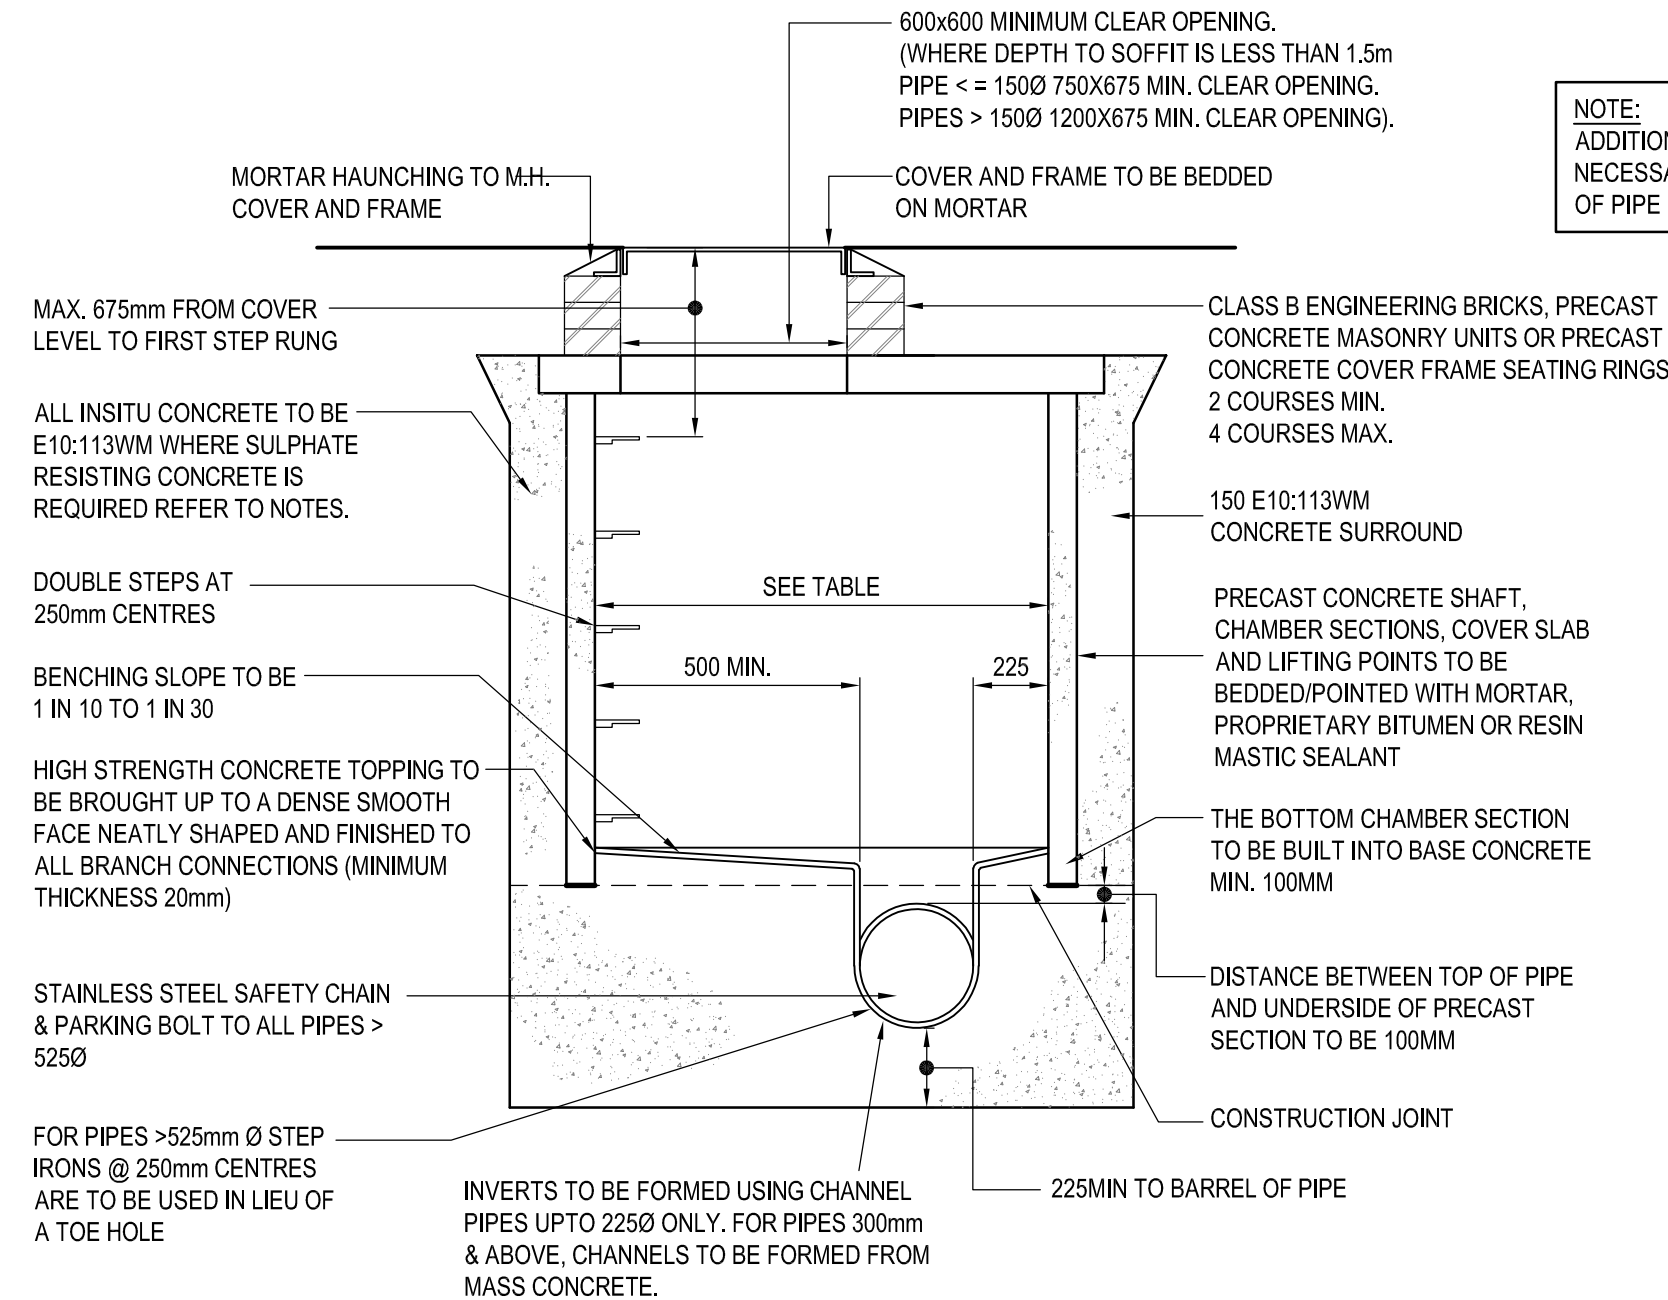

DIAMETER OF LARGEST PIPE IN MANHOLE (mm)	MIN. MANHOLE INTERNAL DIAMETER (mm)
< = 300mm (< 1.5M DEEP TO SOFFIT)	1200
> 300mm (< 1.5M DEEP TO SOFFIT)	THE LARGER OF 1800 OR (DN + 75)
< = 450mm	1200
> 450mm	THE LARGER OF 1800 OR (DN ± 75)


TYPICAL MANHOLE DETAIL TYPE B (SECTION

[SCALE 1:20 @ A1]

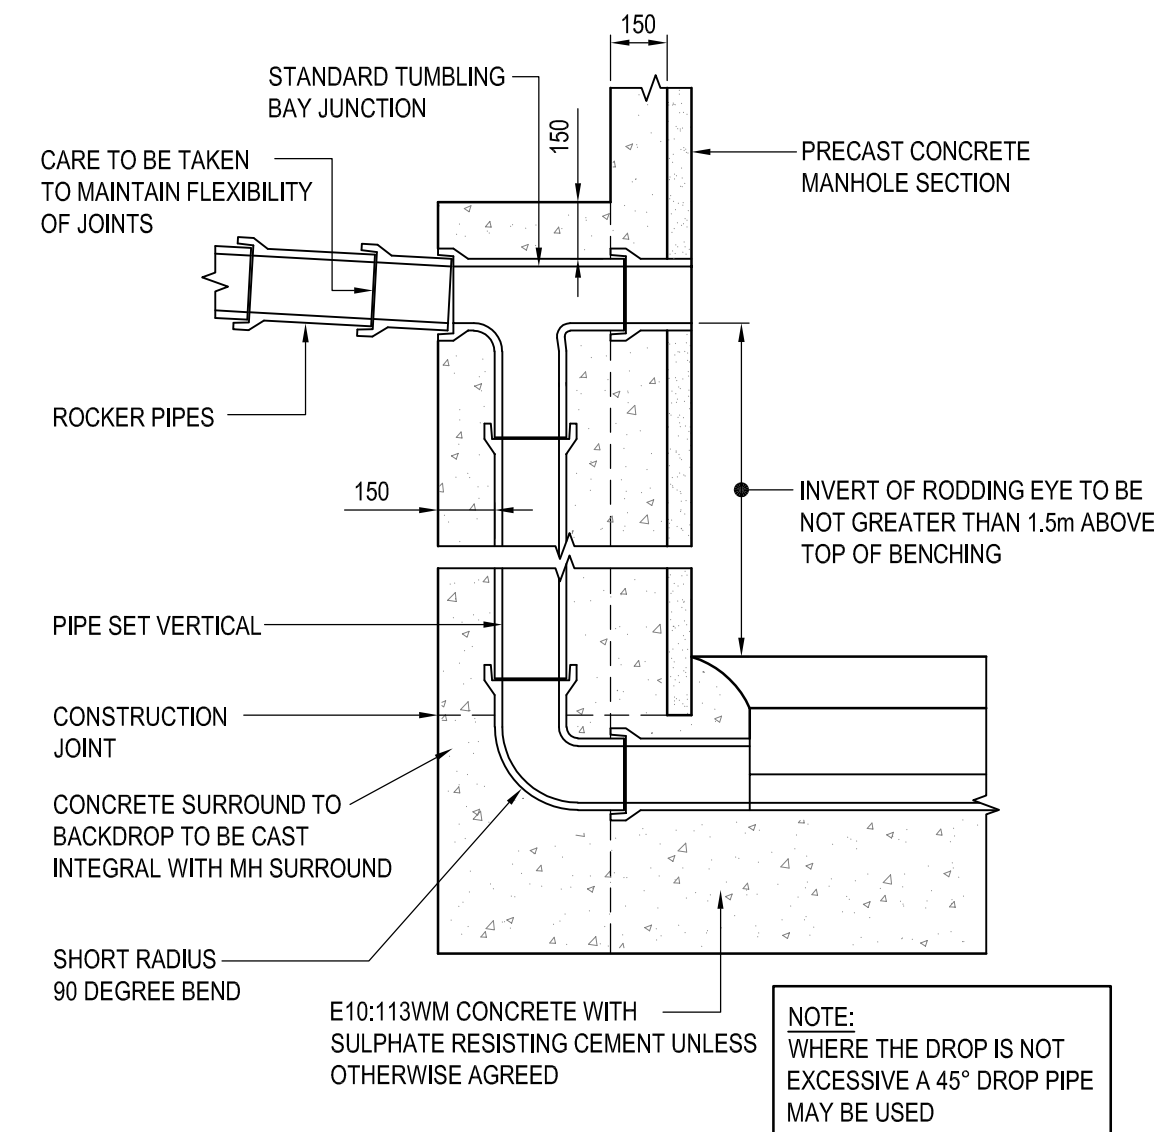


TYPICAL VERTICAL BACKDROP DETAIL

[SCALE 1:20 @ A]

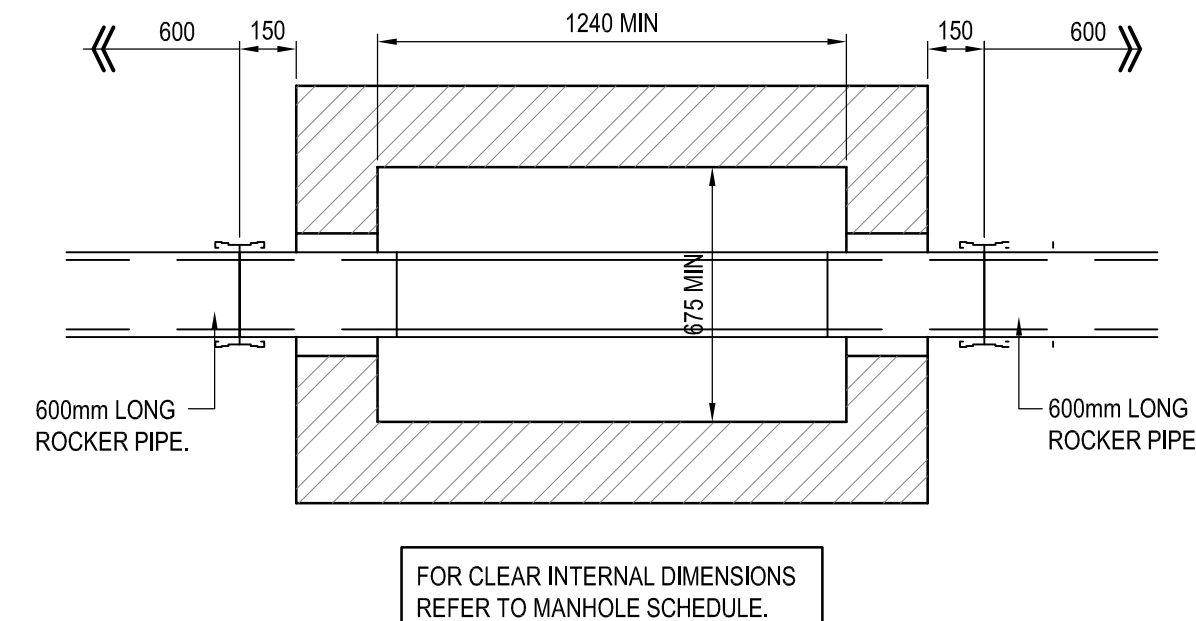


PLAN SECTION

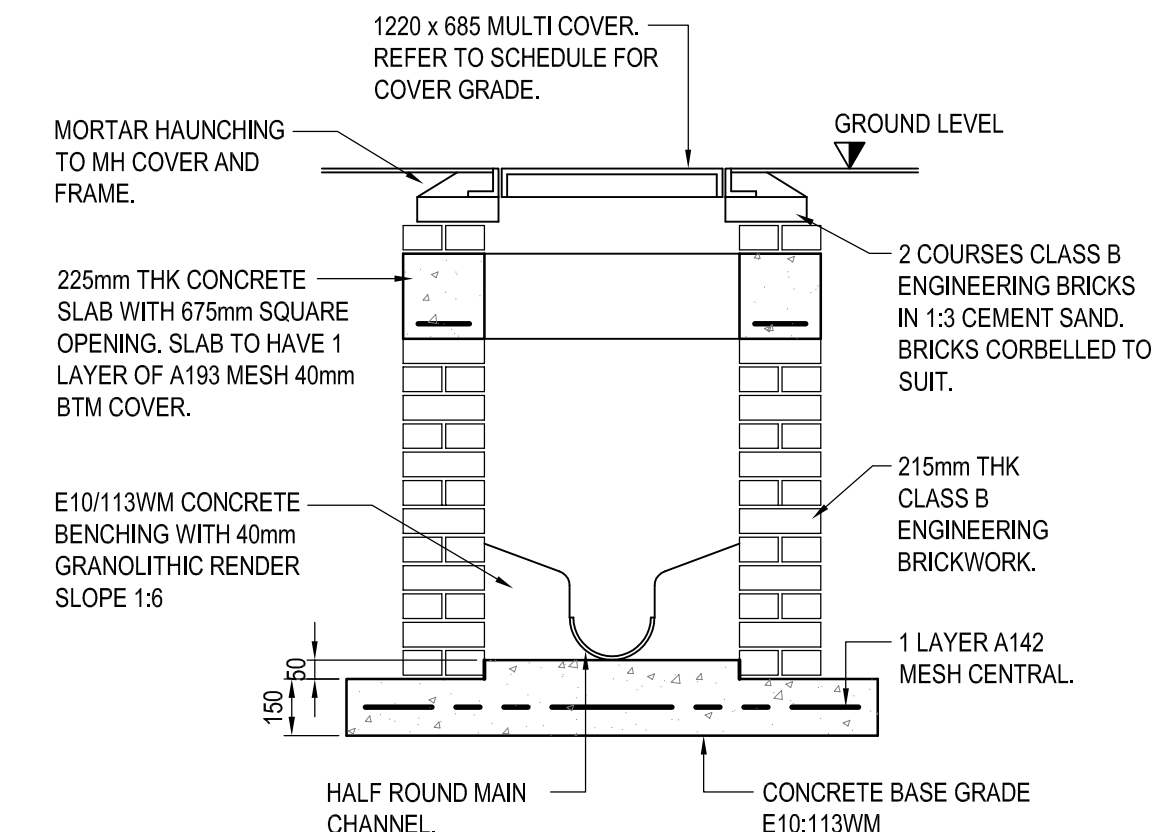

CROSS SECTION

BRICKWORK MANHOLE TYPE C DETAIL

(DEPTH TO SOFFIT UP TO 1.5m)
[SCALE 1:20]

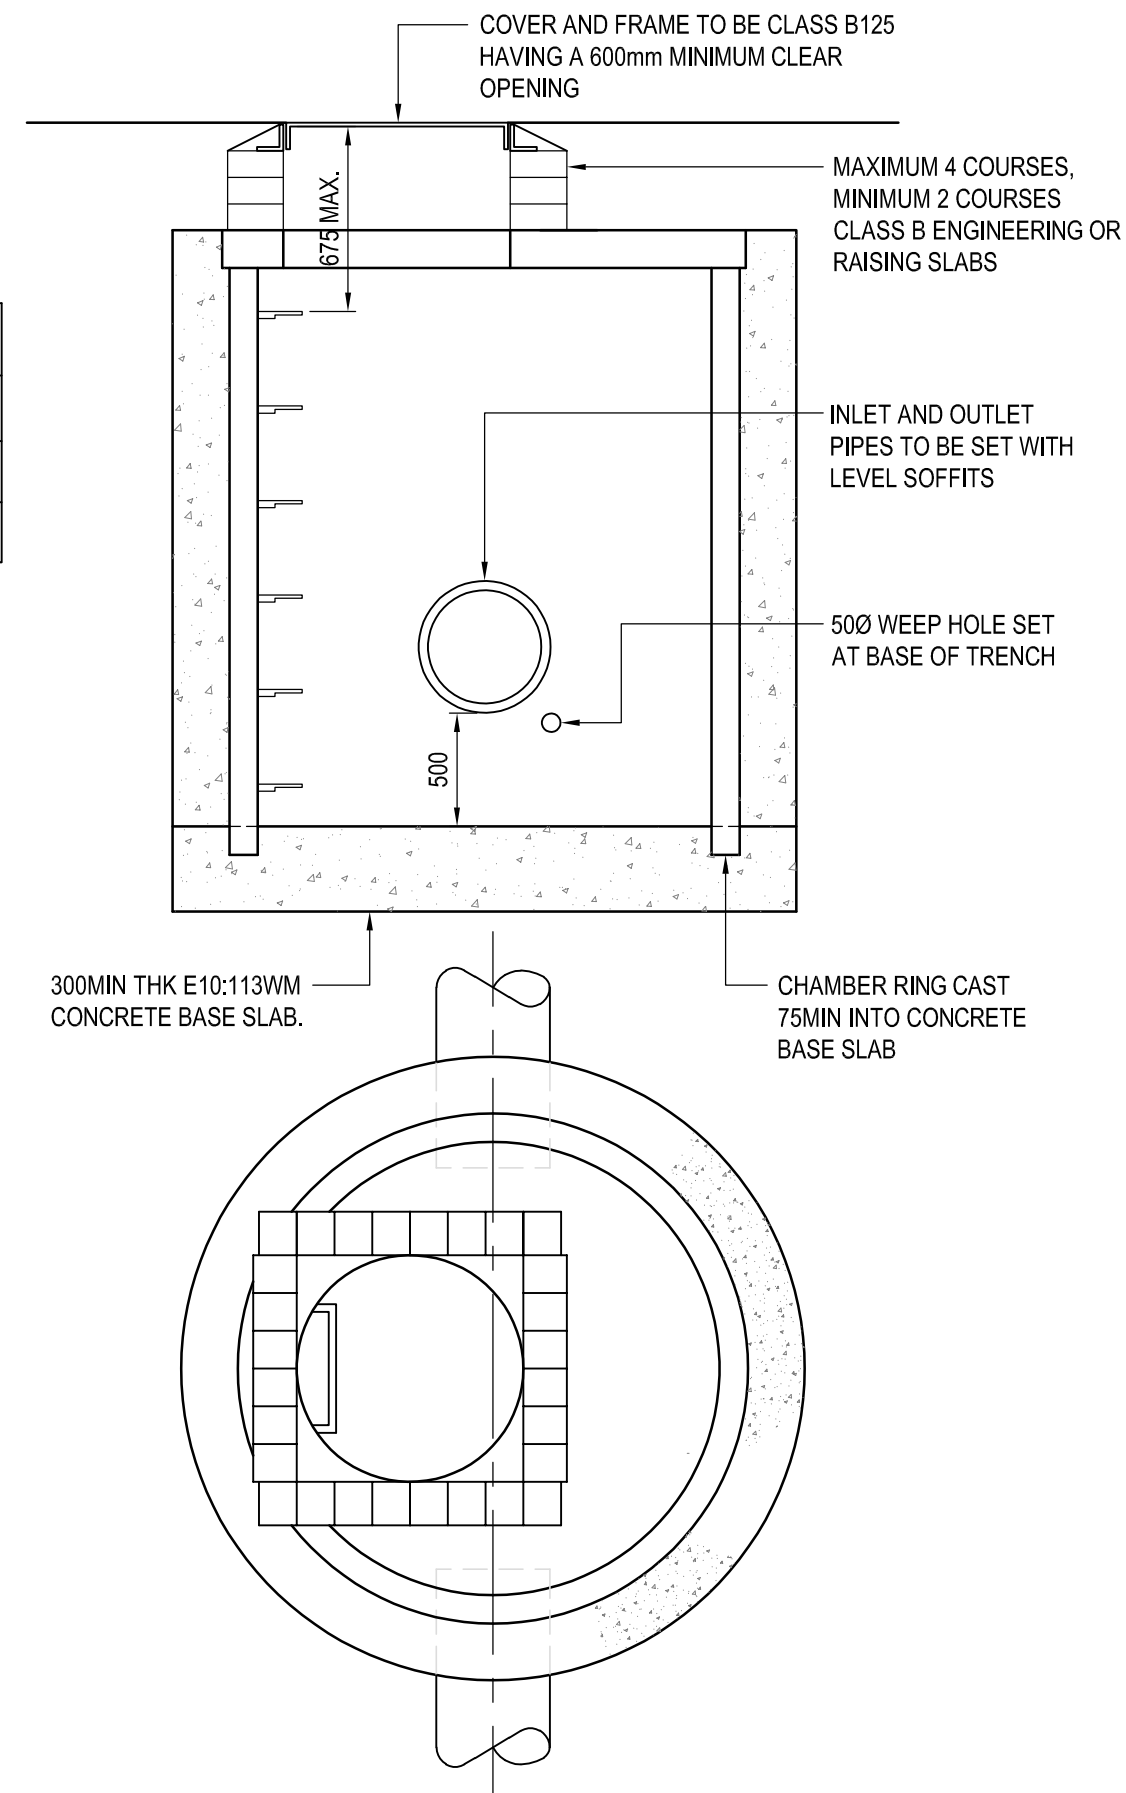

TYPICAL CATCHPIT MANHOLE PLAN & SECTION

(CHAMBER CONSTRUCTION AS FOR PCC MANHOLES)

[SCALE 1:20 @ A1]




NOMINAL DIA. (mm)	EFFECTIVE LENGTH (mm)
150 TO 600	
675 TO 750	
825 & OVER	

TYPICAL MANHOLE DETAIL TYPE A (PLAN)

[SCALE 1:20 @ A1]

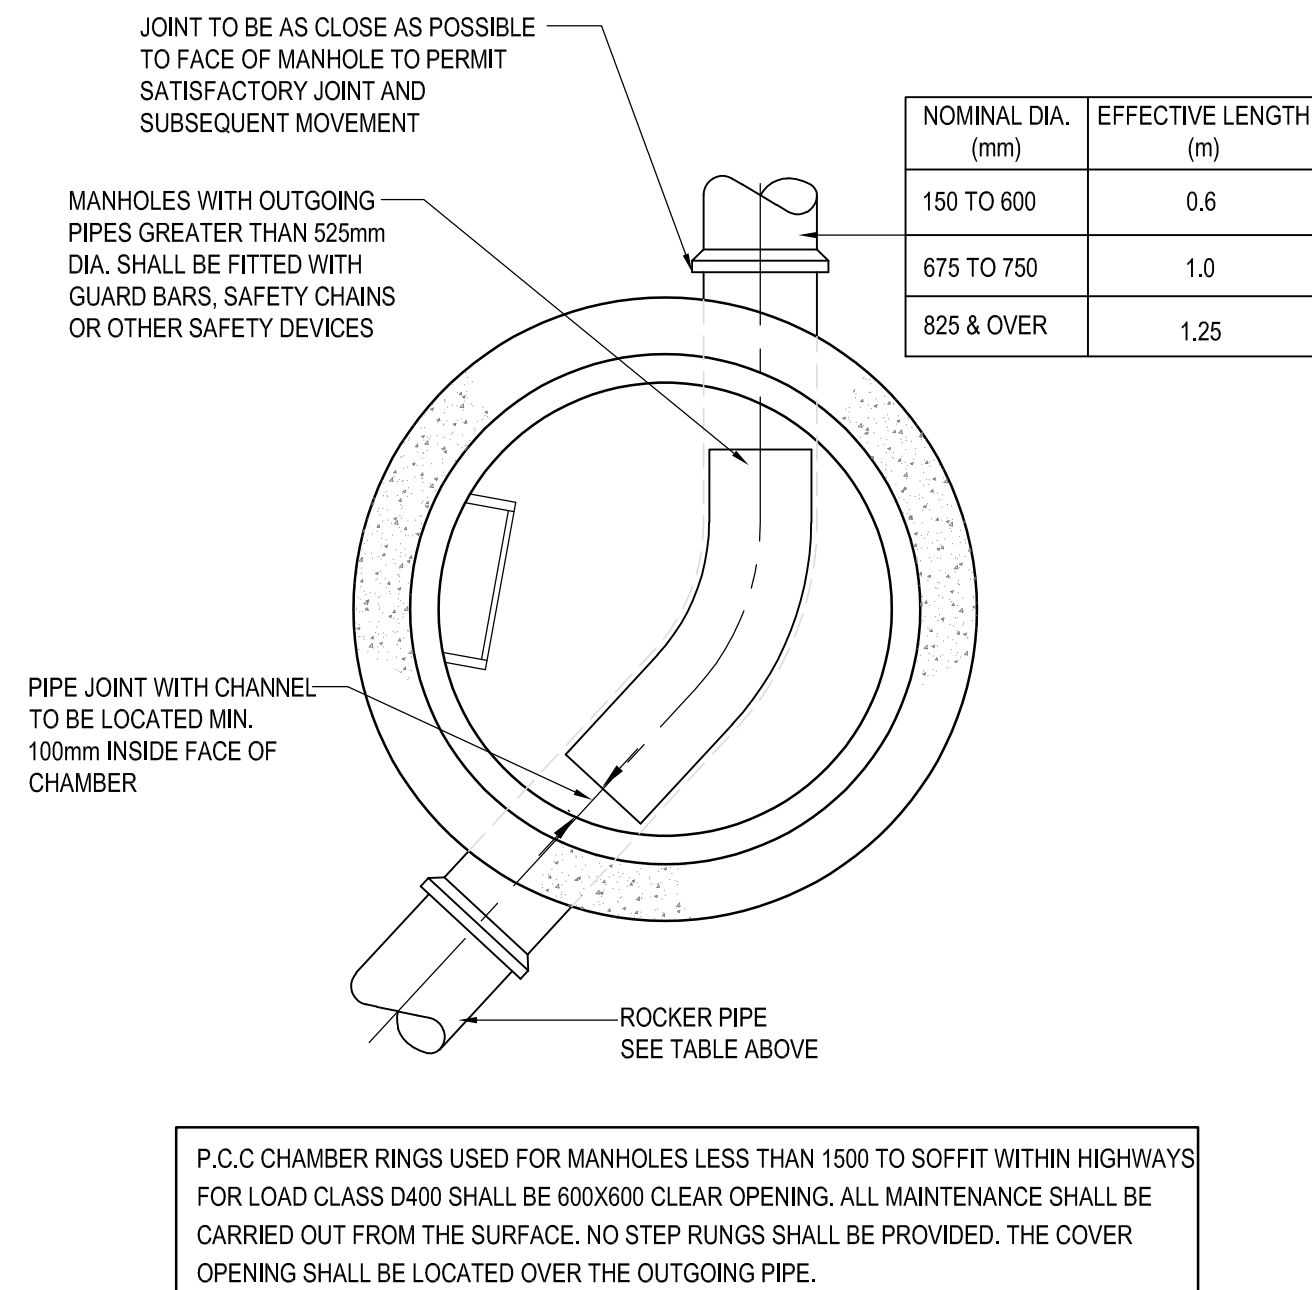

TYPICAL MANHOLE DETAIL TYPE B (E/F)
DEPTH TO SOFFIT OF PIPE 1.5m* TO 3.0m

[SCALE 1:20 @ A]

TENDER