


P:\2019\1994 COLLYHURST NG\01 CAD\02 SHEET LAYOUT\1994-COLLYHURST PLANNING\1994-EXA-00-GF-DR-L-307.DWG

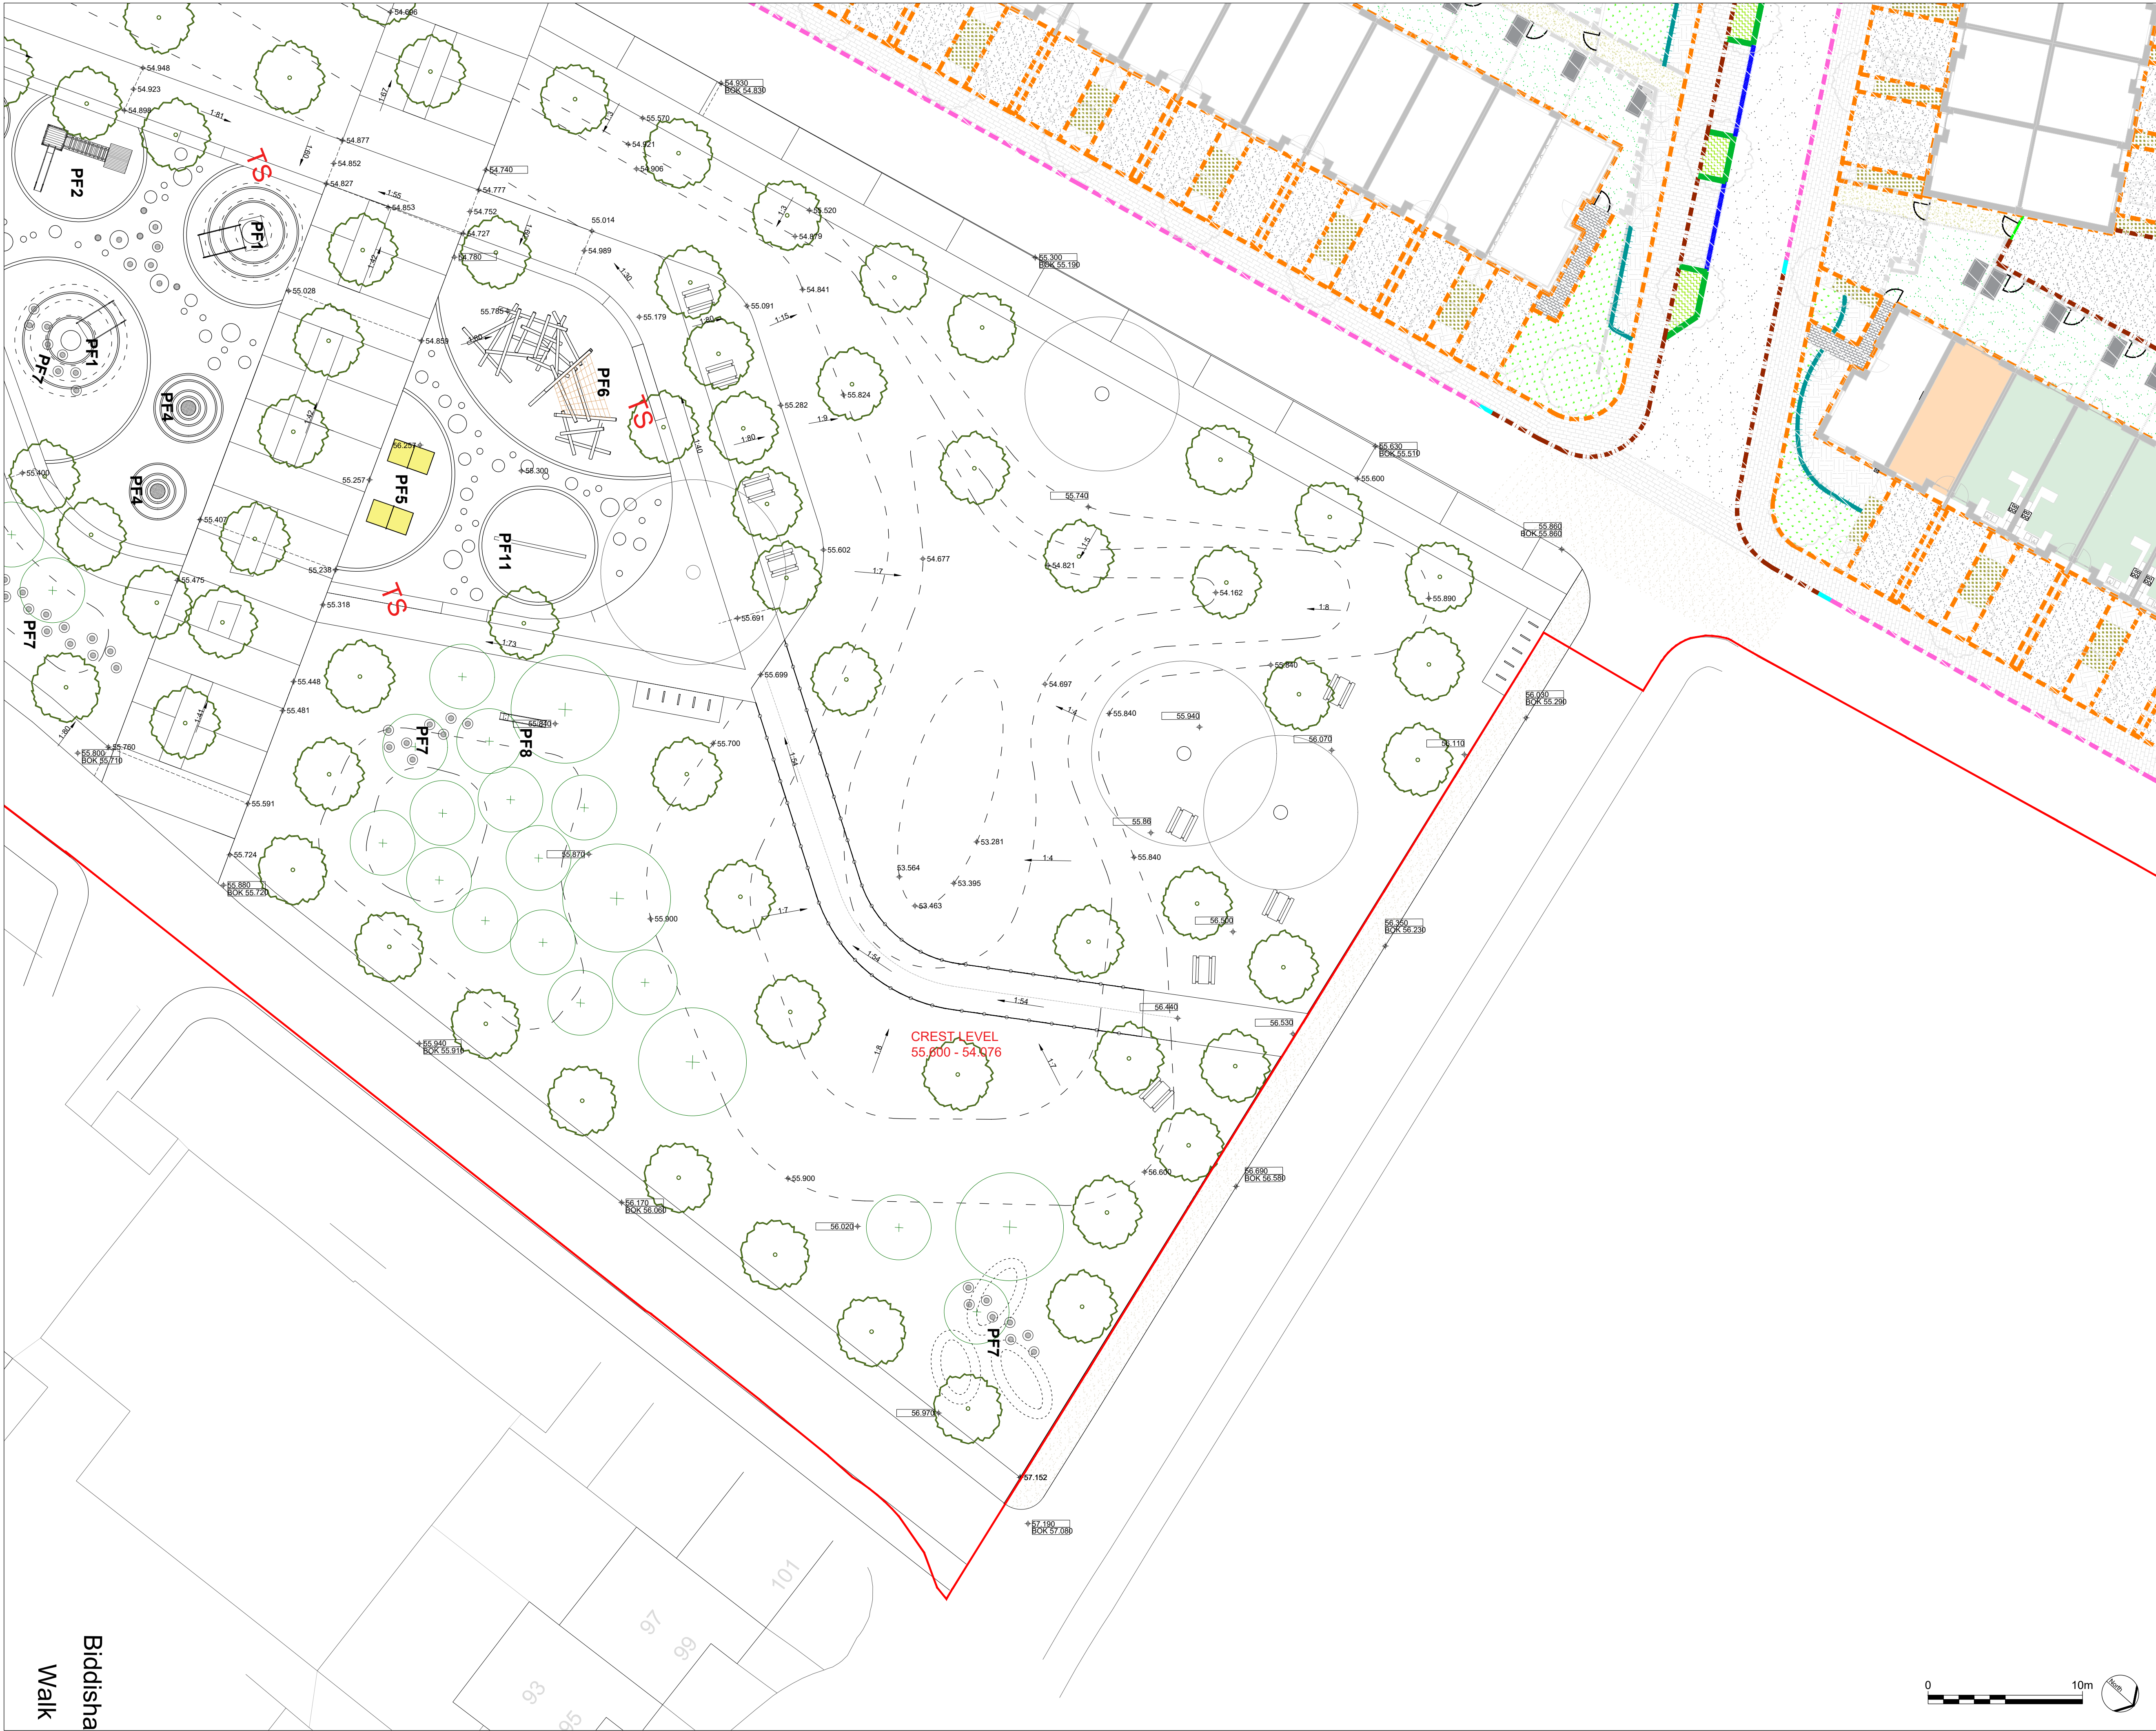


No dimensions are to be scaled from this drawing.
All dimensions are to be checked on site.
Area measurements for indicative purposes only.

This drawing is the property of Exterior Architecture Ltd.
No part of the drawing may be reproduced in any manner
without permission from Exterior Architecture Ltd.

Client

FEC & Manchester City Council

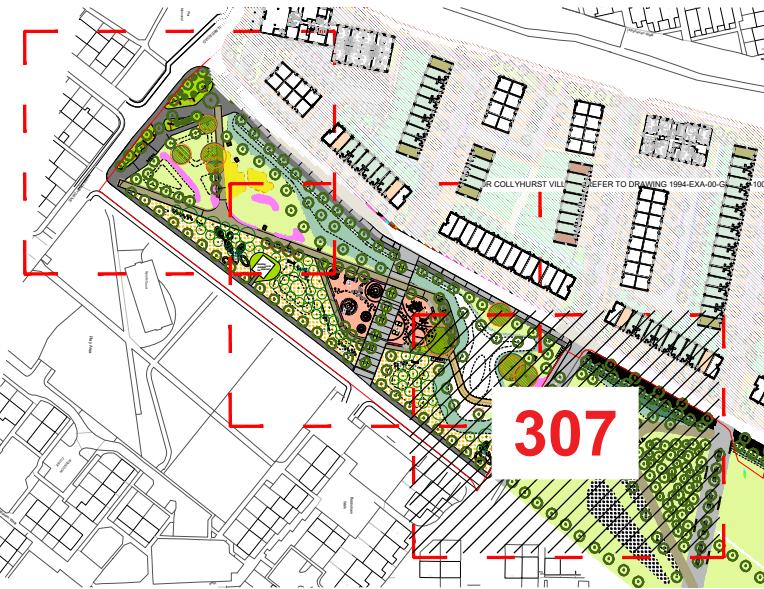

LOCATION PLAN (NTS)

Key

+50.200(E)	Existing levels
+54.200	Proposed levels

----	----	----
----	----	----
----	----	----
----	----	----
----	----	----
----	----	----
----	----	----
----	----	----
A	NON MATERIAL AMENDMENT	25.11.2021
-	PLANNING ISSUE	15.01.2021
Rev	Description	Date

EXTERIOR
ARCHITECTURE

LONDON: Studio 1S, Hewlett House, Havelock Terrace,
London, SW8 4AS
MANCHESTER: Studio 537, The Royal Exchange, St Anns
Square, Manchester, M2 7DH
E-Mail: office@exteriorarchitecture.com
Web: www.exteriorarchitecture.com

Project title
COLLYHURST VILLAGE

Drawing title
**NEW COLLYHURST PARK -PHASE1
LEVELS PLAN SHEET 3 OF 3**

Issued By Manchester
Scale 1:200 @ A1
Status PLANNING
Date 15.01.2021

Drawing number
1994-EXA-00-GF-DR-L-307 A

T: 0161 850 8101
Drawn ExA
Checked SPL
Approved JM

Revision



Biddisha
Walk