
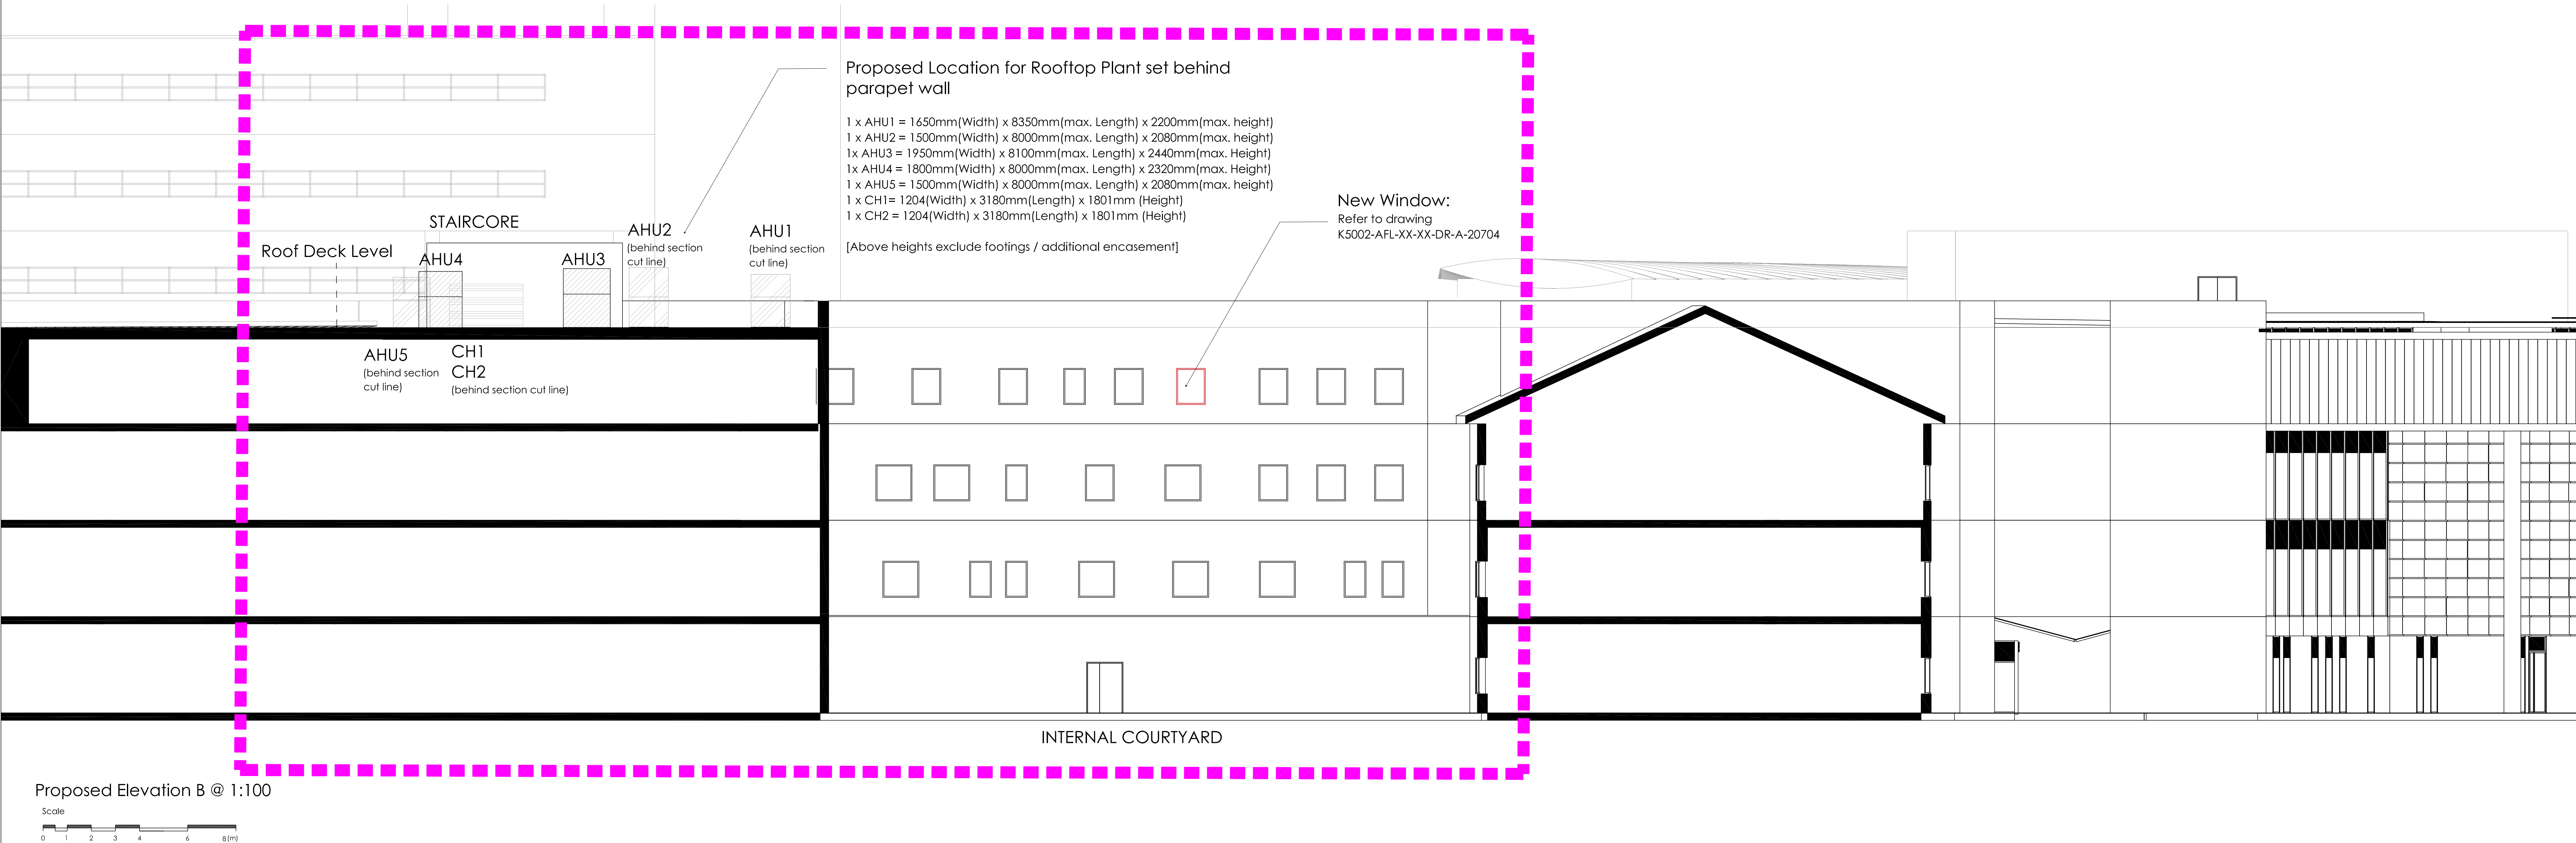


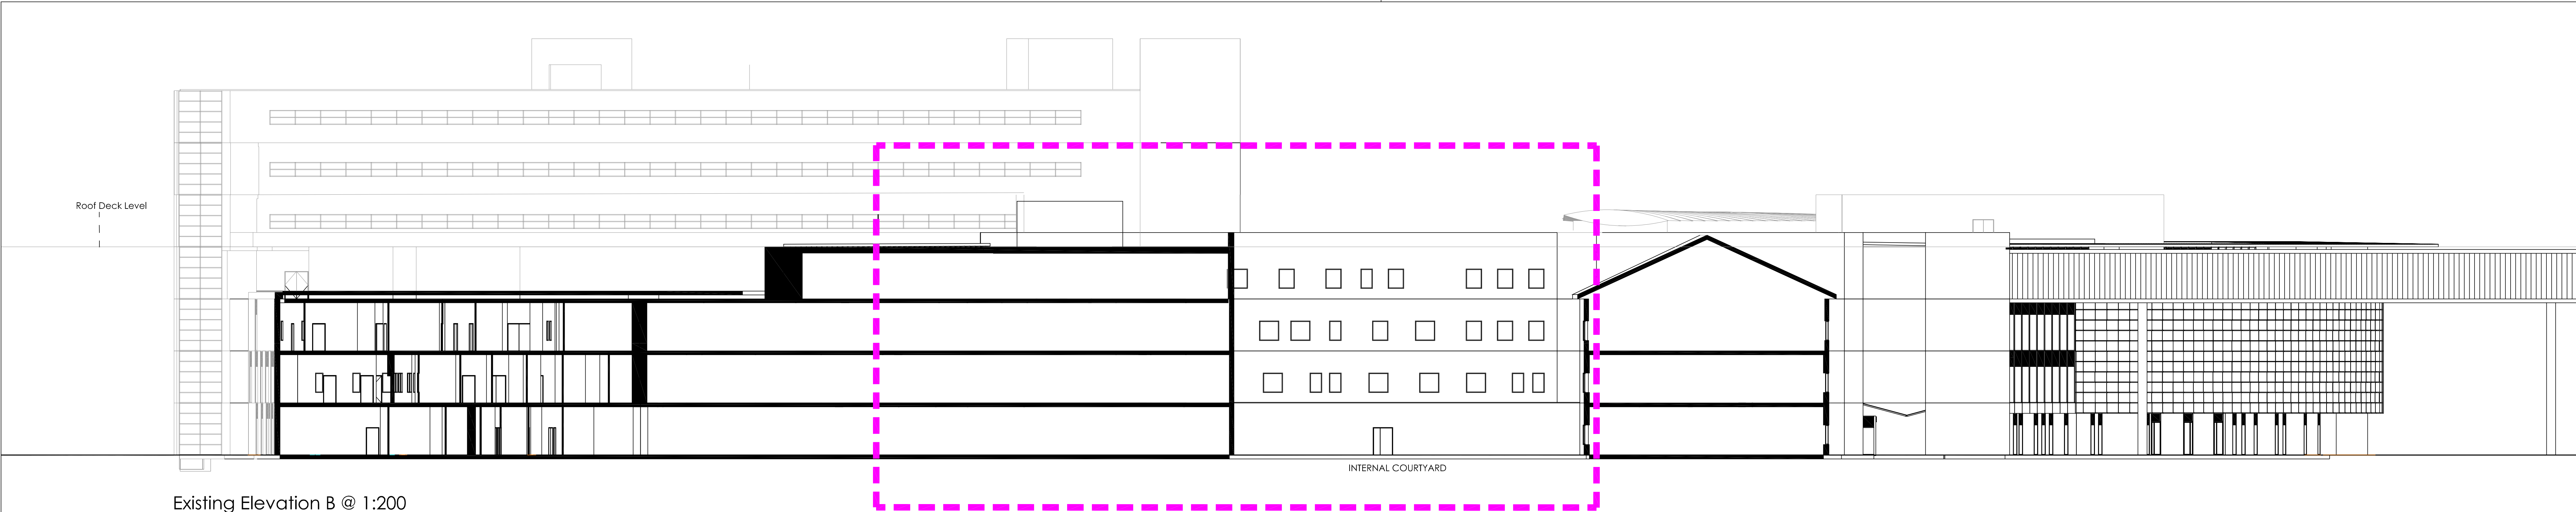

NOTES

ALL DIMENSIONS AND LEVELS ARE TO BE CHECKED ON SITE

ANY DISCREPANCIES ARE TO BE REPORTED TO THE ARCHITECT BEFORE ANY WORK COMMENCES

THIS DRAWING SHALL NOT BE SCALED TO ASCERTAIN ANY DIMENSIONS WORK TO FIGURED DIMS ONLY

THIS DRAWING SHALL NOT BE REPRODUCED WITHOUT EXPRESS WRITTEN PERMISSION FROM AFL LTD.

P2 21.01.2022 PLANNING ISSUE Additional AHU unit and revised roof layout.

P1 13.06.17 PLANNING ISSUE

rev

date/des

description

project

MRL_Ward 44 BMU

location

K50/02

client

Central Manchester University Hospitals NHSFT

AFL Architects

12 Road

St Georges House

56 Thirl Street

Manchester M2 3HQ

T: +44(0)161 236 6263

F: +44(0)161 236 6484

or: www.aflarchitects.com

E: mail@afluk.com

London office

T: +44 (0)20 7831 8877

AFL

architects

key plan

Rev No: 13.06.17

drawing title

Proposed Plant - Elevation B

dwg purpose

PLANNING

scale

vd865

drawn JS

checked NP

@ sheet size A0

rev date

13.06.17

163174

K5002-AFL-XX-XX-DR-A-20703

P1

job number

drawing number

revision