


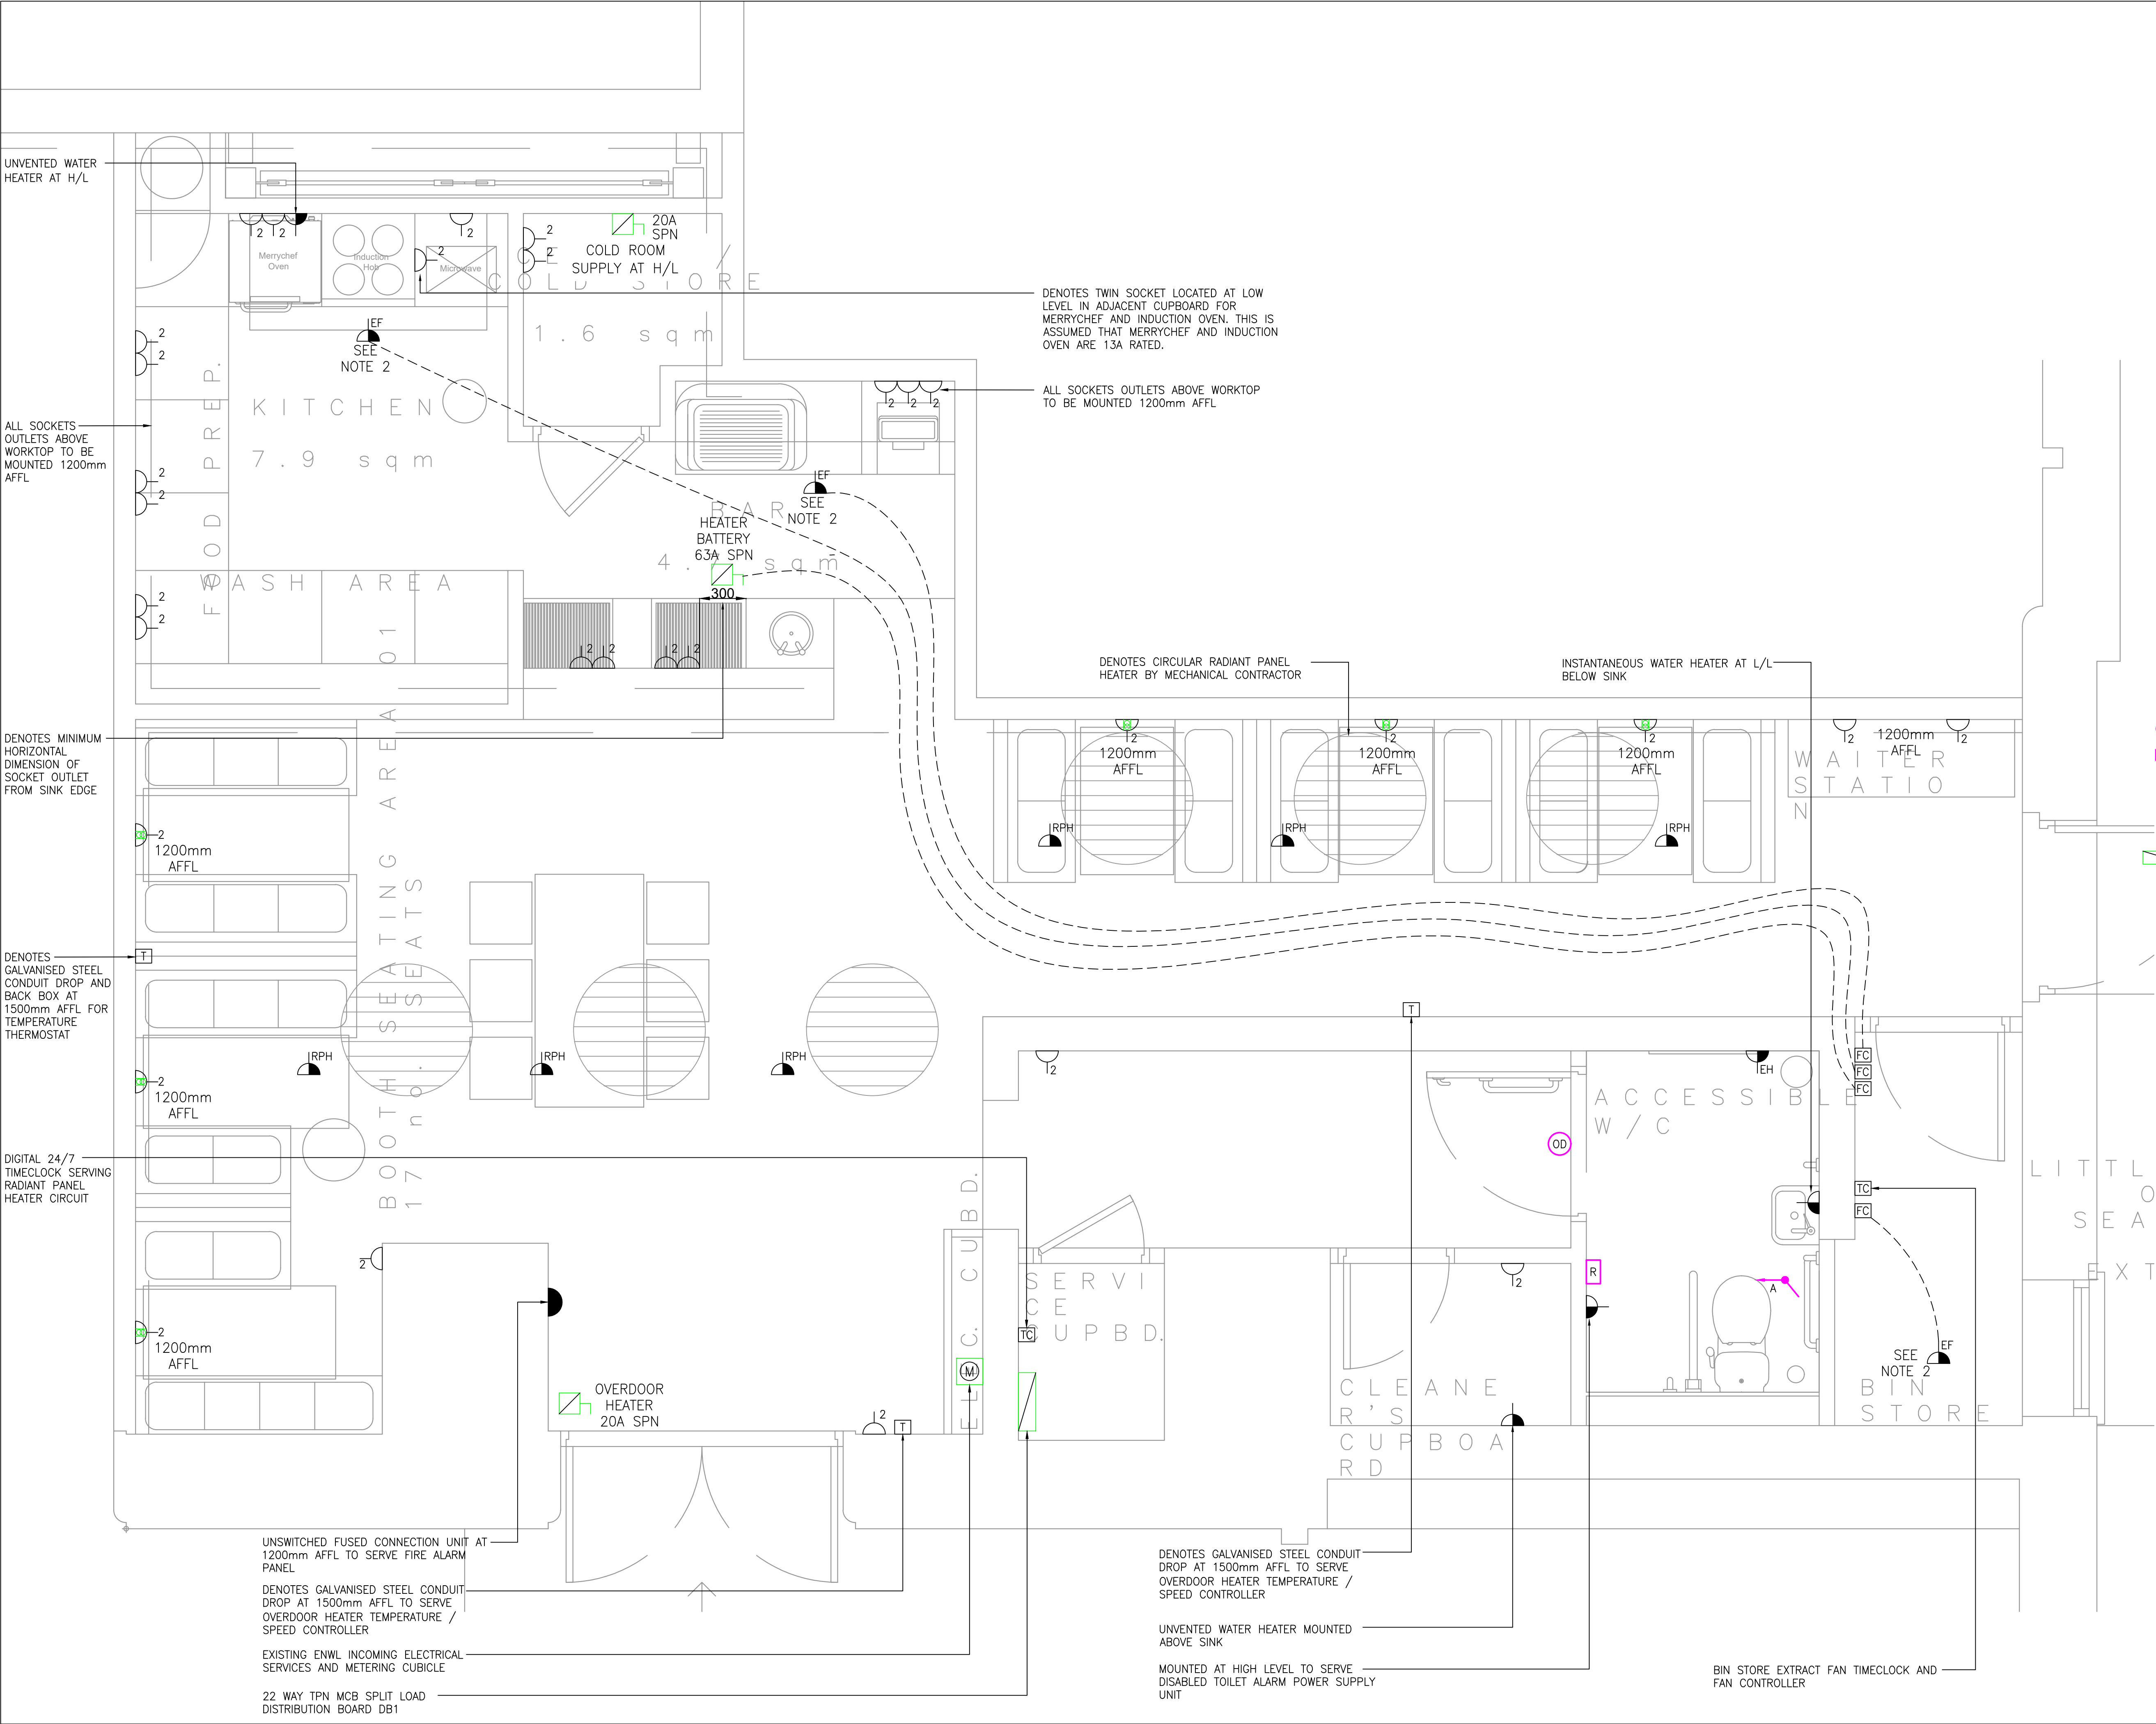

Copyright : Quality Engineering Design

EXTERNAL REFERENCE BASED UPON ARCHITECTS DRAWING AS BELOW

Drawing Number:

Drawing Revision:

Standard Notes

1.00 DO NOT SCALE THIS DRAWING. WORK TO DIMENSIONS GIVEN.

2.00 ALL DIMENSIONS TO BE VERIFIED FROM SITE MEASUREMENT.

NOTES:

1. All power supplies shall be mounted 450mm AFFL unless noted otherwise.

2. Extract fan isolator at H/L on local lighting circuit with fan controller.

3. All wiring shall be carried out using PVC/LSF twin earth cable.

4. Wiring to wall mounted accessories shall be route in surface mounted galvanised steel conduit.

5. All electrical services shall be installed in accordance with the 18th Edition, IEE Wiring Regulations.

6. All accessories and backboxes in customer areas shall be dark grey except for fire alarm.

LEGEND:

TC

24/7 Digital Timeclock Supplied And Installed By Electrical Contractor

FC

Fan Controller Supplied By Mechanical Contractor For Installation By Electrical Contractor

I2

2

Surface Mounted Twin Switched Socket Outlet

I2

2

Surface Mounted Twin Switched Socket Outlet With Integral USB

I2

2

Surface Mounted Unswitched Spur Unit

IEH

2

Surface Mounted Switched Spur Unit For Electrical Panel Heater

IEF

2

Isolator For Extract Fan At H/L

IRPH

2

Surface Mounted Switched Spur Unit At H/L For Radiant Panel Heater And Wired On A Timed Circuit

OD

2

Overdoor Light

R

2

Reset / Reassurance

A

2

Pull Cord

T

2

Temperature Thermostat

I2

2

Rotary Isolator

I2

2

Distribution Board

Rev.	Date	Description	By	Chk
Drawing Status CONSTRUCTION				
QED Quality Engineering Design Ltd MANCHESTER OFFICE 77 Tib Street Manchester M4 1LS Tel: 0161 236 5050 www.qedesign.co.uk				
Client MOUNTAIN NVIL 140 Aldersgate St, Barbican, London EC1A 4HY				
Project Great North Pie Little David St., Manchester				
Drawing Title ELECTRICAL SERVICES GENERAL POWER & ANCILLARIES				
Drig No. 211003-XX-XX-DR-E-62-201		Revision T0		
Scale 1:20@A1	Date 26.10.21	Drawn J.I.	Engineer N.R.	Checked N.R.