


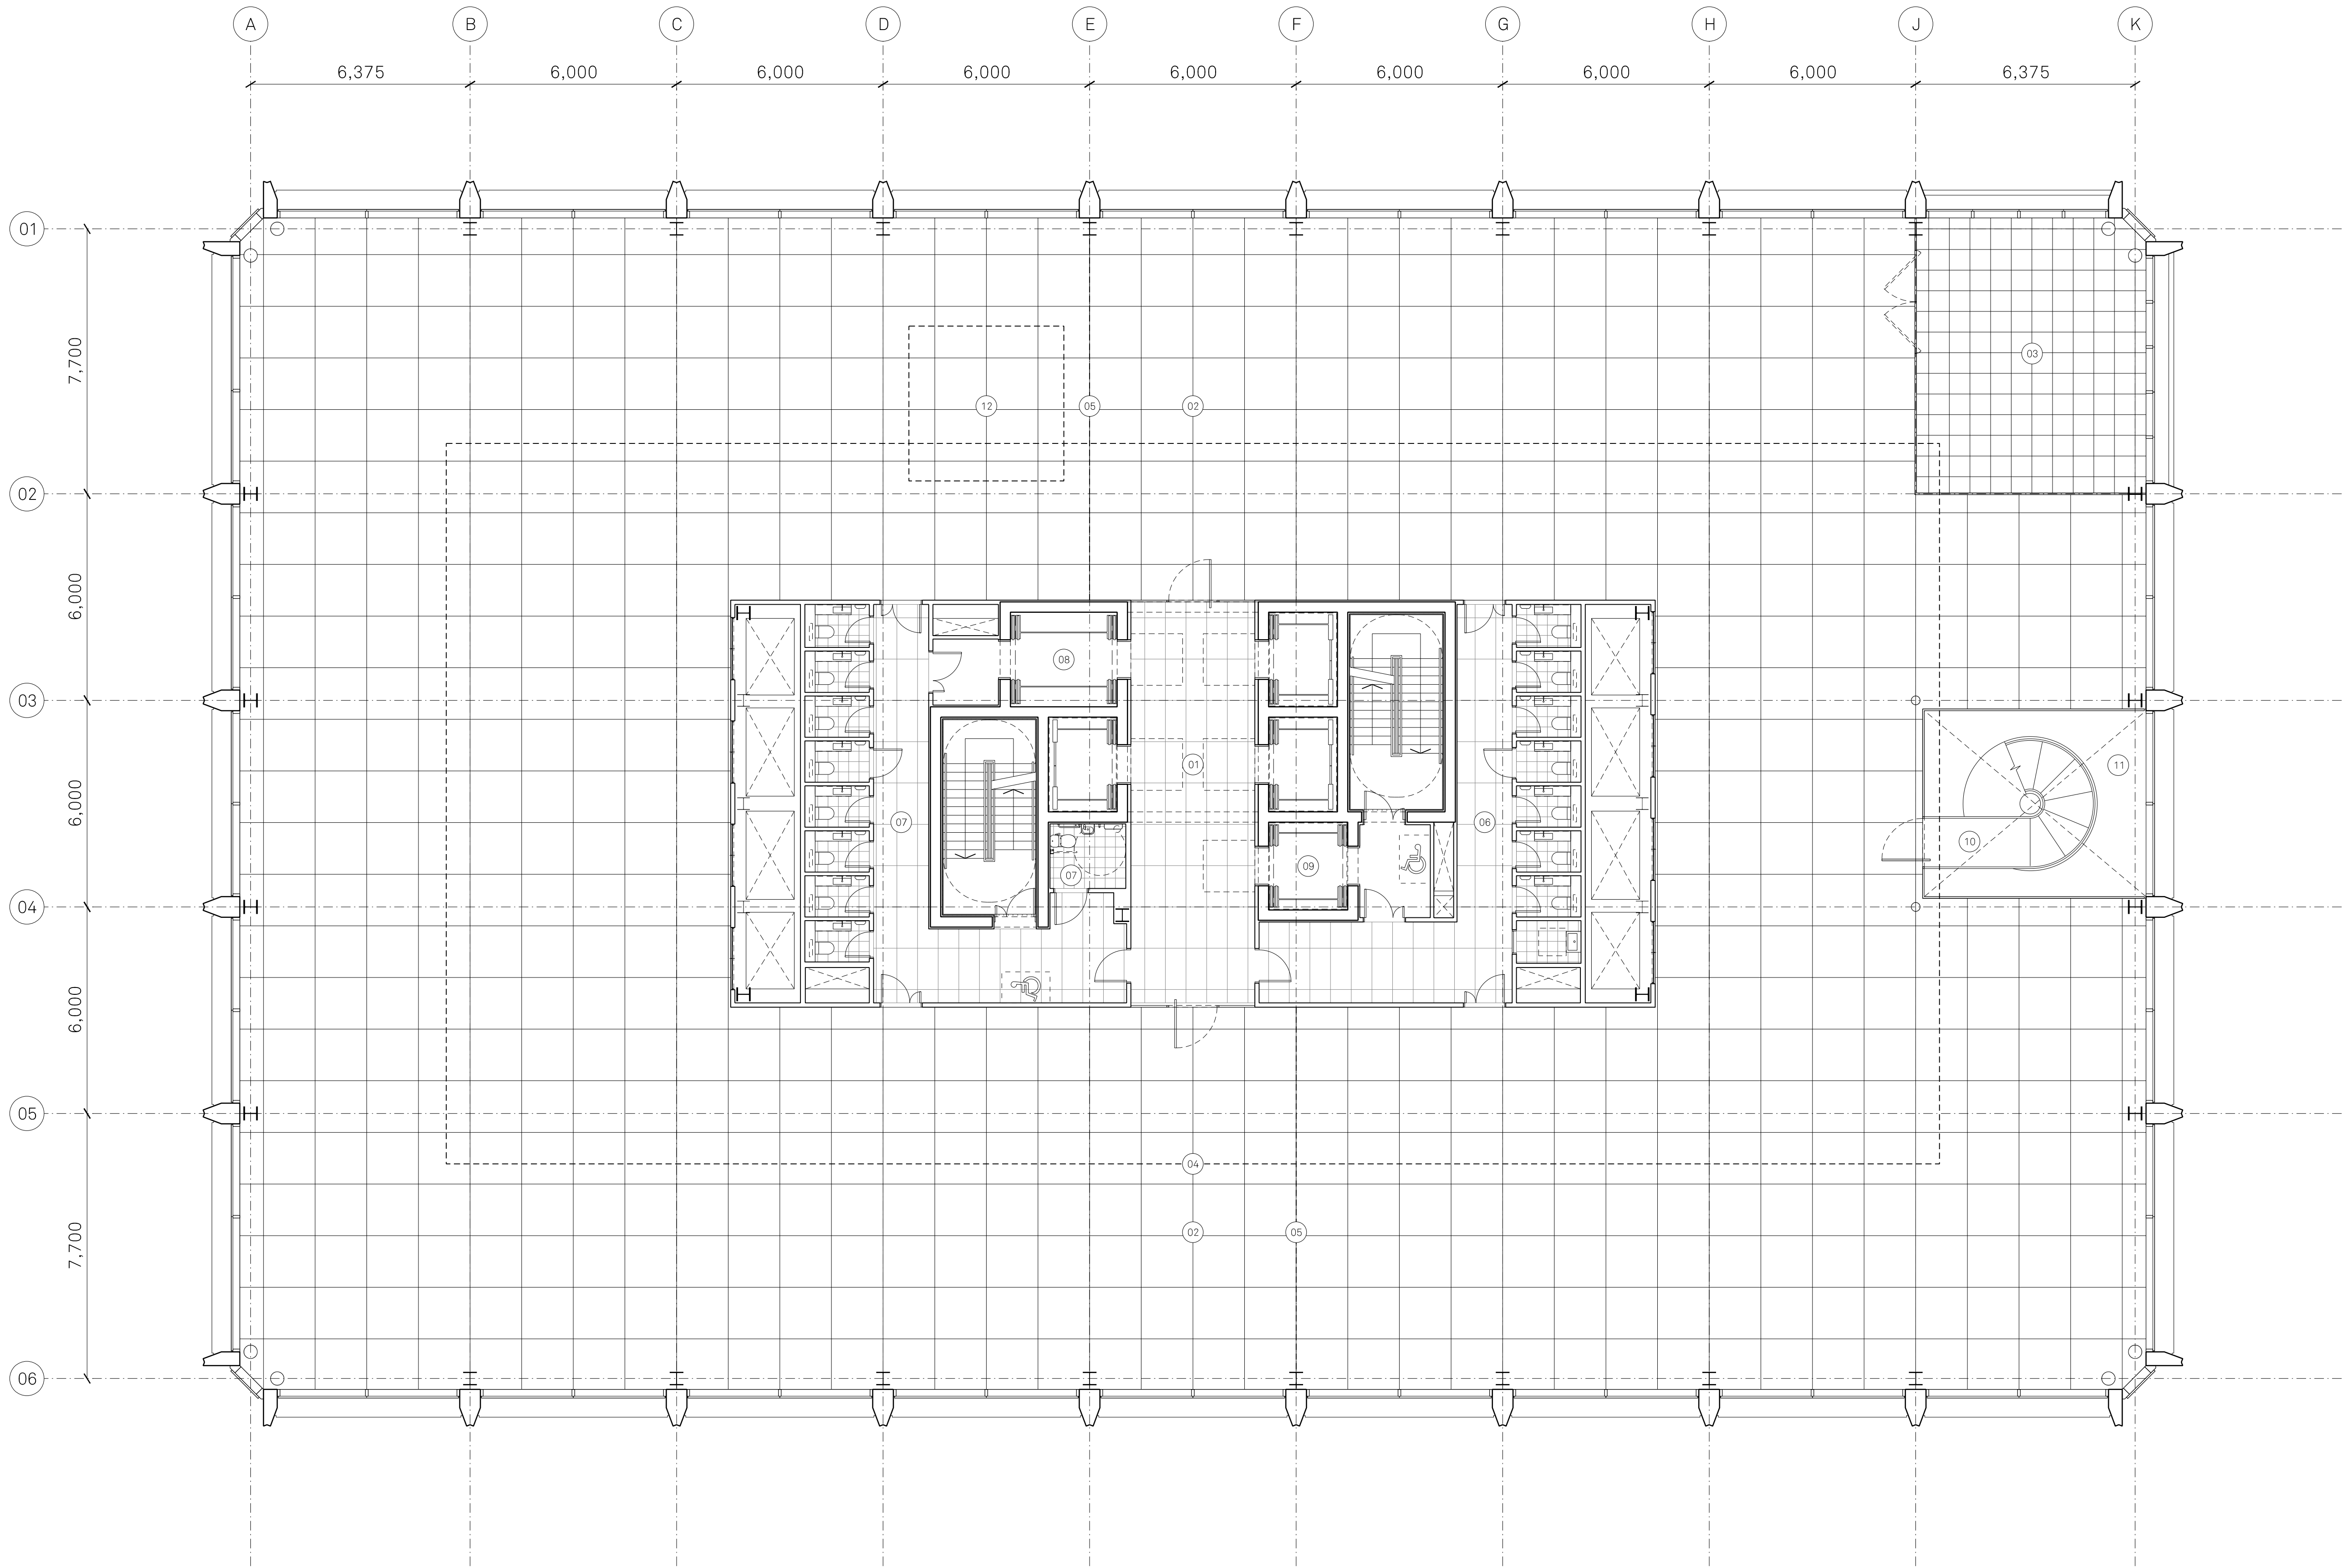

Notes:



KEY

- | | | | |
|------------------|------------------------------|--|--|
| 01 Lift lobby | 04 6m prime line | 07 Female, gender neutral & accessible WCs | 10 Feature stair from ground |
| 02 Office | 05 Primary split | 08 Goods / passenger lift | 11 Void |
| 03 Winter garden | 06 Male WCs / cleaning cup'd | 09 Fire fighting / passenger lift | 12 Indicative location for interconnecting stair |

Project Name:
Plot 9a
First Street

Drawn: HM
Checked: MH
Details: B

Title:
2nd Floor
General Arrangement Plan

Status: Planning

Issued for Planning

Scale:
1:100 @ A1

Project: 05662
Drawing No: _B1_02_2202
Rev: B

Jon Matthews Architects

4th Floor, Centurion House, 129 Deansgate, Manchester, M3 3WR 0161 974 3690

Copyright of this drawing is vested in Jon Matthews Architects and must not be copied or reproduced without written consent. Figured dimensions only are to be taken from this drawing. Do not scale from this drawing. For full company disclosure please visit www.jonmatthewsarchitects.com