



RISK SCHEDULE	
No	DESCRIPTION
00	NONE

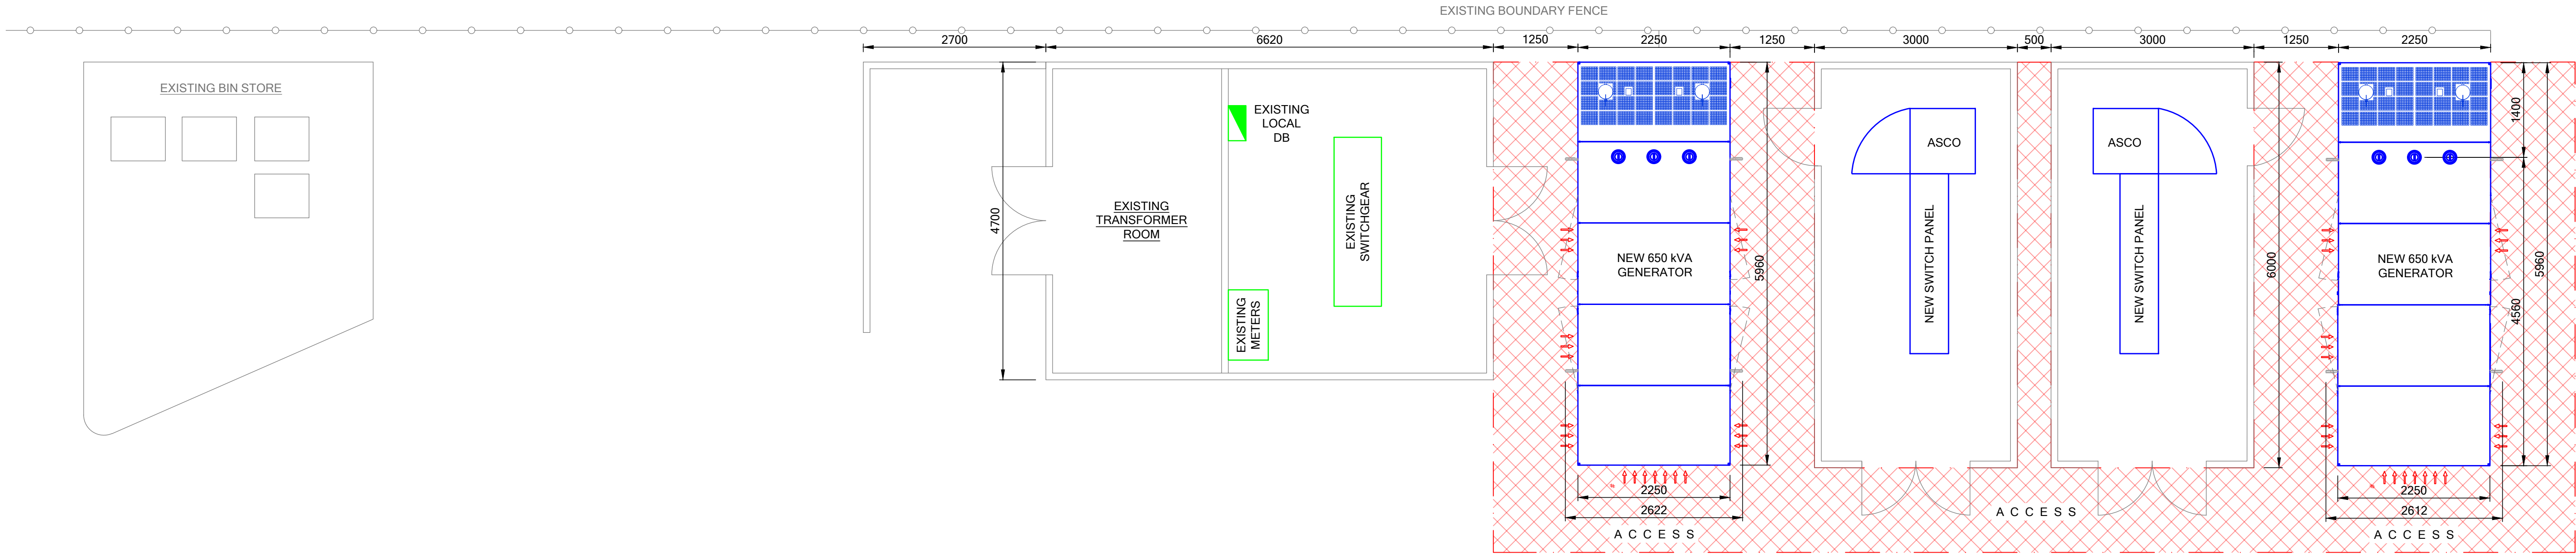

PROPOSED LAYOUT

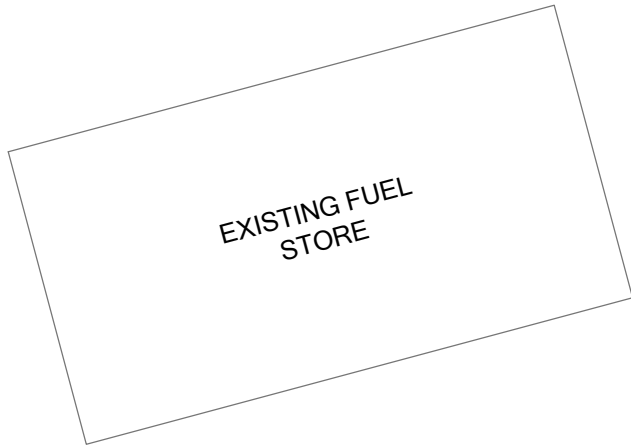

EXISTING LAYOUT

P02	DP/GW	08/02/22	PRELIMINARY ISSUE
P01	DP/GW	05/10/21	FOR DISCUSSION
REV	DWN/CHK	DATE	DESCRIPTION

REVISION SCHEDULE

CLIENT
MANCHESTER UNIVERSITY
FOUNDATION TRUST
WYTHENSHAW HOSPITAL

Tel No. TEL No
Email. Email

PROJECT TITLE
CSB BUILDING

DRAWING TITLE
EXISTING AND PROPOSED CSB LAYOUT

Sheet Size	A1L	Scale	1:50	Date	05/10/2021
SIS Project No	13228	Preliminary Issue	Rev	P02	
Drawing No: 13228-SIS228XX-GF-DR-E-6001					