




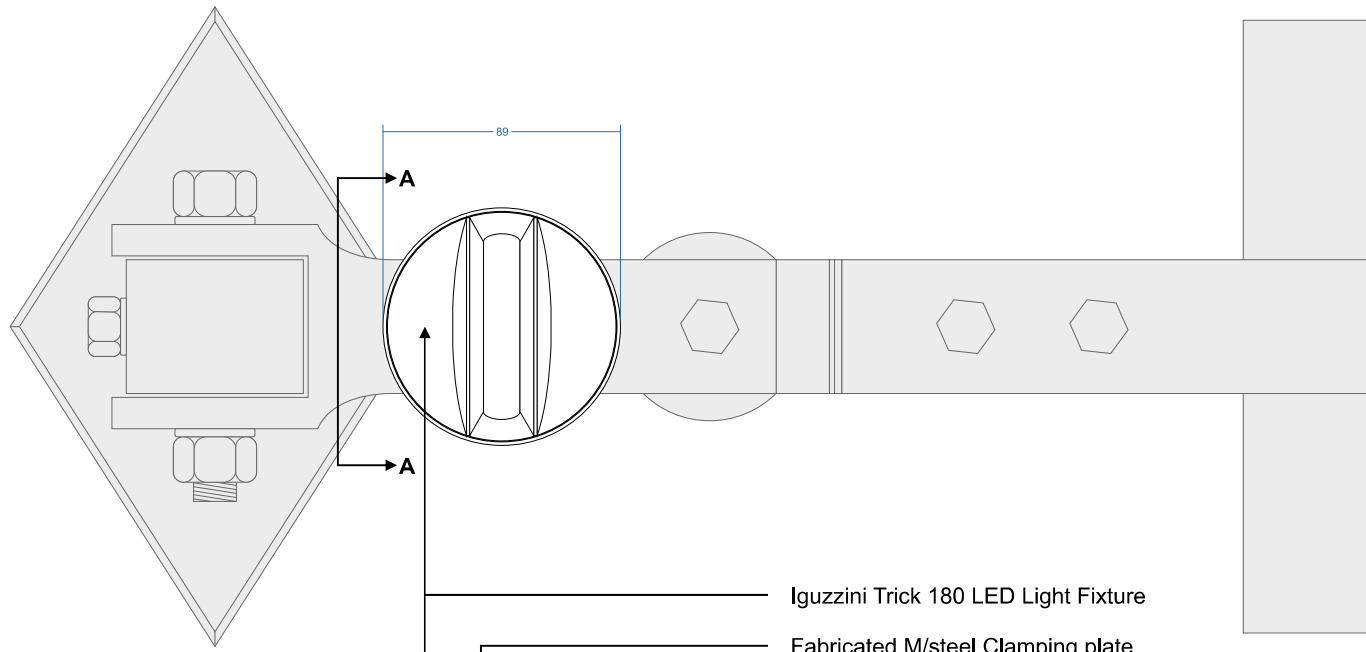

Hinge Mount Front View
Scale 1:1 @ A0

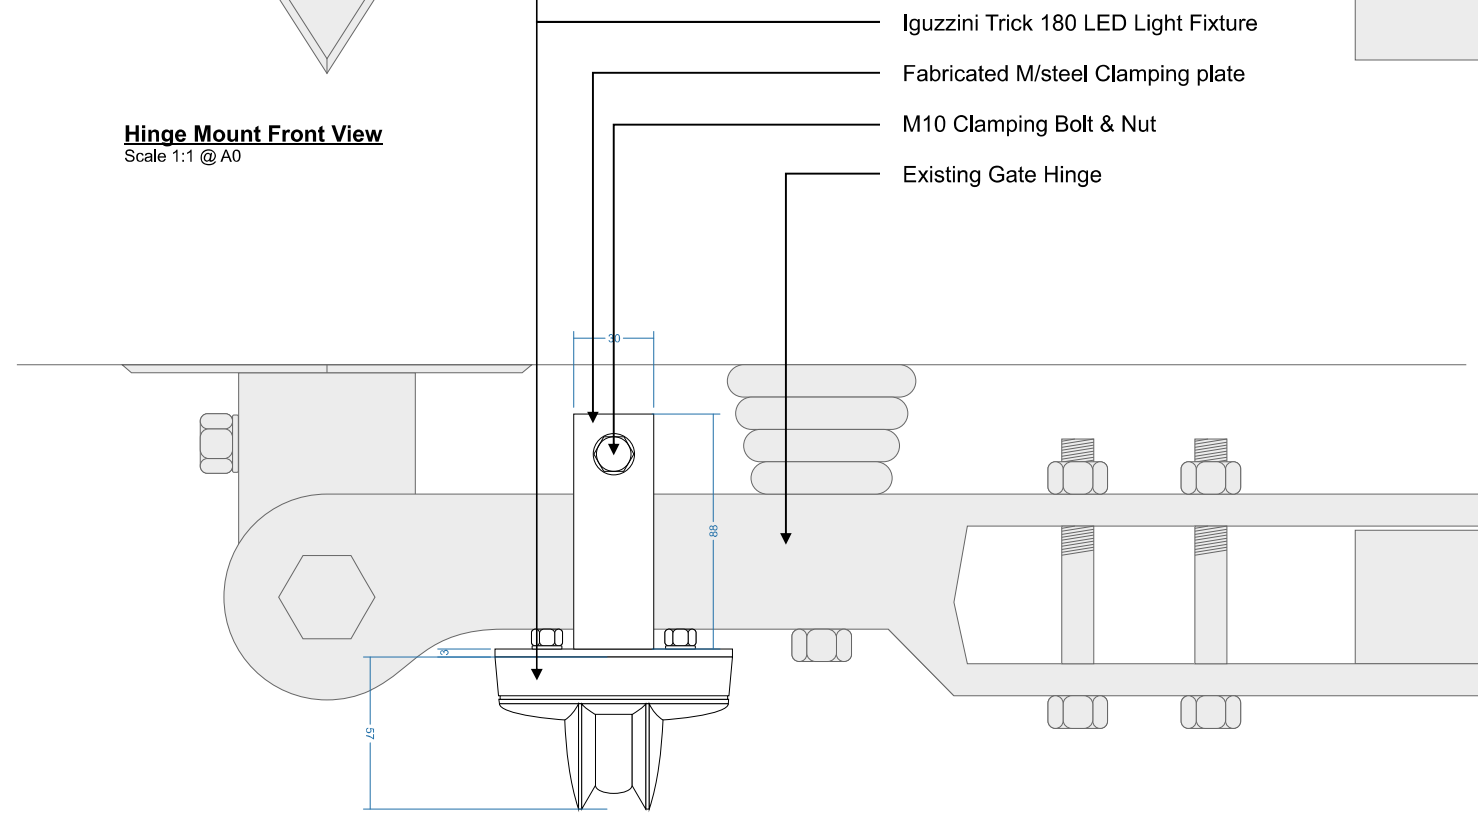

Hinge Mount Plan View
Scale 1:1 @ A0

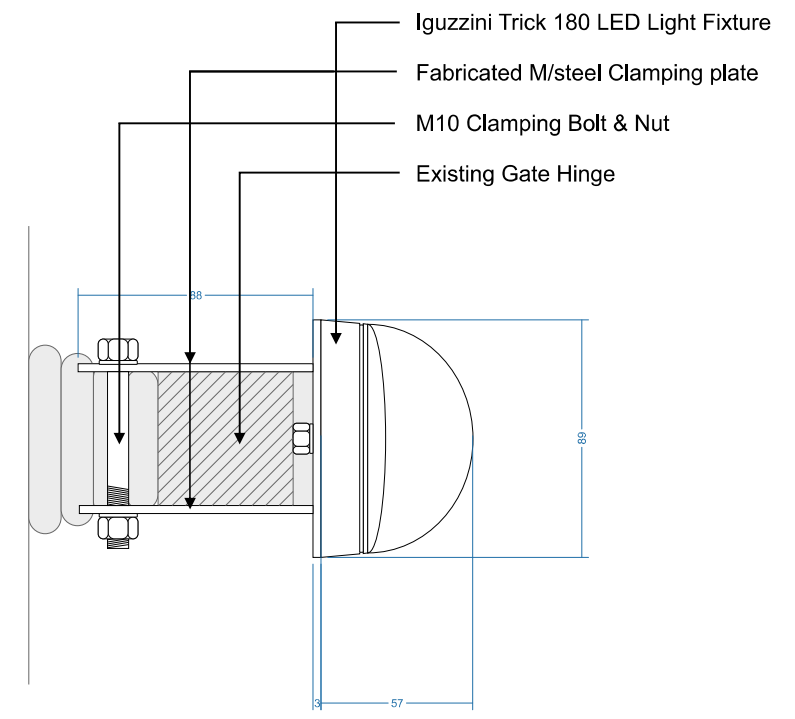

Hinge Mount Section A-A
Scale 1:1 @ A0

Client		Planit-IE	
		t. 0161292 9000 e. info@studiottech.co.uk w. www.studiottech.co.uk	
		Bridge House, Unit 13, Latham Close, Bredbury Stockport SK6 2SD	
Project		Total Courtyard	
Drawing Title		Proposed Mounting Detail For iguzzina Trick 180 To Historic Gate Hinges	
Scale	As Shown	Date	13-08-21
Drawing No.	ST-4490-TC-001	Rev	A
			