


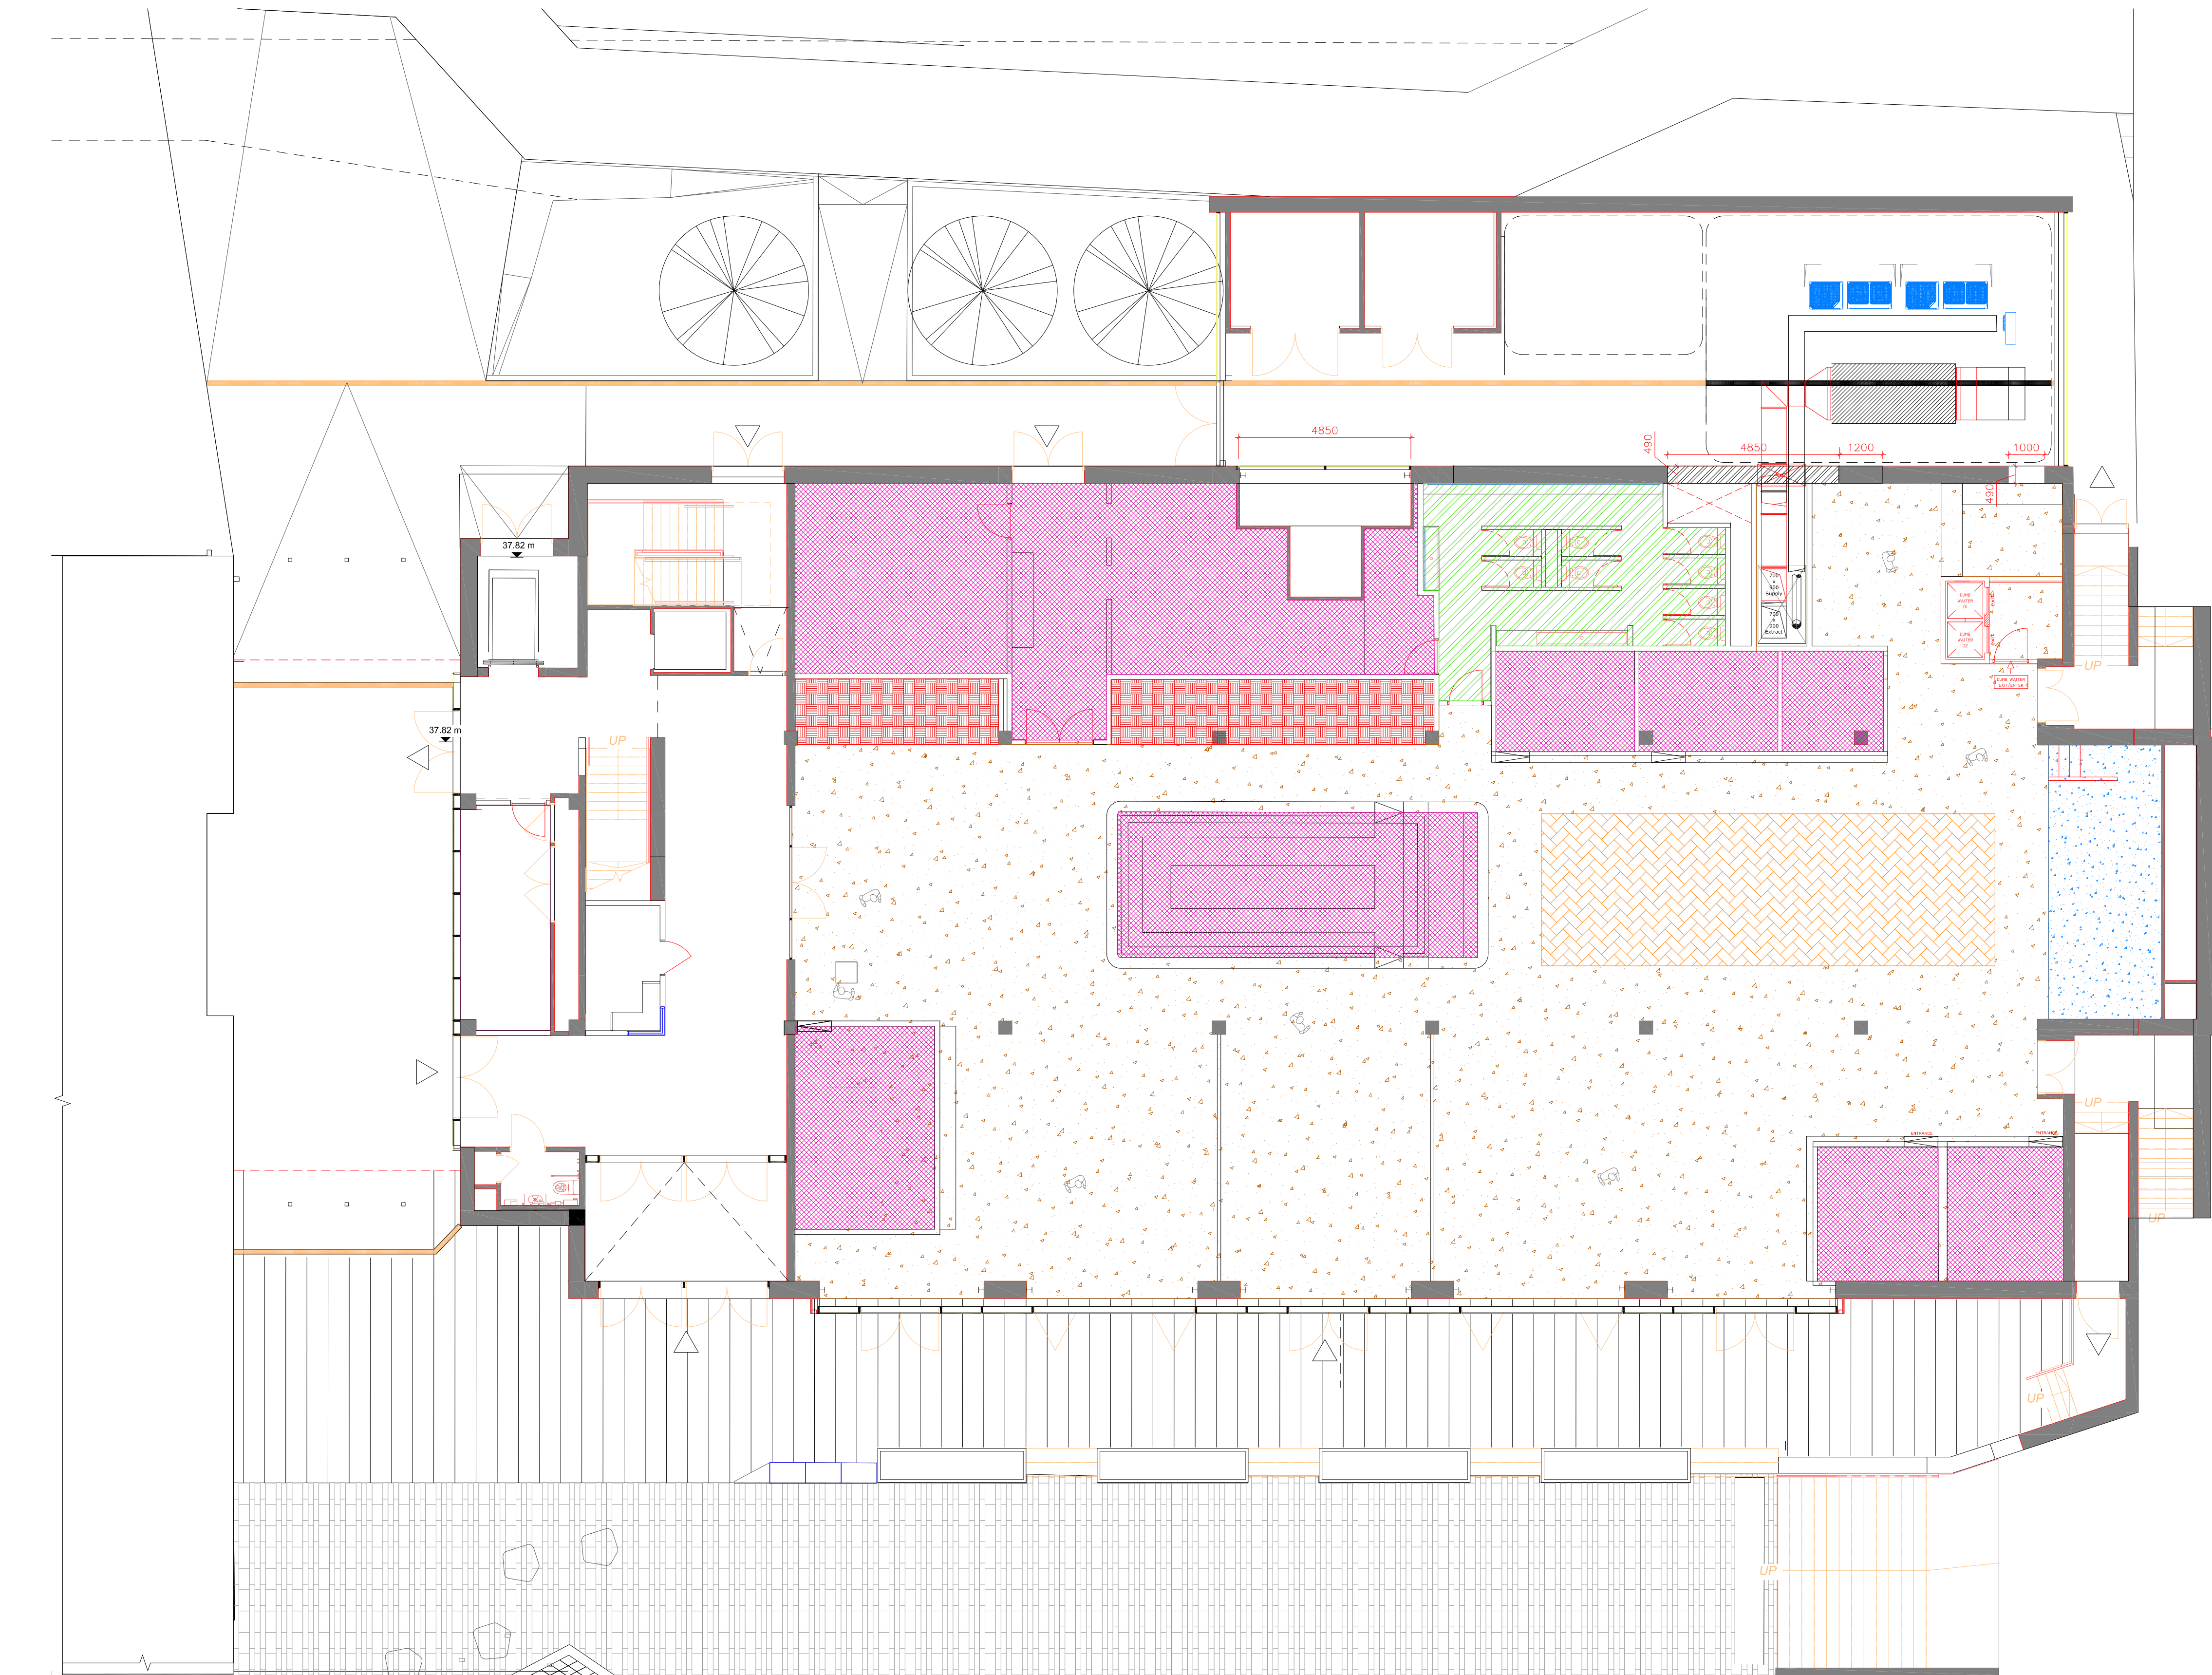


01 FLOOR FINISHES PLAN
Scale 1:100

notes


SUBJECT TO BE CONFIRMED BY BUILDING CONTROL

FLOOR FINISHES KEY


BLACK CARPET TO
STAGE AREA

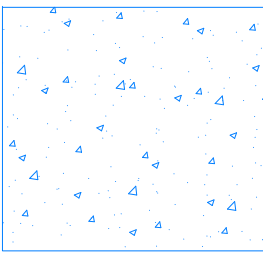


POLYSAFE PUR STANDARD
2.5MM VINYL FLOORING
TO ALL BACK OF HOUSE
AREAS - DRINKS STORE,
HOLDING AREA, WASH
AREA, CLEANERS STORE,
ALL PODS AND BAR AREA

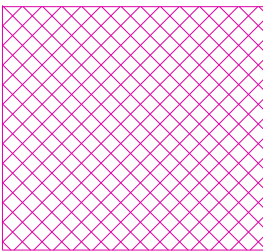


BLACK AND WHITE TILES
TO GENTS AND LADIES
WC'S - TILES SUPPLIED BY
CTC TILES

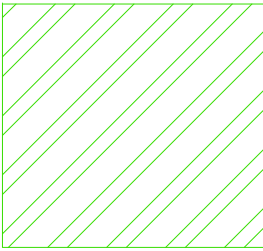


POLISHED CONCRETE
FLOOR TO GENERAL AREA.

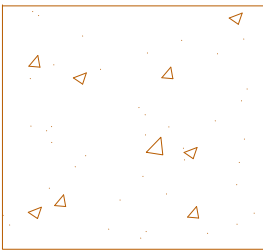

PARQUET DANCE-FLOOR

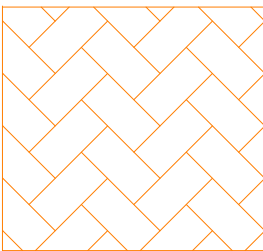

TERRACOTTA FLOORING
TO RAISED BOOTHS

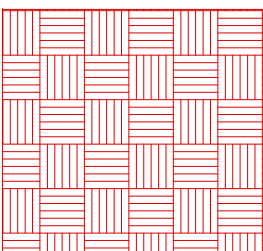

GENERAL NOTES

ALL REMAINING AREAS EXCEPT FOR STAIRWELLS
AND LIFT CORES TO BE FINISHED IN POLISHED
CONCRETE.

DESIGN INTENT ONLY - ALL FIXTURES, FITTINGS
AND EXTRAS WITHIN DESIGN INTENT
PRESENTATION TO BE CONFIRMED BY CLIENT.

G	27/10/2021	Pod Layout revisions
F	15/10/2021	Layout revisions submitted by client
E	06/10/2021	Layout revisions submitted by client
D	08/09/2021	Service Riser inclusion
C	02/09/2021	Revised flooring following POD 4 alterations
B	17/08/2021	Design intent submission
A	16/07/2021	Revisions following client comments
-	16/06/2021	first issue
rev	date	comment

client **CBRE**
project name **NEW CENTURY HALL, MANCHESTER**
drawing title **GROUND FLOOR FLOOR FINISHES PLAN**
project number **W1707**

scale 1:100 format A1 revision G
date first drawn 16/06/2021 drawn NP checked NP
drawing number 104 drawing status Stage 4 - Technical

Workspace Design & Build Ltd
10161 710 3700
web www.workspacedesign.co.uk
Manchester:
Northspring, suite 1C, 70 Spring gardens, Manchester M2 2BQ
Midlands:
Cornwall Buildings, 45-51 Newhall Street, Birmingham, B3 3QR