


File name: \\UK-MSP-GROUP-CONCENTRAL-DATA\PROJECTS\70088459-100.DWG, printed on 17 January 2022 09:50:15, by Howe, James

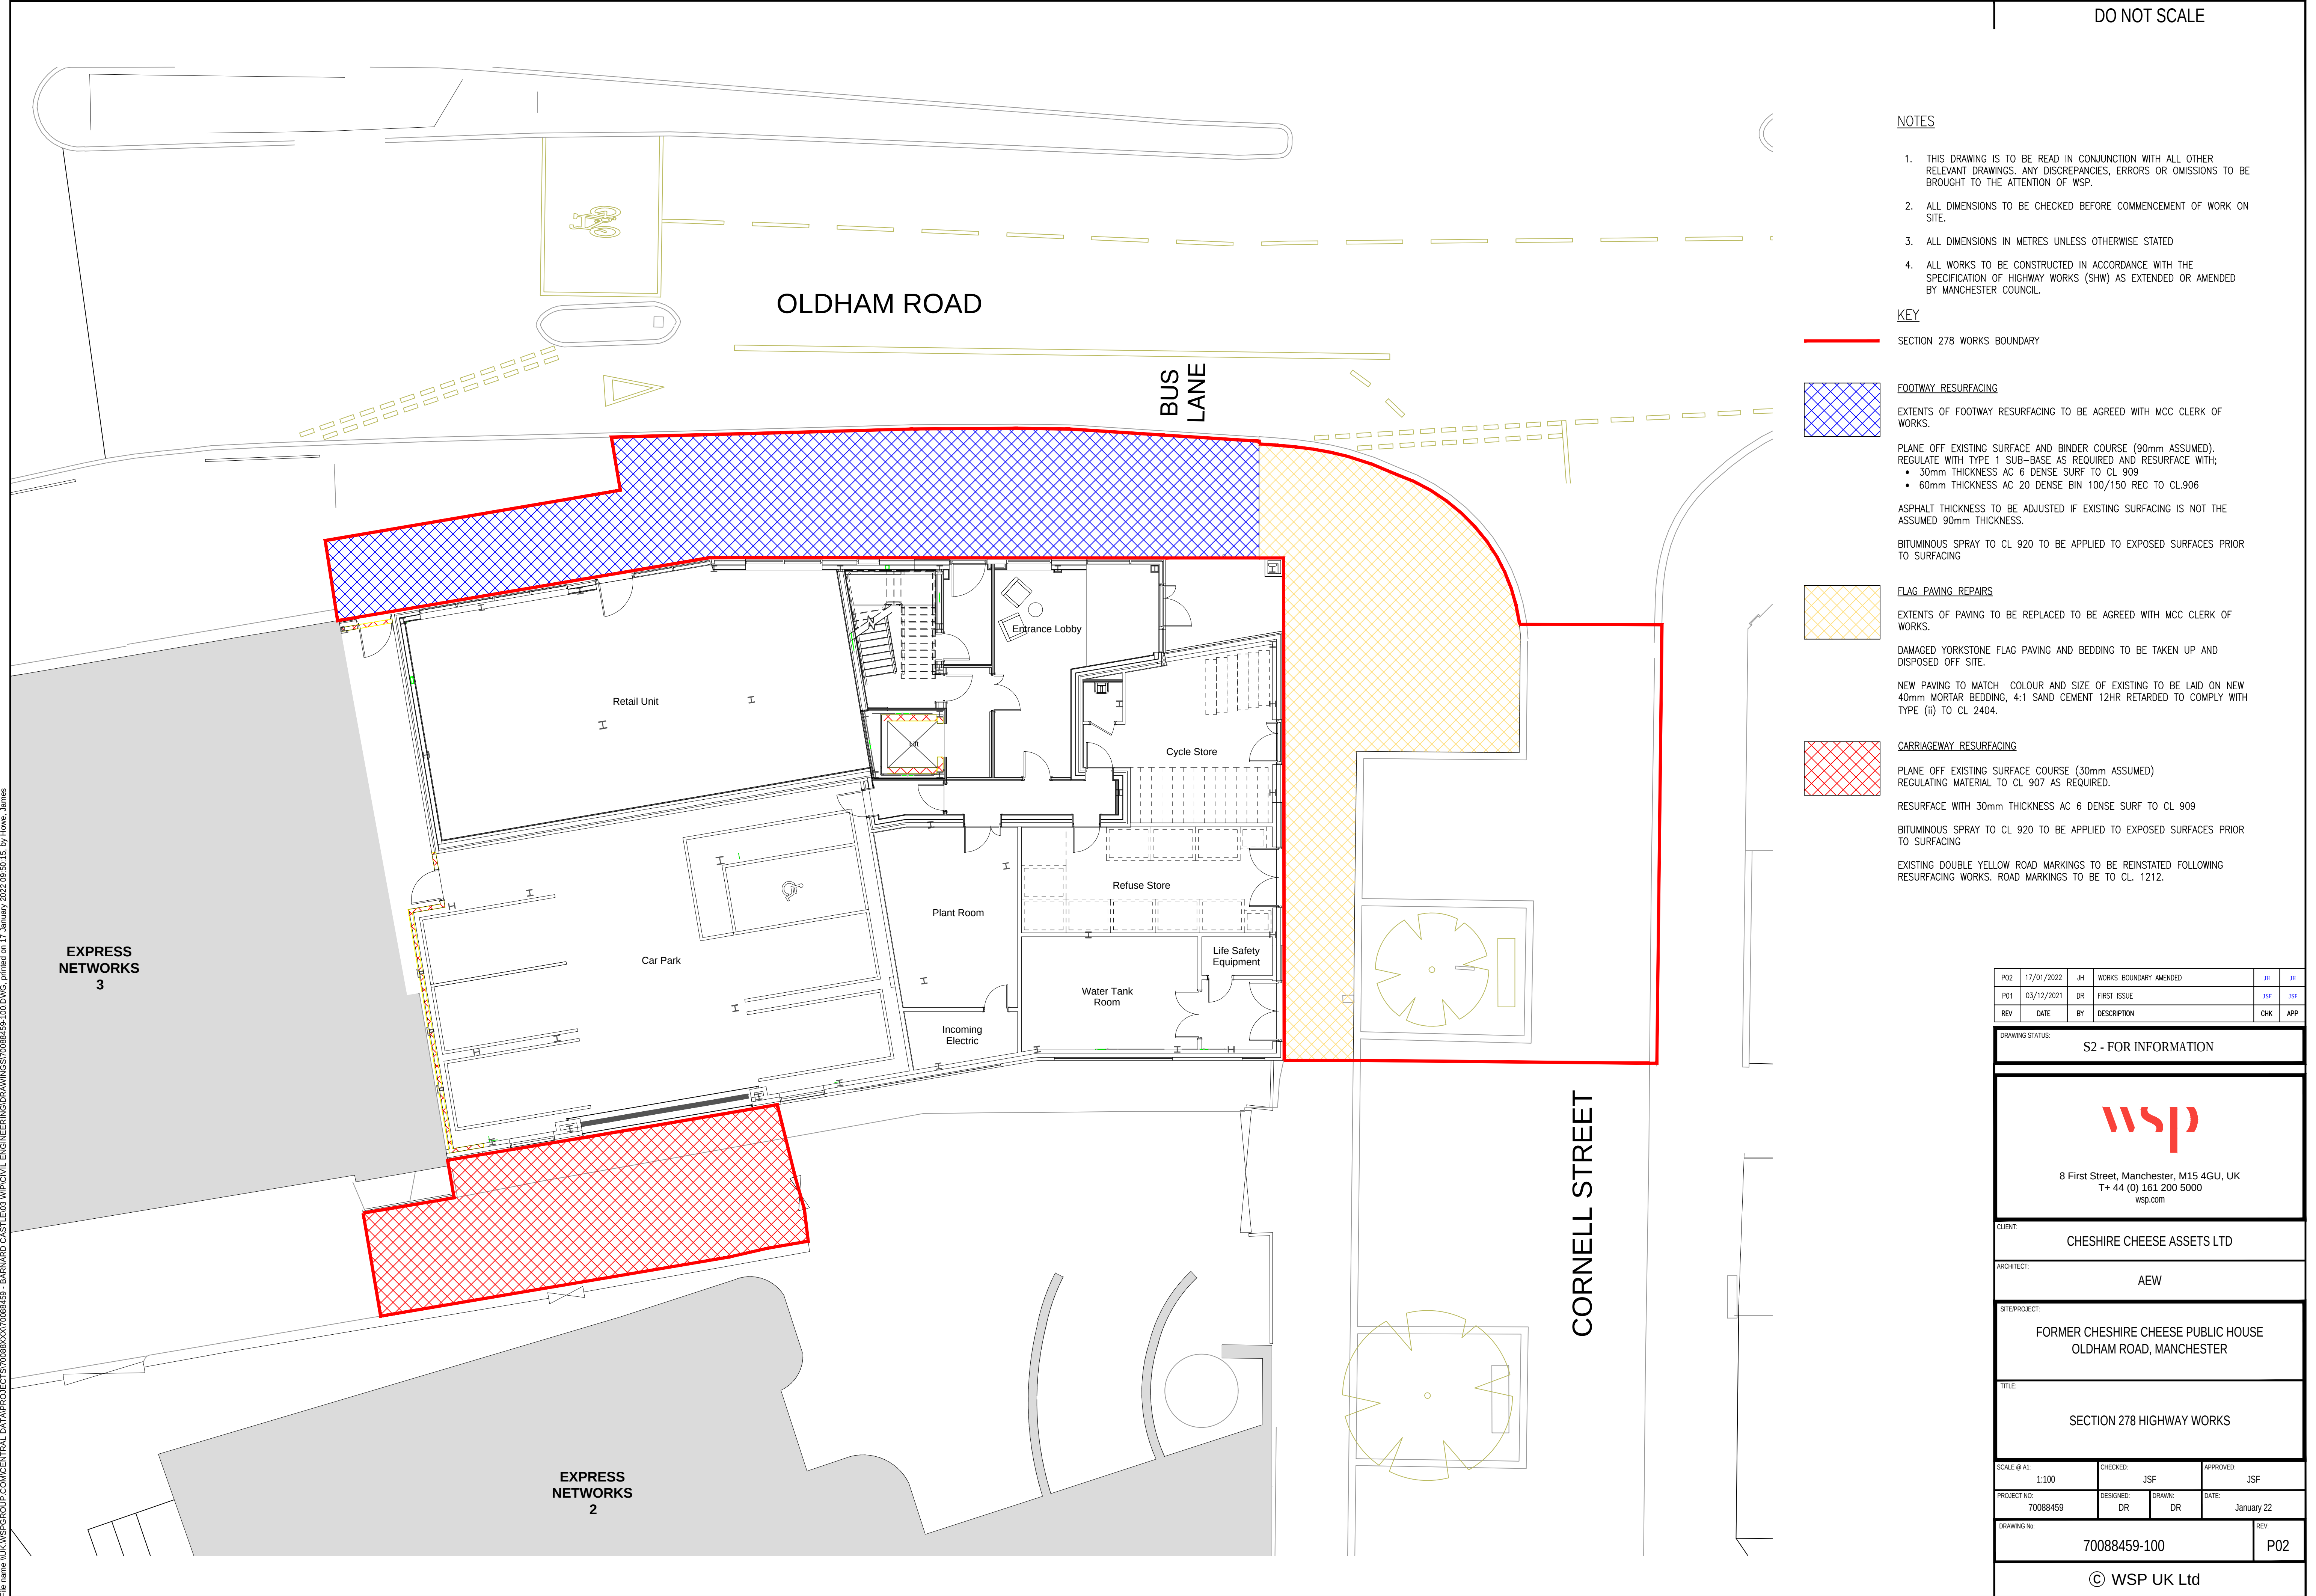

DO NOT SCALE


NOTES

- THIS DRAWING IS TO BE READ IN CONJUNCTION WITH ALL OTHER RELEVANT DRAWINGS. ANY DISCREPANCIES, ERRORS OR OMISSIONS TO BE BROUGHT TO THE ATTENTION OF WSP.
- ALL DIMENSIONS TO BE CHECKED BEFORE COMMENCEMENT OF WORK ON SITE.
- ALL DIMENSIONS IN METRES UNLESS OTHERWISE STATED
- ALL WORKS TO BE CONSTRUCTED IN ACCORDANCE WITH THE SPECIFICATION OF HIGHWAY WORKS (SHW) AS EXTENDED OR AMENDED BY MANCHESTER COUNCIL.

KEY



SECTION 278 WORKS BOUNDARY

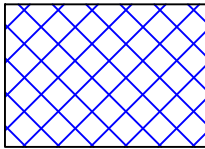


FOOTWAY RESURFACING

EXTENTS OF FOOTWAY RESURFACING TO BE AGREED WITH MCC CLERK OF WORKS.

PLANE OFF EXISTING SURFACE AND BINDER COURSE (90mm ASSUMED).  
REGULATE WITH TYPE 1 SUB-BASE AS REQUIRED AND RESURFACE WITH;  
• 30mm THICKNESS AC 6 DENSE SURF TO CL 909  
• 60mm THICKNESS AC 20 DENSE BIN 100/150 REC TO CL.906

ASPHALT THICKNESS TO BE ADJUSTED IF EXISTING SURFACING IS NOT THE ASSUMED 90mm THICKNESS.

BITUMINOUS SPRAY TO CL 920 TO BE APPLIED TO EXPOSED SURFACES PRIOR TO SURFACING

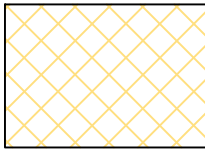


FLAG PAVING REPAIRS

EXTENTS OF PAVING TO BE REPLACED TO BE AGREED WITH MCC CLERK OF WORKS.

DAMAGED YORKSTONE FLAG PAVING AND BEDDING TO BE TAKEN UP AND DISPOSED OFF SITE.

NEW PAVING TO MATCH COLOUR AND SIZE OF EXISTING TO BE LAID ON NEW 40mm MORTAR BEDDING, 4:1 SAND CEMENT 12HR RETARDED TO COMPLY WITH TYPE (ii) TO CL 2404.

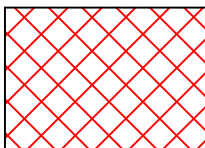

CARRIAGEWAY RESURFACING

PLANE OFF EXISTING SURFACE COURSE (30mm ASSUMED)  
REGULATING MATERIAL TO CL 907 AS REQUIRED.

RESURFACE WITH 30mm THICKNESS AC 6 DENSE SURF TO CL 909

BITUMINOUS SPRAY TO CL 920 TO BE APPLIED TO EXPOSED SURFACES PRIOR TO SURFACING

EXISTING DOUBLE YELLOW ROAD MARKINGS TO BE REINSTATED FOLLOWING RESURFACING WORKS. ROAD MARKINGS TO BE TO CL. 1212.

|     |            |    |                        |     |     |
|-----|------------|----|------------------------|-----|-----|
| P02 | 17/01/2022 | JH | WORKS BOUNDARY AMENDED | JH  | JH  |
| P01 | 03/12/2021 | DR | FIRST ISSUE            | JSF | JSF |
| REV | DATE       | BY | DESCRIPTION            | CHK | APP |

|                      |
|----------------------|
| DRAWING STATUS:      |
| S2 - FOR INFORMATION |

8 First Street, Manchester, M15 4GU, UK  
T+ 44 (0) 161 200 5000  
wsp.com

|                            |
|----------------------------|
| CLIENT:                    |
| CHESHIRE CHEESE ASSETS LTD |

|            |
|------------|
| ARCHITECT: |
| AEW        |

|                                                                |
|----------------------------------------------------------------|
| STEPROJECT:                                                    |
| FORMER CHESHIRE CHEESE PUBLIC HOUSE<br>OLDHAM ROAD, MANCHESTER |

|                           |
|---------------------------|
| TITLE:                    |
| SECTION 278 HIGHWAY WORKS |

|             |           |            |
|-------------|-----------|------------|
| SCALE @ A1: | CHECKED:  | APPROVED:  |
| 1:100       | JSF       | JSF        |
| PROJECT NO: | DESIGNED: | DRAWN:     |
| 70088459    | DR        | DR         |
|             |           | DATE:      |
|             |           | January 22 |

|              |      |
|--------------|------|
| DRAWING NO:  | REV: |
| 70088459-100 | P02  |