


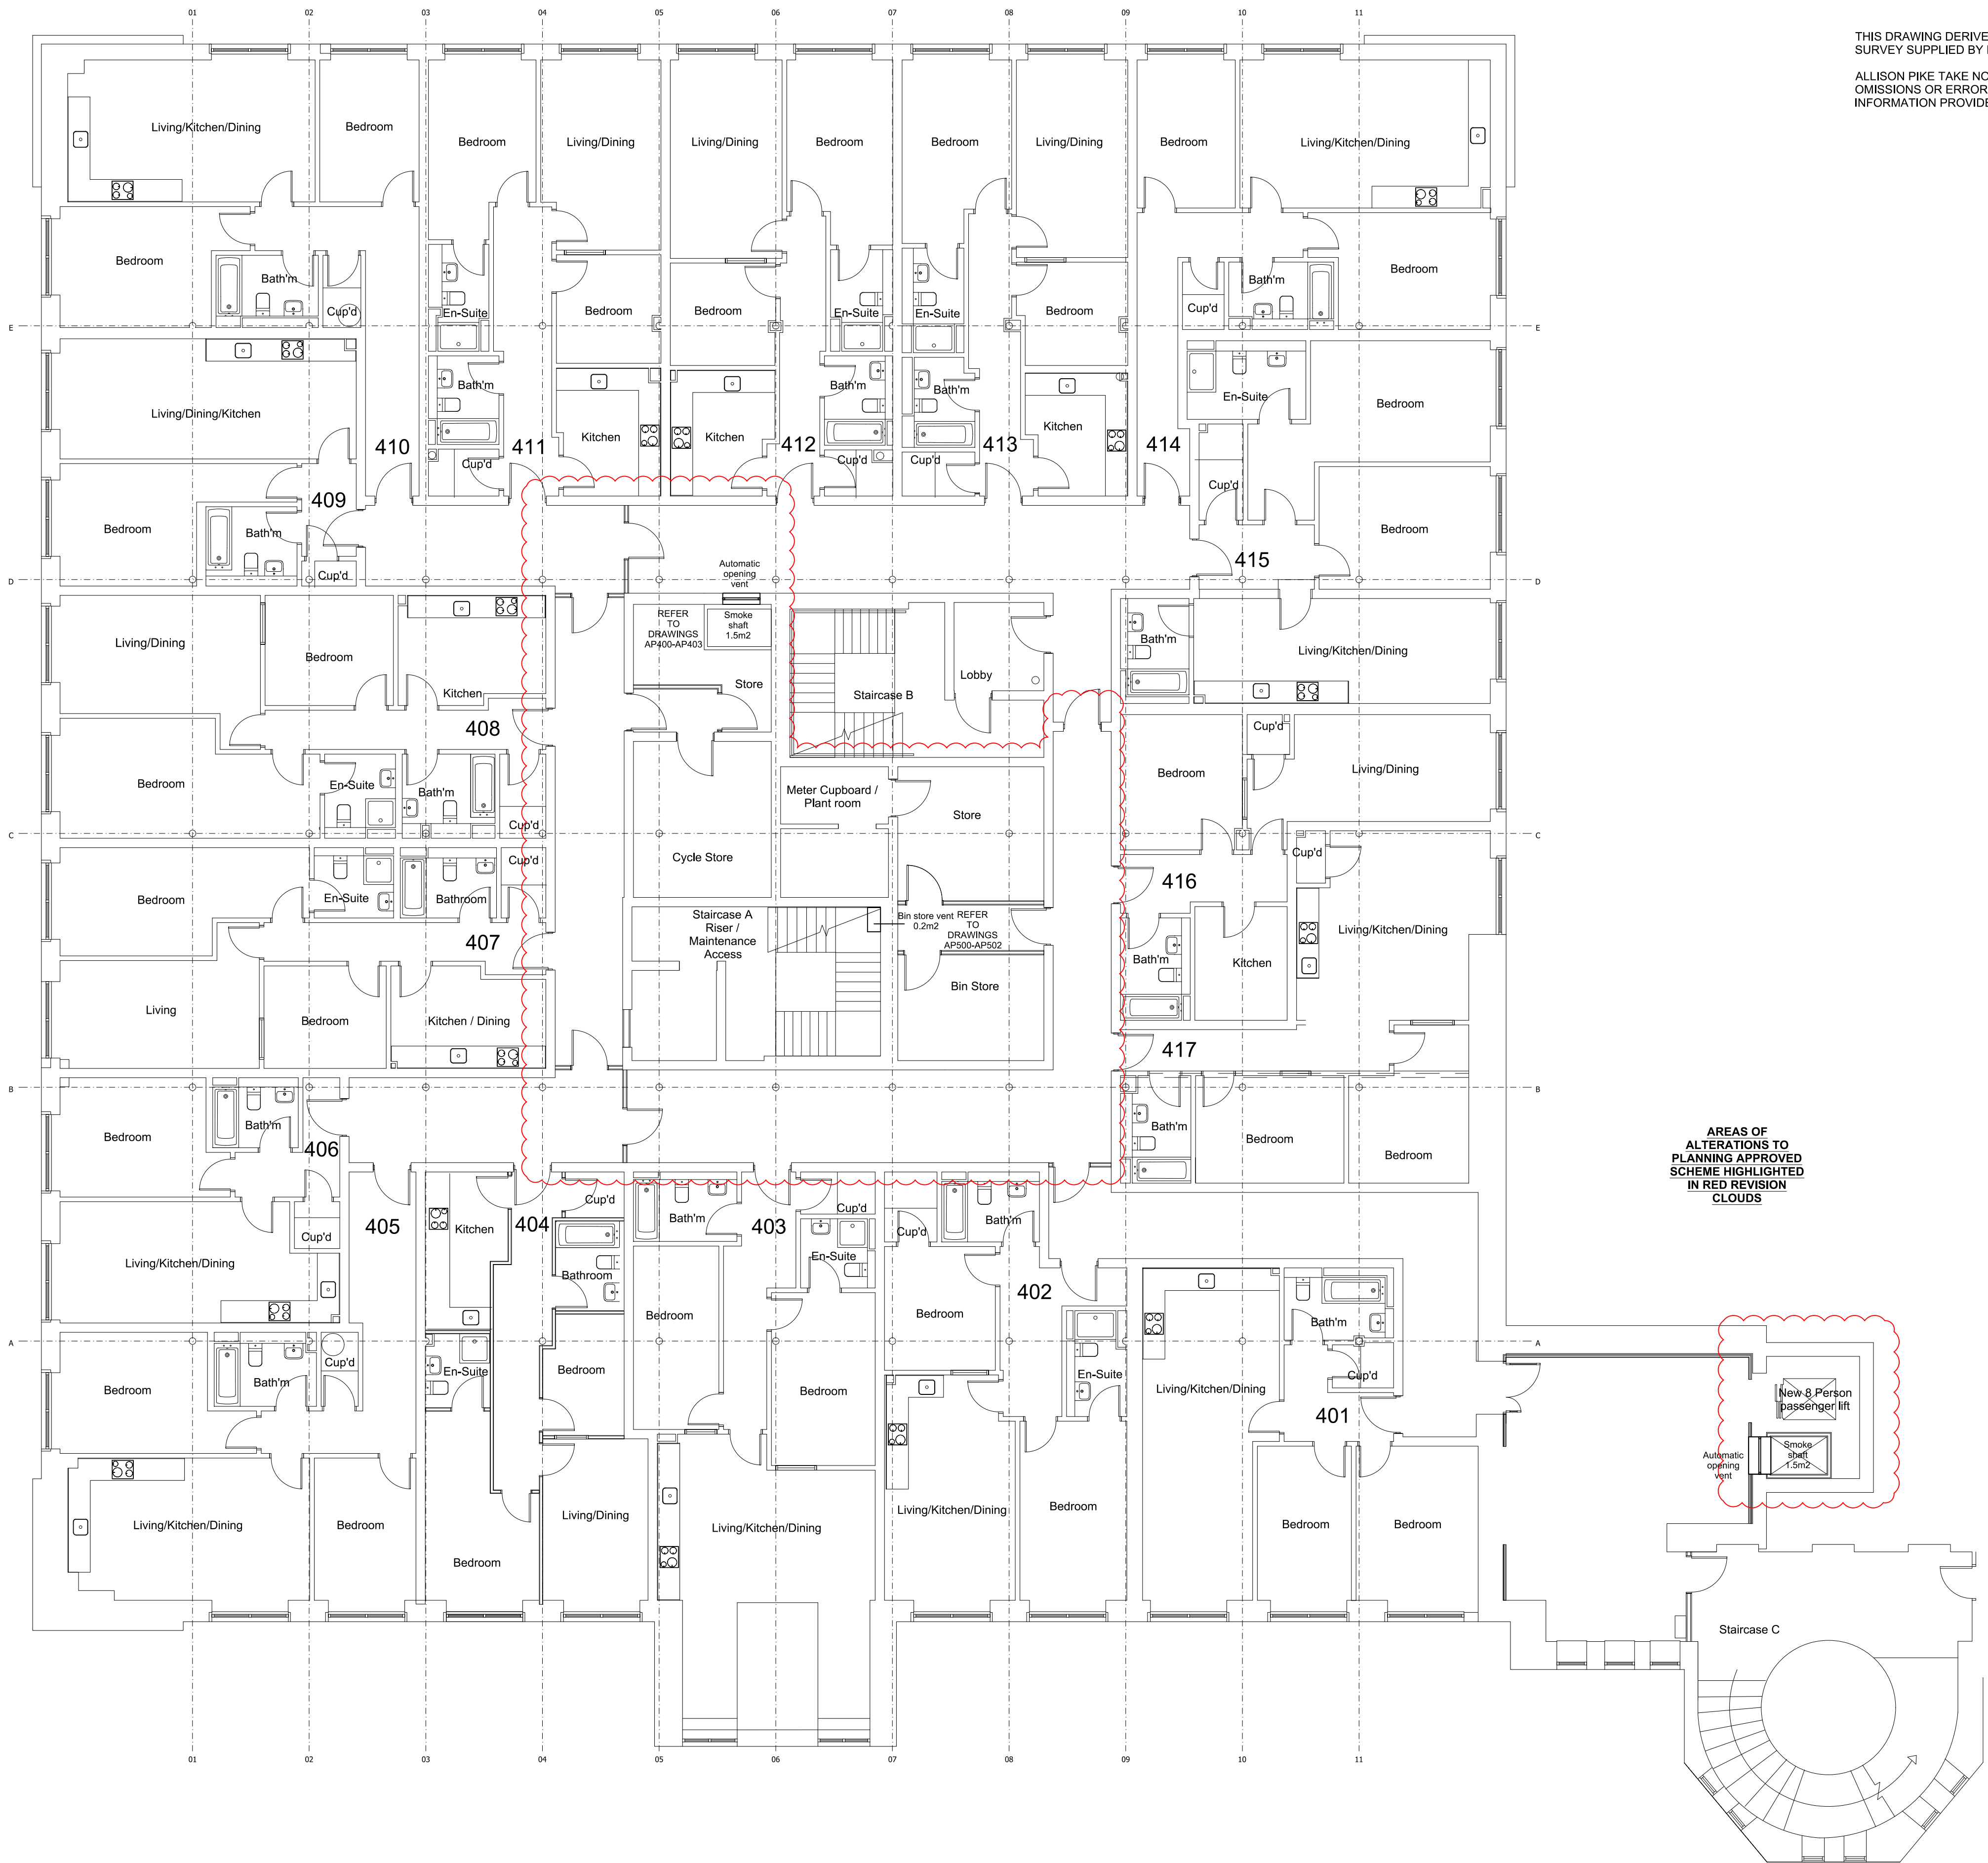

THIS DRAWING DERIVES FROM A MEASURED SURVEY SUPPLIED BY MILSON GROUP.

ALLISON PIKE TAKE NO LIABILITY FOR OMISSIONS OR ERRORS IN THE EXISTING INFORMATION PROVIDED

AREAS OF ALTERATIONS TO PLANNING APPROVED SCHEME HIGHLIGHTED IN RED REVISION CLOUDS

DMG	REV B: BIN STORE VENT LOCATION AMENDED	OCT 21	
DMG	REV A: REVISION CLOUDS ADDED	MAY 21	
DMG	DRAWN	APRIL 21	
DRAWN	REVISION	DATE	VER

PLANNING ISSUE

AP
ALLISON PIKE

ARCHITECTS & DESIGNERS

7 Burton Road West, Disley,
Stockport, Cheshire, SK12 2AE.
Website: www.allisonpike.com

Telephone: 01663 763000
Facsimile: 01663 766772
Email: studio@allisonpike.com

© Allison Pike Partnership Limited.

PROJECT
MEDLOCK
VICTORIA MILL
MILES PLATTING

TITLE
APPROVED PLANNING SCHEME
EXISTING FOURTH FLOOR GA

SCALE
1:100@A1

JOB No MED02	DRAWING No AP104	REV B
-----------------	---------------------	----------