


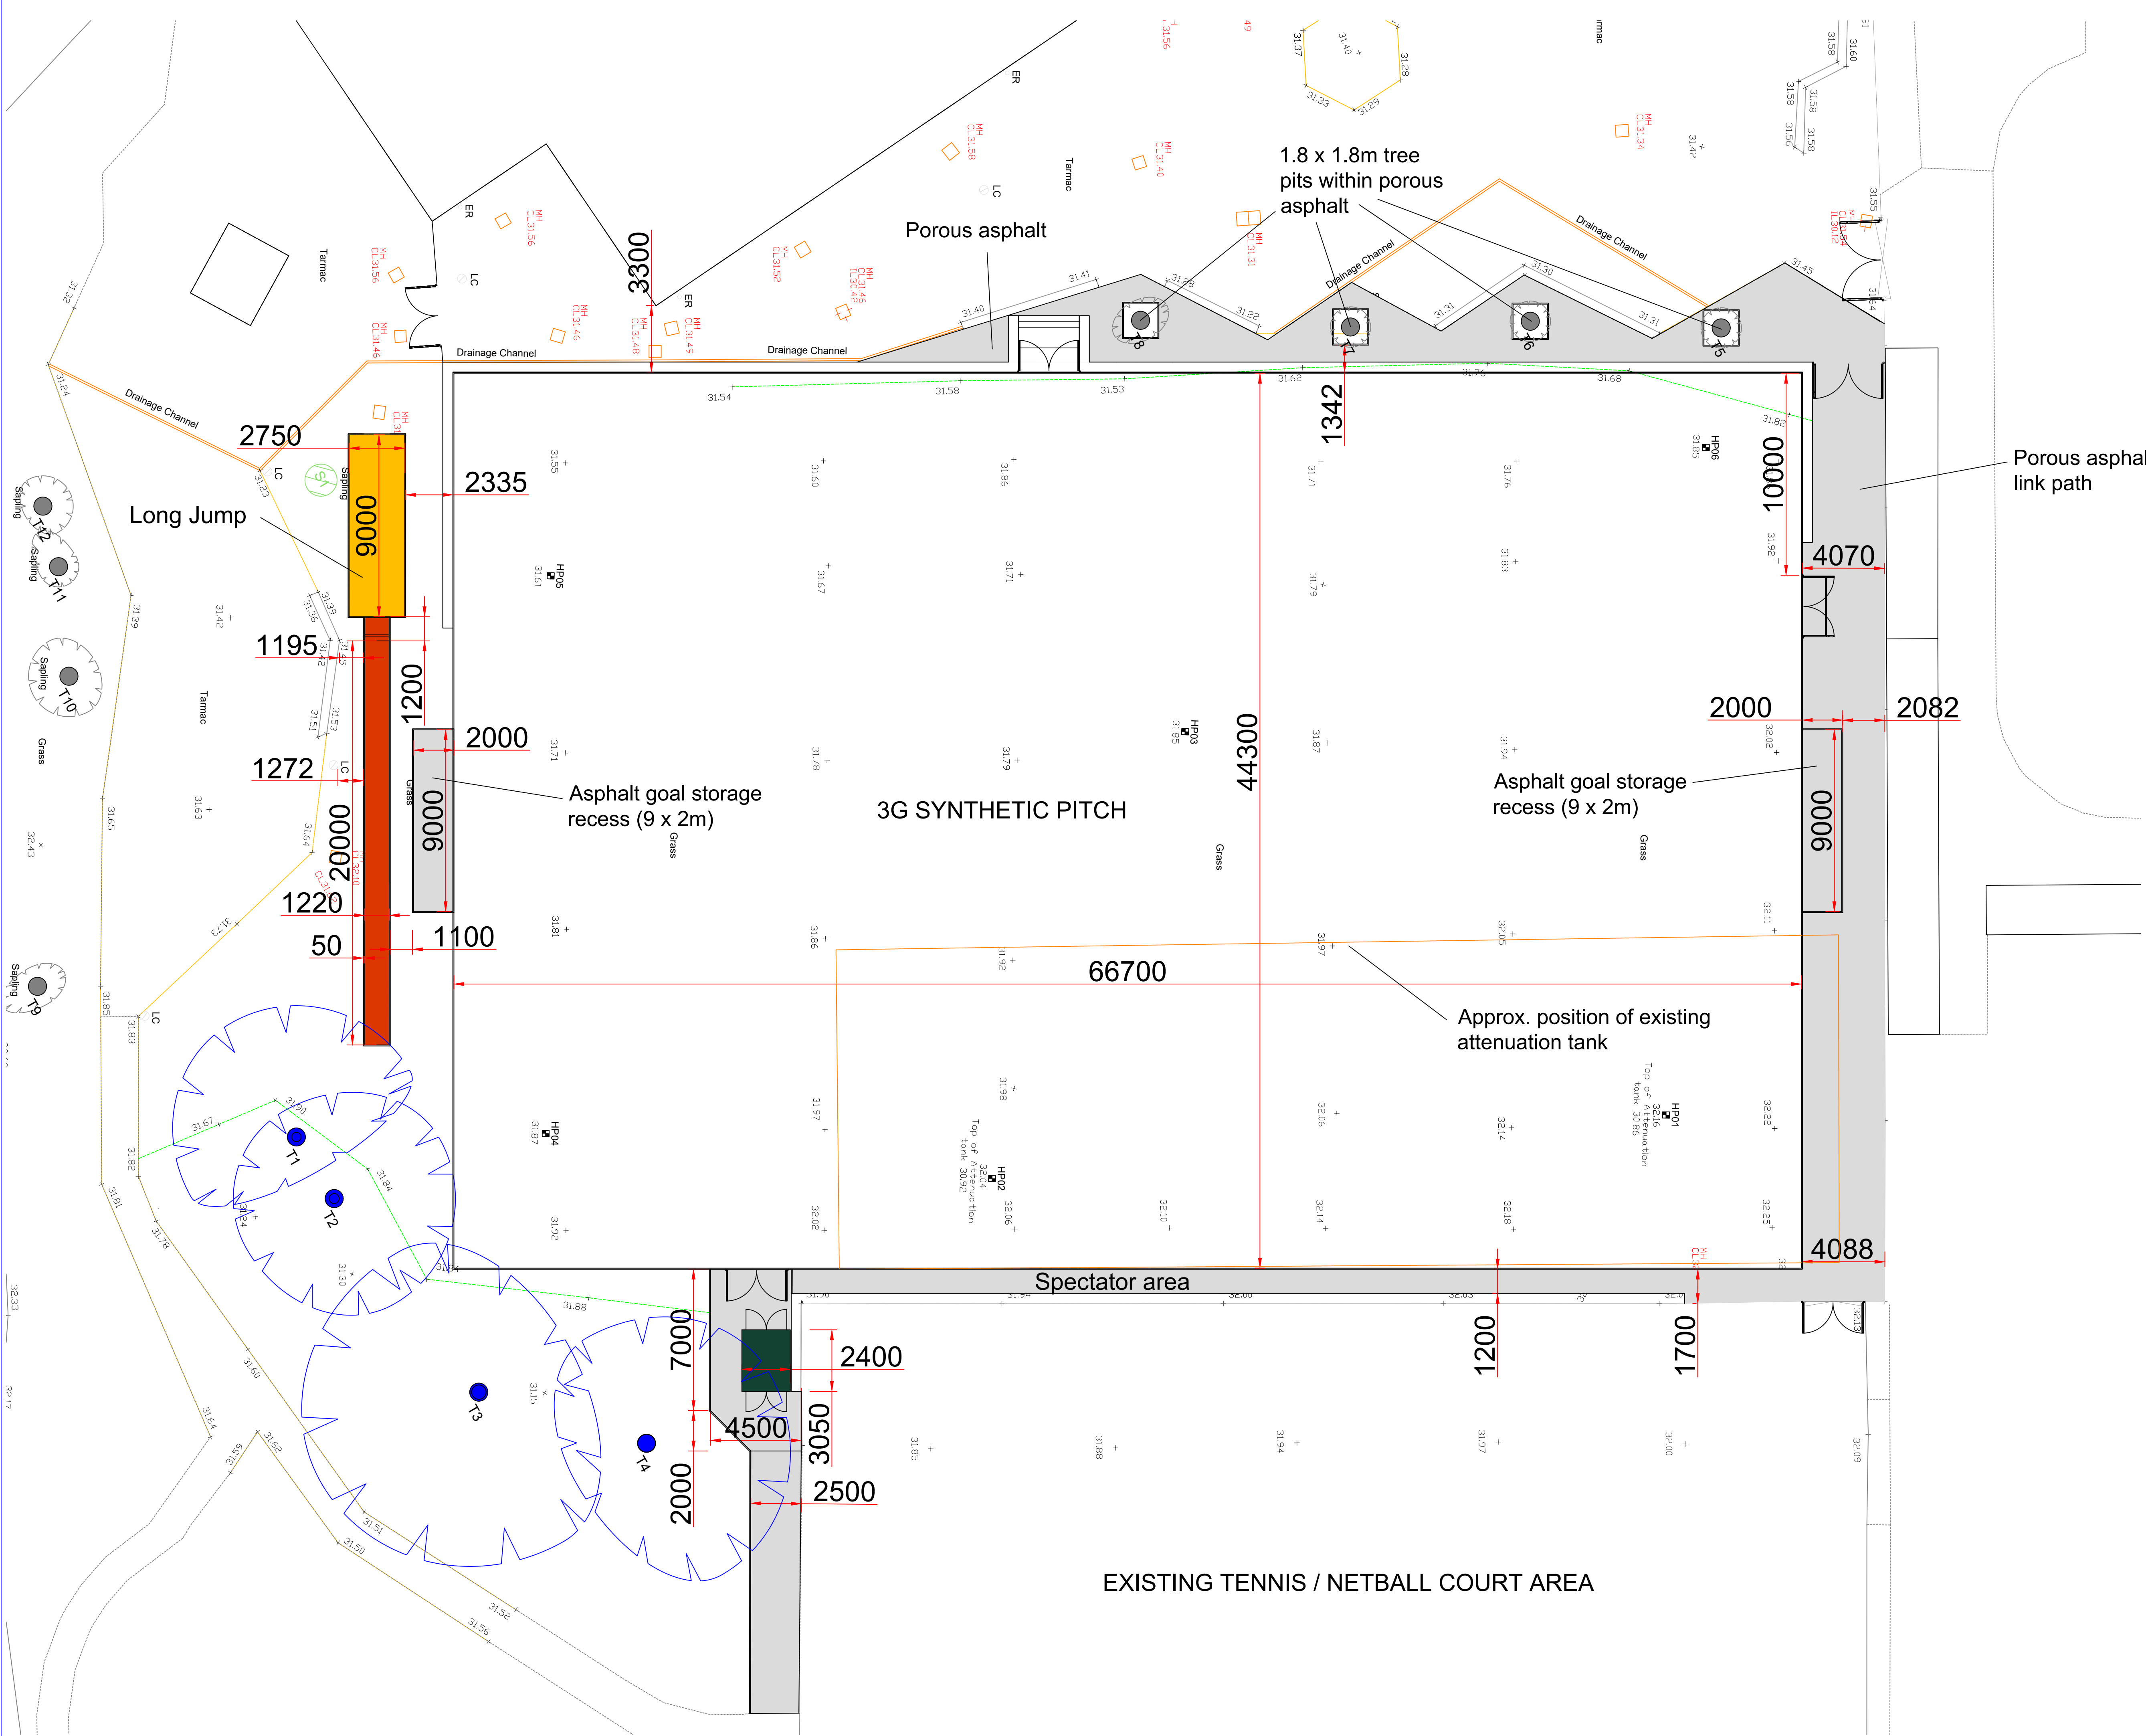

NOTES

Porous asphalt

Porous asphalt link path

Rev	A	m	e	n	d	m	e	n	t	Date	By
-											

Client: DIDSBURY HIGH SCHOOL

Project: 3G STP

Drawing: Proposed Setting out

McARDLE SPORT TEC

Drawn	HU	Date	15-10-21	Scales	1:150
Checked		Plot No	01	Prelim	Check
					Final

Job No	Drawing No	Rev
	MCA-MUK2479-04	A