


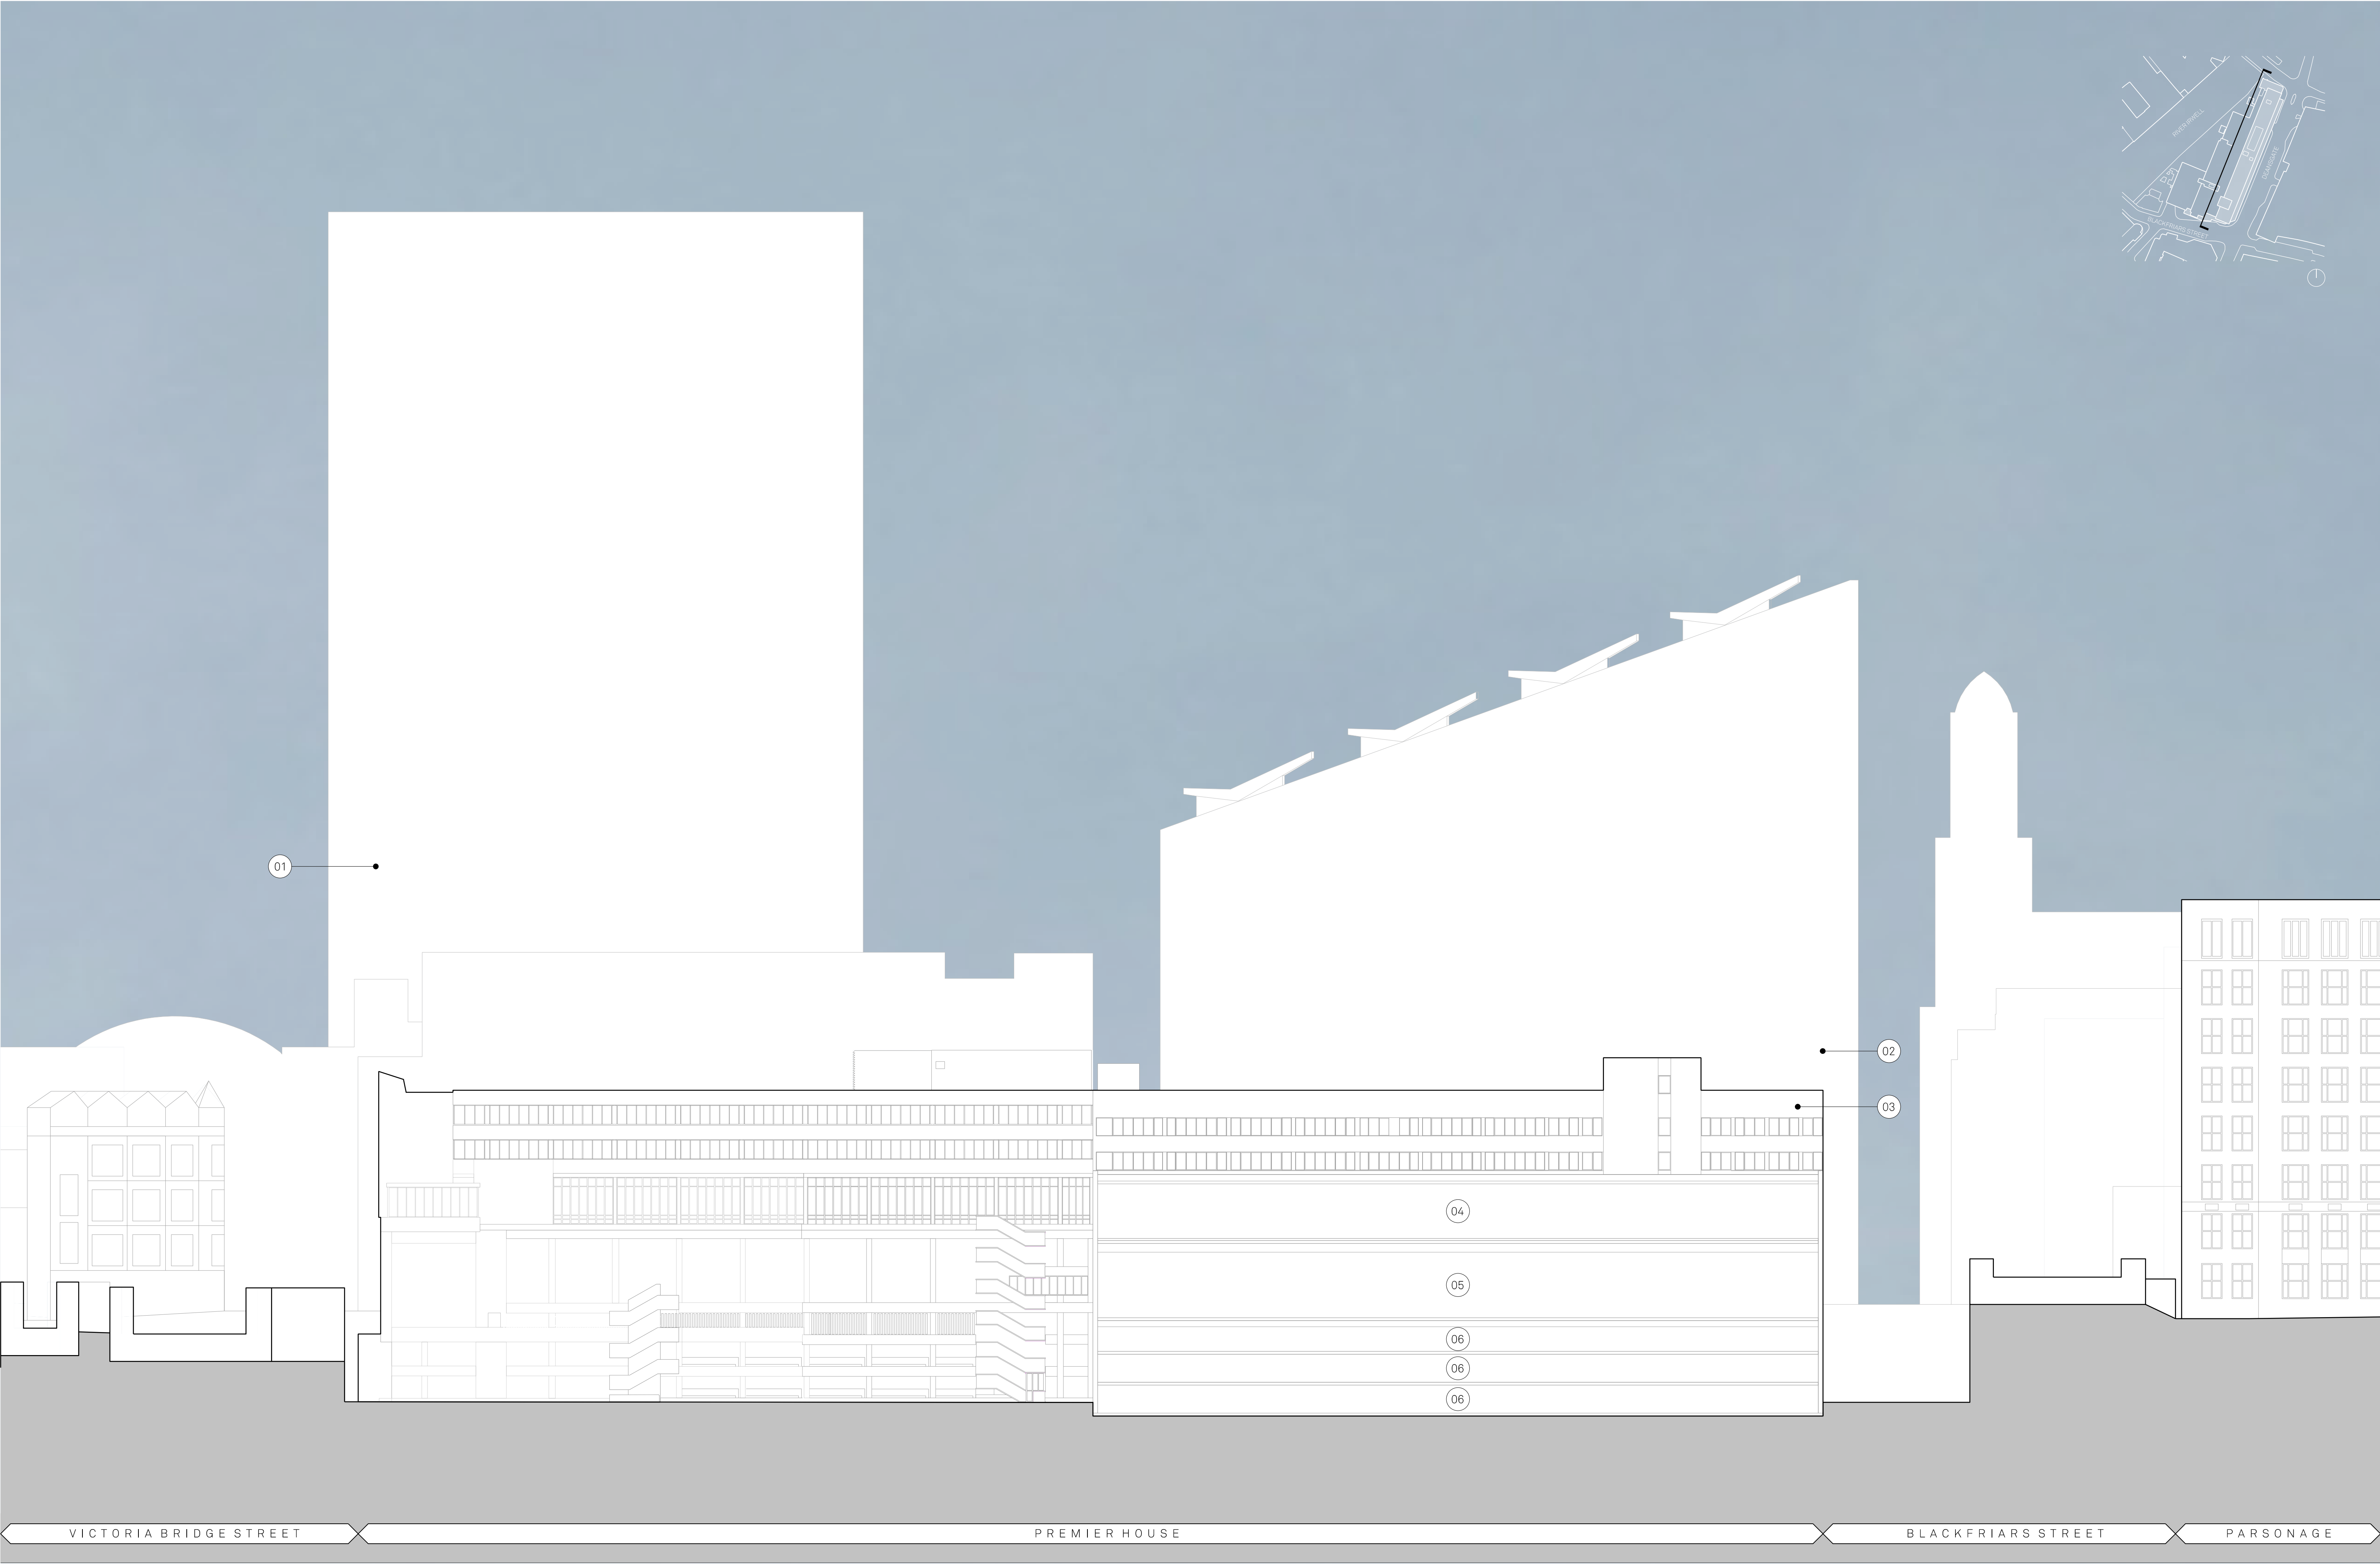

- Notes:
- 01 Arndale
 - 02 No.1 Deansgate
 - 03 Premier House
 - 04 Assumed Renaissance Hotel Corridor Level
 - 05 Service Yard
 - 06 Car Park

Project Name:		Title:		Scale:	
Renaissance		Premier House - Block 1		1:250@ A1	
Drawn:		Status:		Drawing No:	
DK		Planning		B1_04_1003	
Details:		Project:		Rev:	
-		22/10/21		-	
		Issued for Planning			