


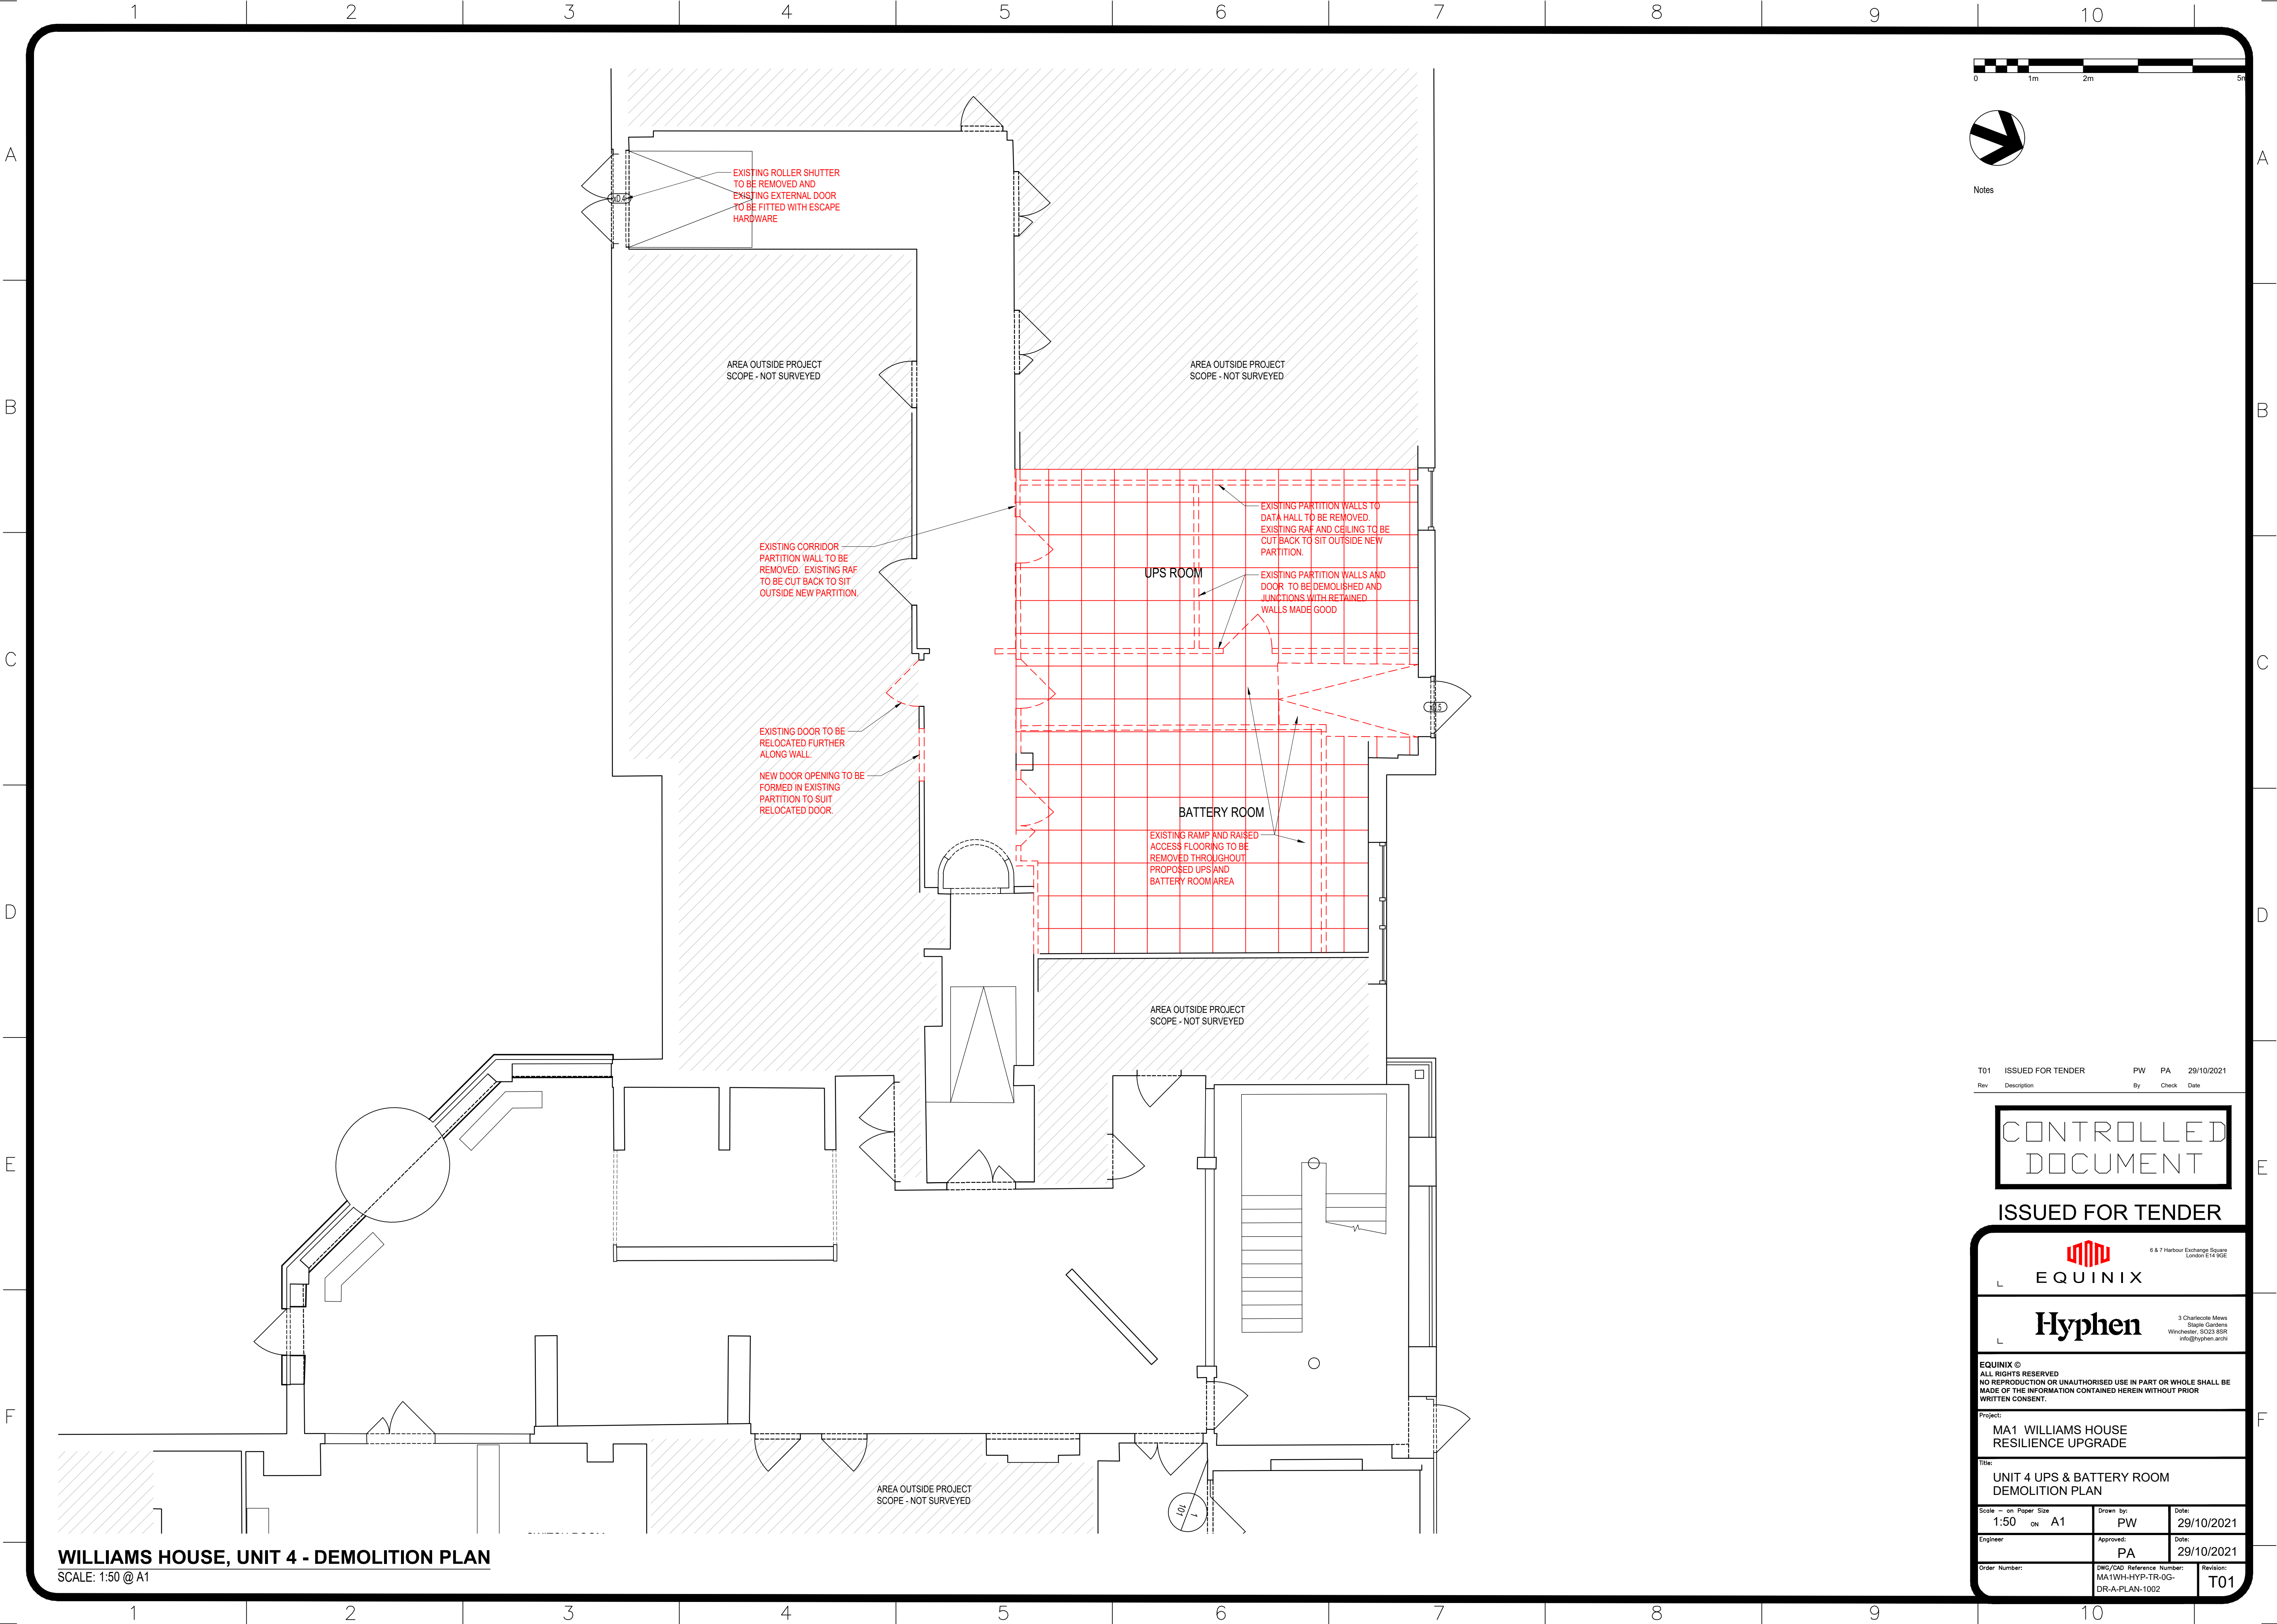

WILLIAMS HOUSE, UNIT 4 - DEMOLITION PLAN
SCALE: 1:50 @ A1

0 1m 2m 5m

Notes

T01	ISSUED FOR TENDER	PW	PA	29/10/2021
Rev	Description	By	Check	Date

CONTROLLED
DOCUMENT

ISSUED FOR TENDER

EQUINIX
6 & 7 Harbour Exchange Square
London E14 9GE

Hyphen
3 Charlotte Mews
Staple Gardens
Winchester, SO23 8SR
info@hyphen.archi

EQUINIX ©
ALL RIGHTS RESERVED
NO REPRODUCTION OR UNAUTHORISED USE IN PART OR WHOLE SHALL BE
MADE OF THE INFORMATION CONTAINED HEREIN WITHOUT PRIOR
WRITTEN CONSENT.

Project:
MA1 WILLIAMS HOUSE
RESILIENCE UPGRADE

Title:
UNIT 4 UPS & BATTERY ROOM
DEMOLITION PLAN

Scale — on Paper Size
1:50 ON A1

Drawn by: PW
Date: 29/10/2021

Engineer: PA
Date: 29/10/2021

Order Number: DWG/CAD Reference Number:
MA1WH-HYP-TR-0G-
DR-A-PLAN-1002

Revision:
T01