
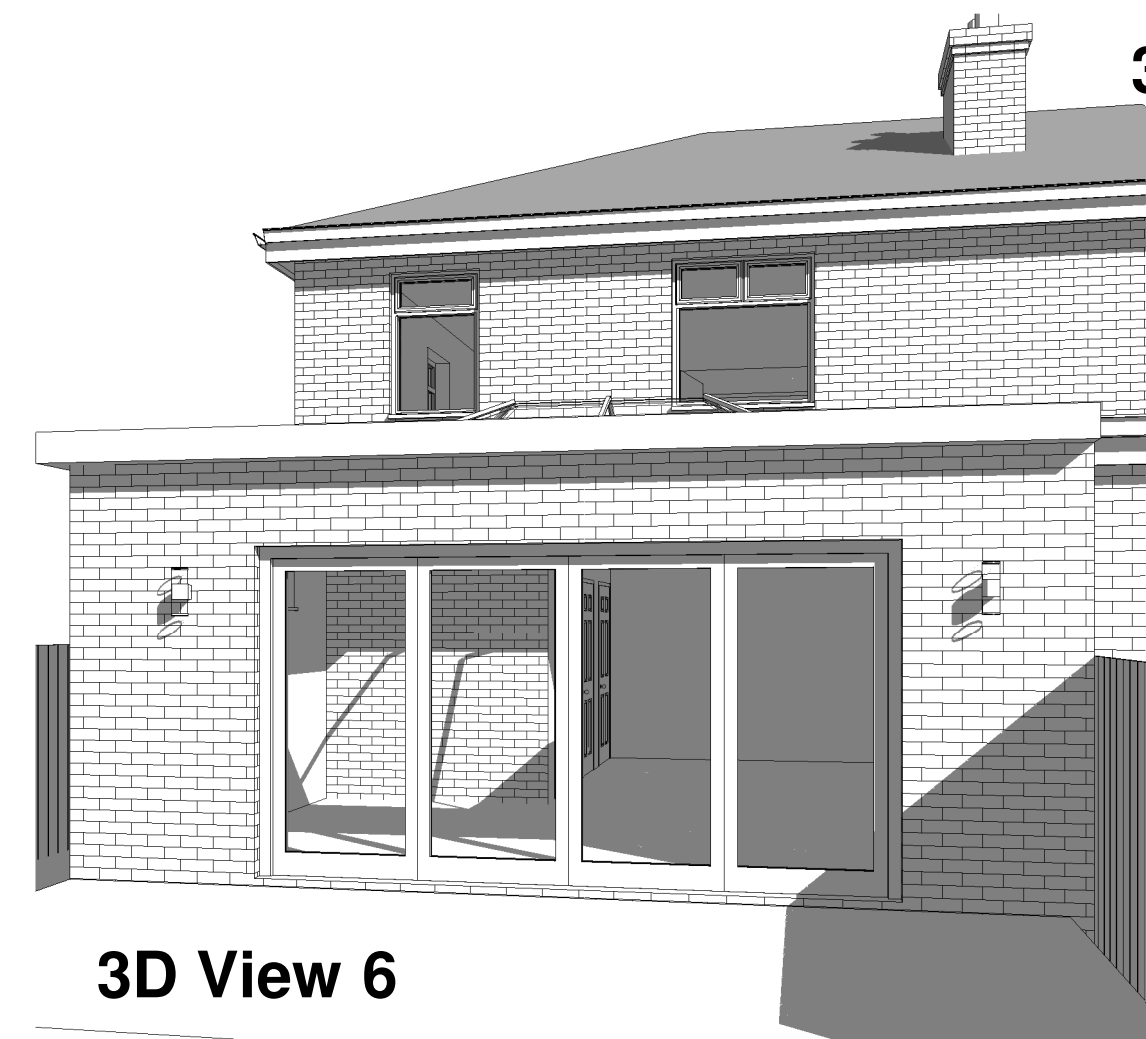
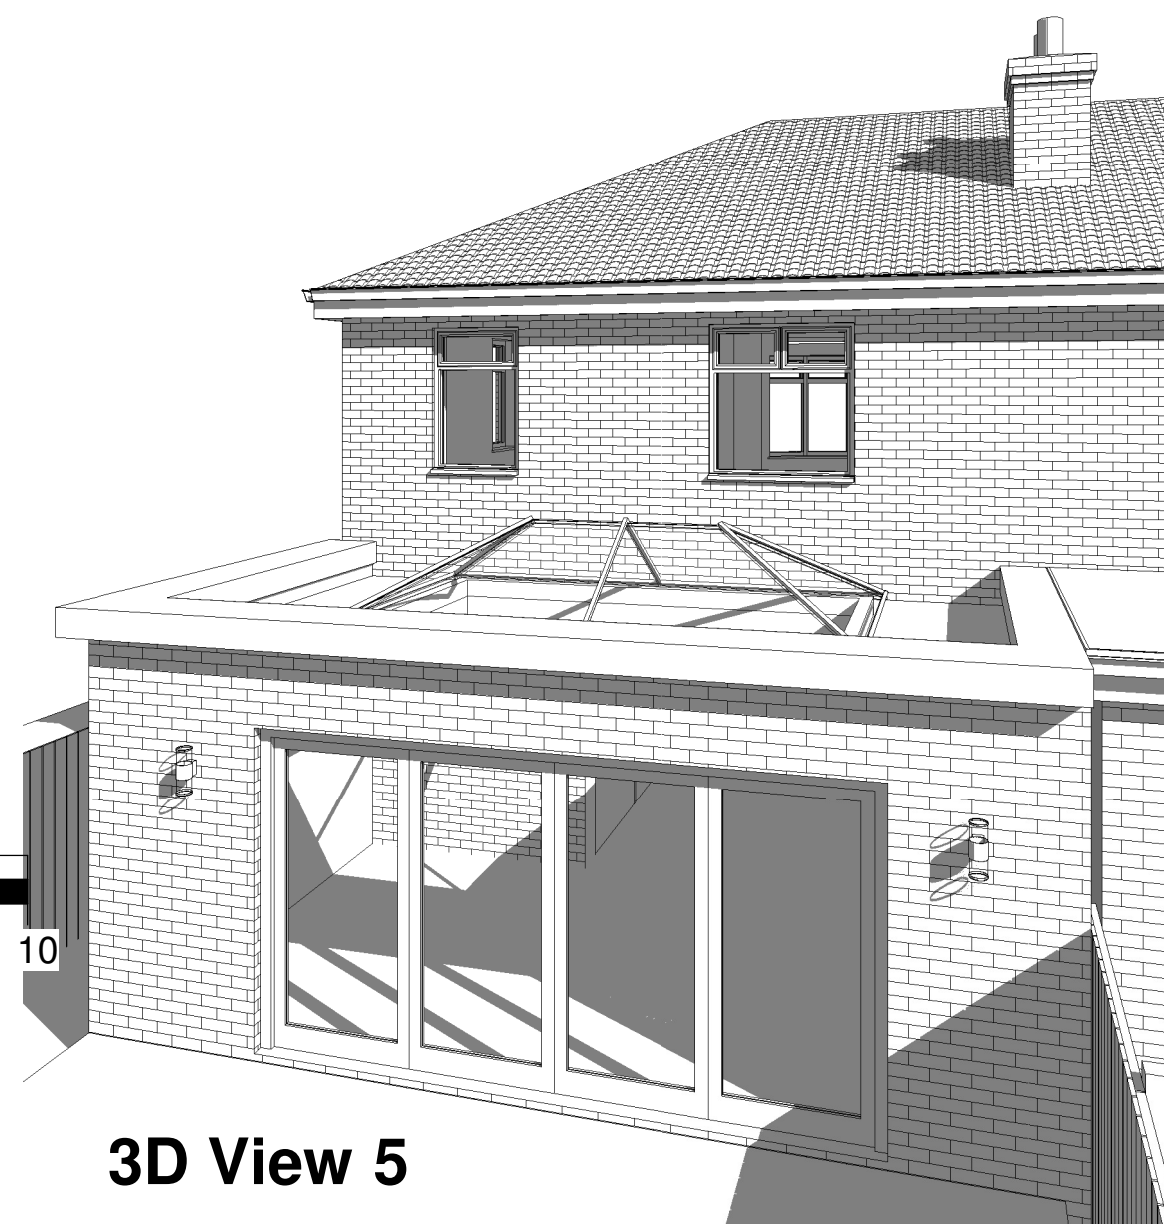
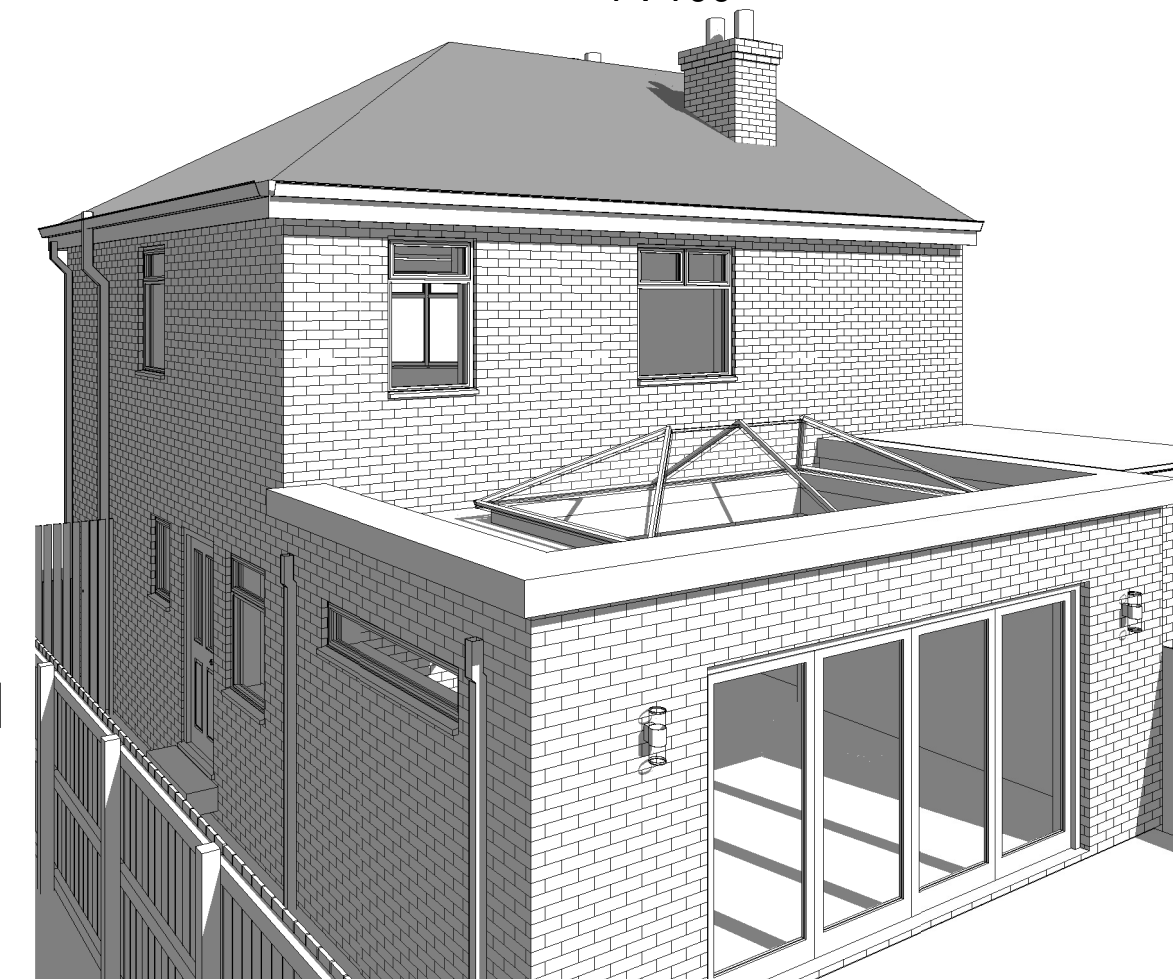
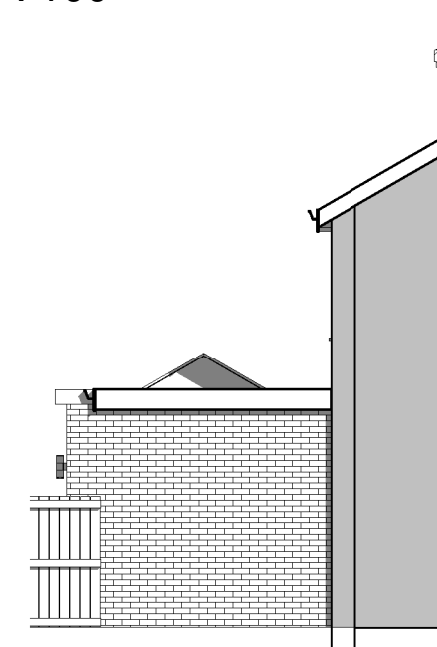
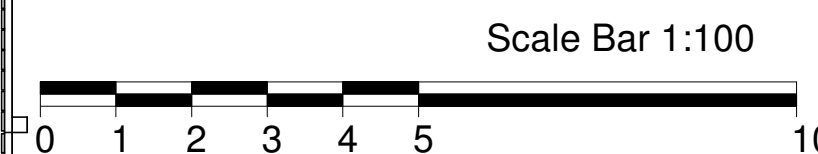
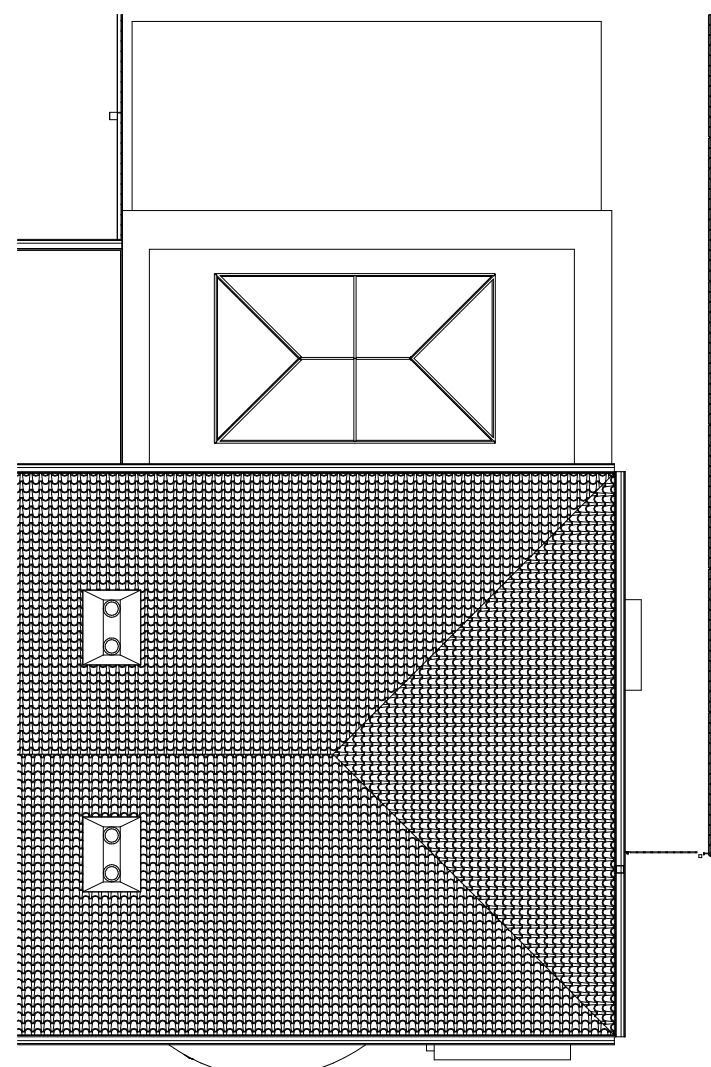


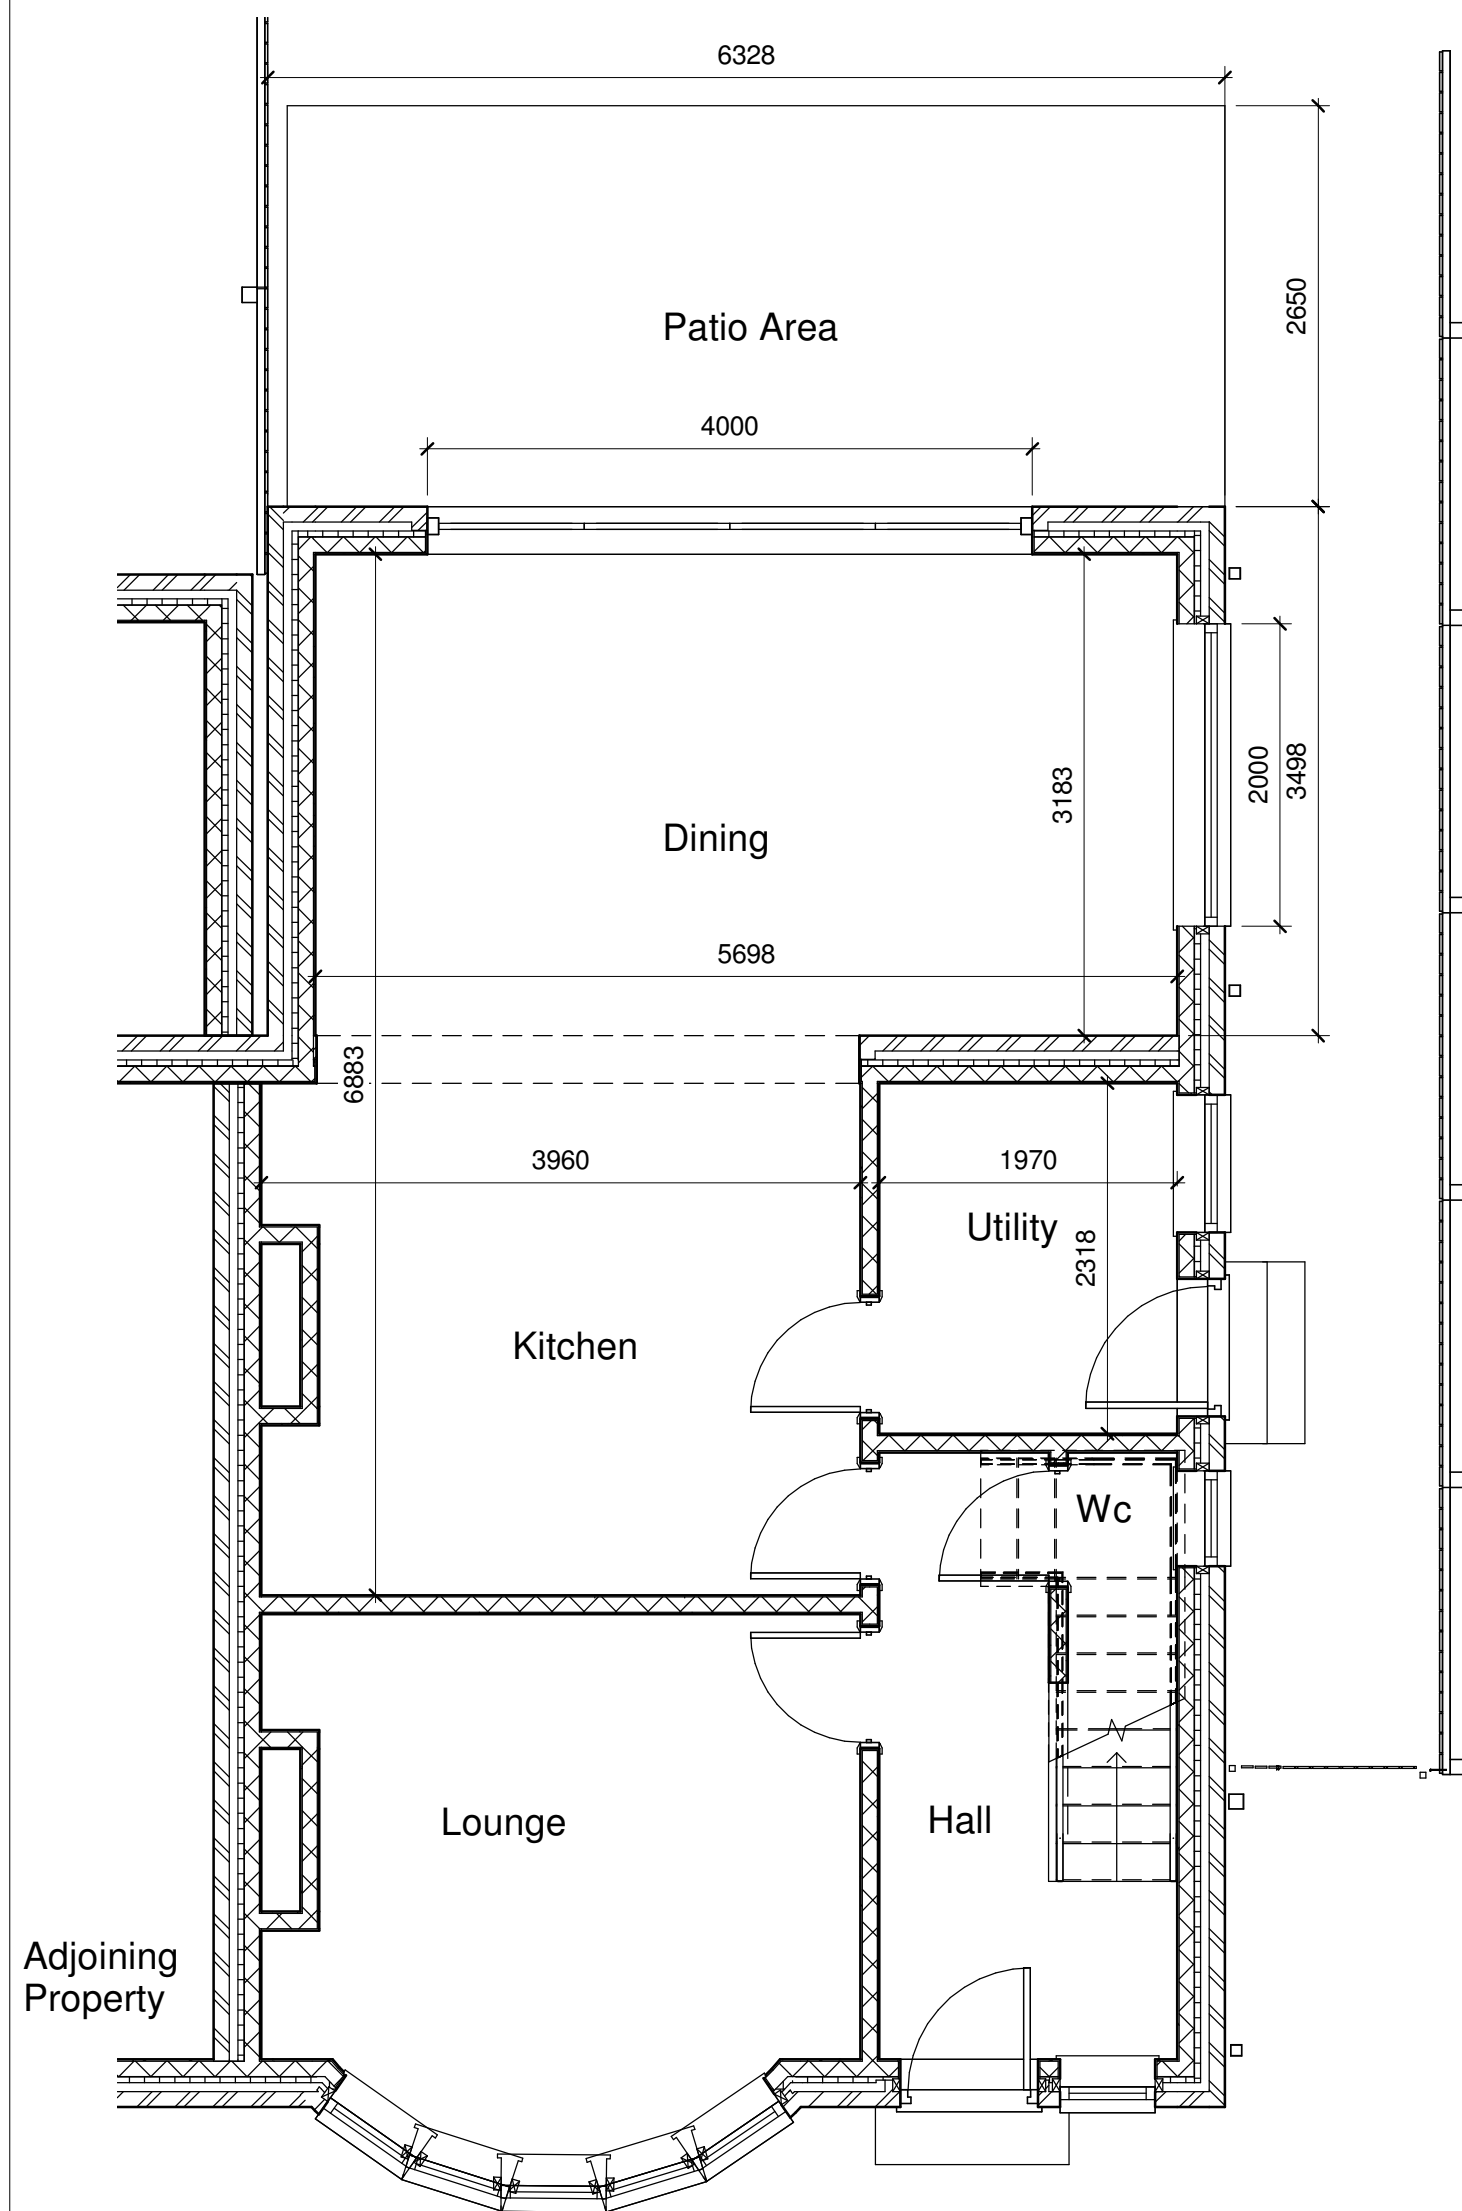

3D View 4

3D View 5

3D View 6

SCALEs indicated
A2 DRAWING

Client:
Mr Dale Pendleton-
Briers
10 Lathom Road
Withington
Manchester M20 4NX



Bricks and Pieces
Suite 301
Broadstone Mill
Broadstone Road
Stockport
SK5 7DL
Tel: 0161 443 4117