



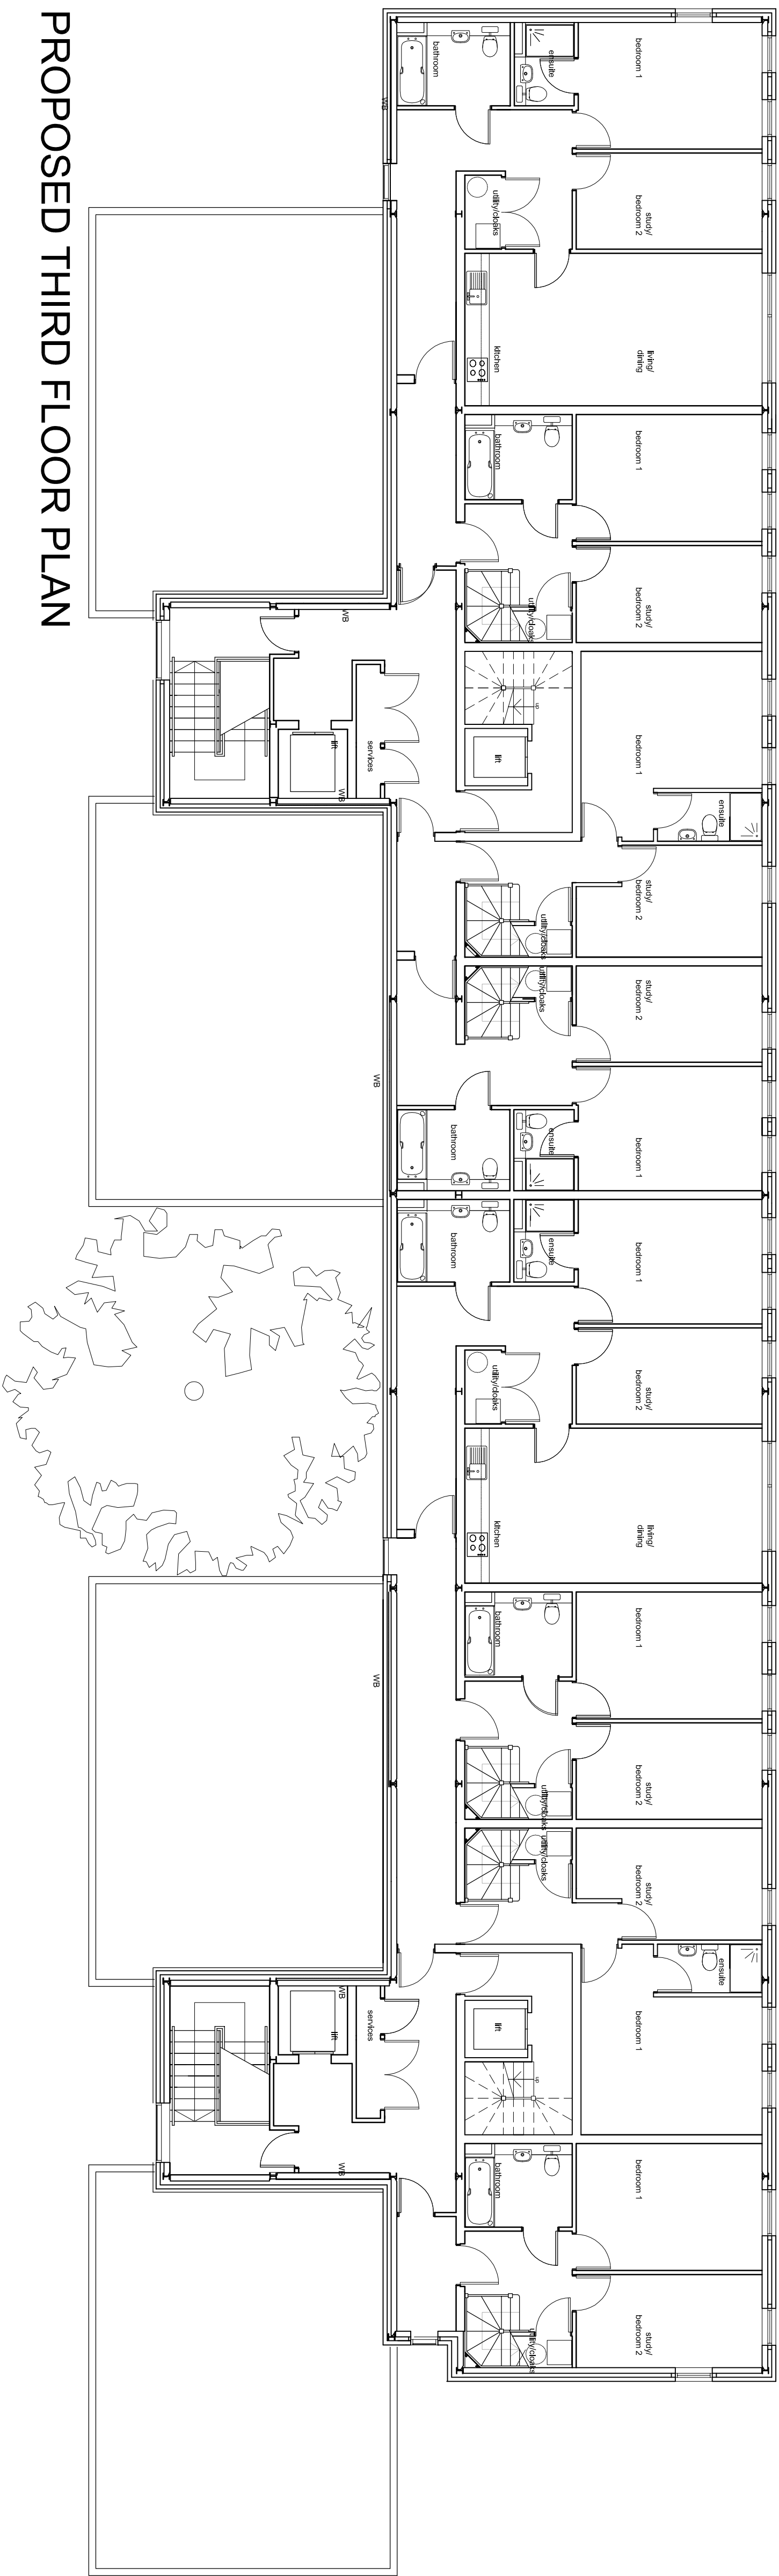

PROPOSED THIRD FLOOR PLAN

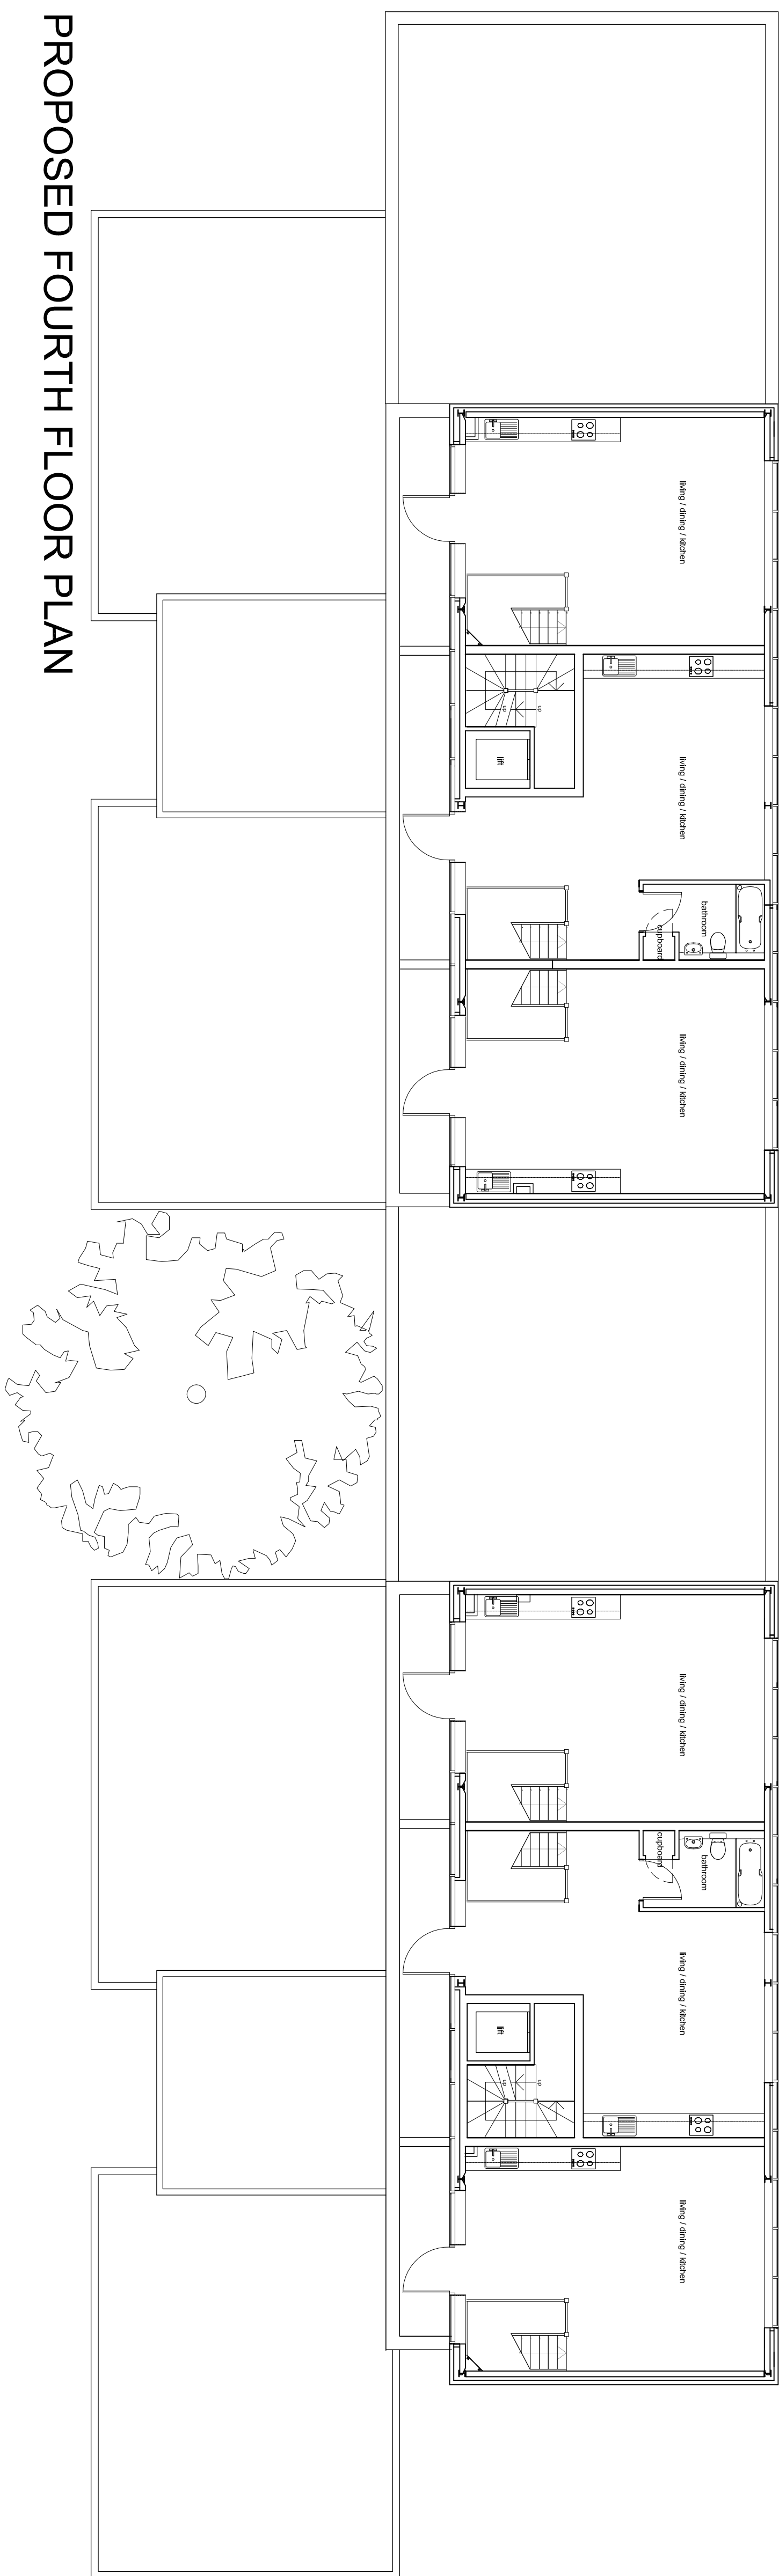

PROPOSED FOURTH FLOOR PLAN