
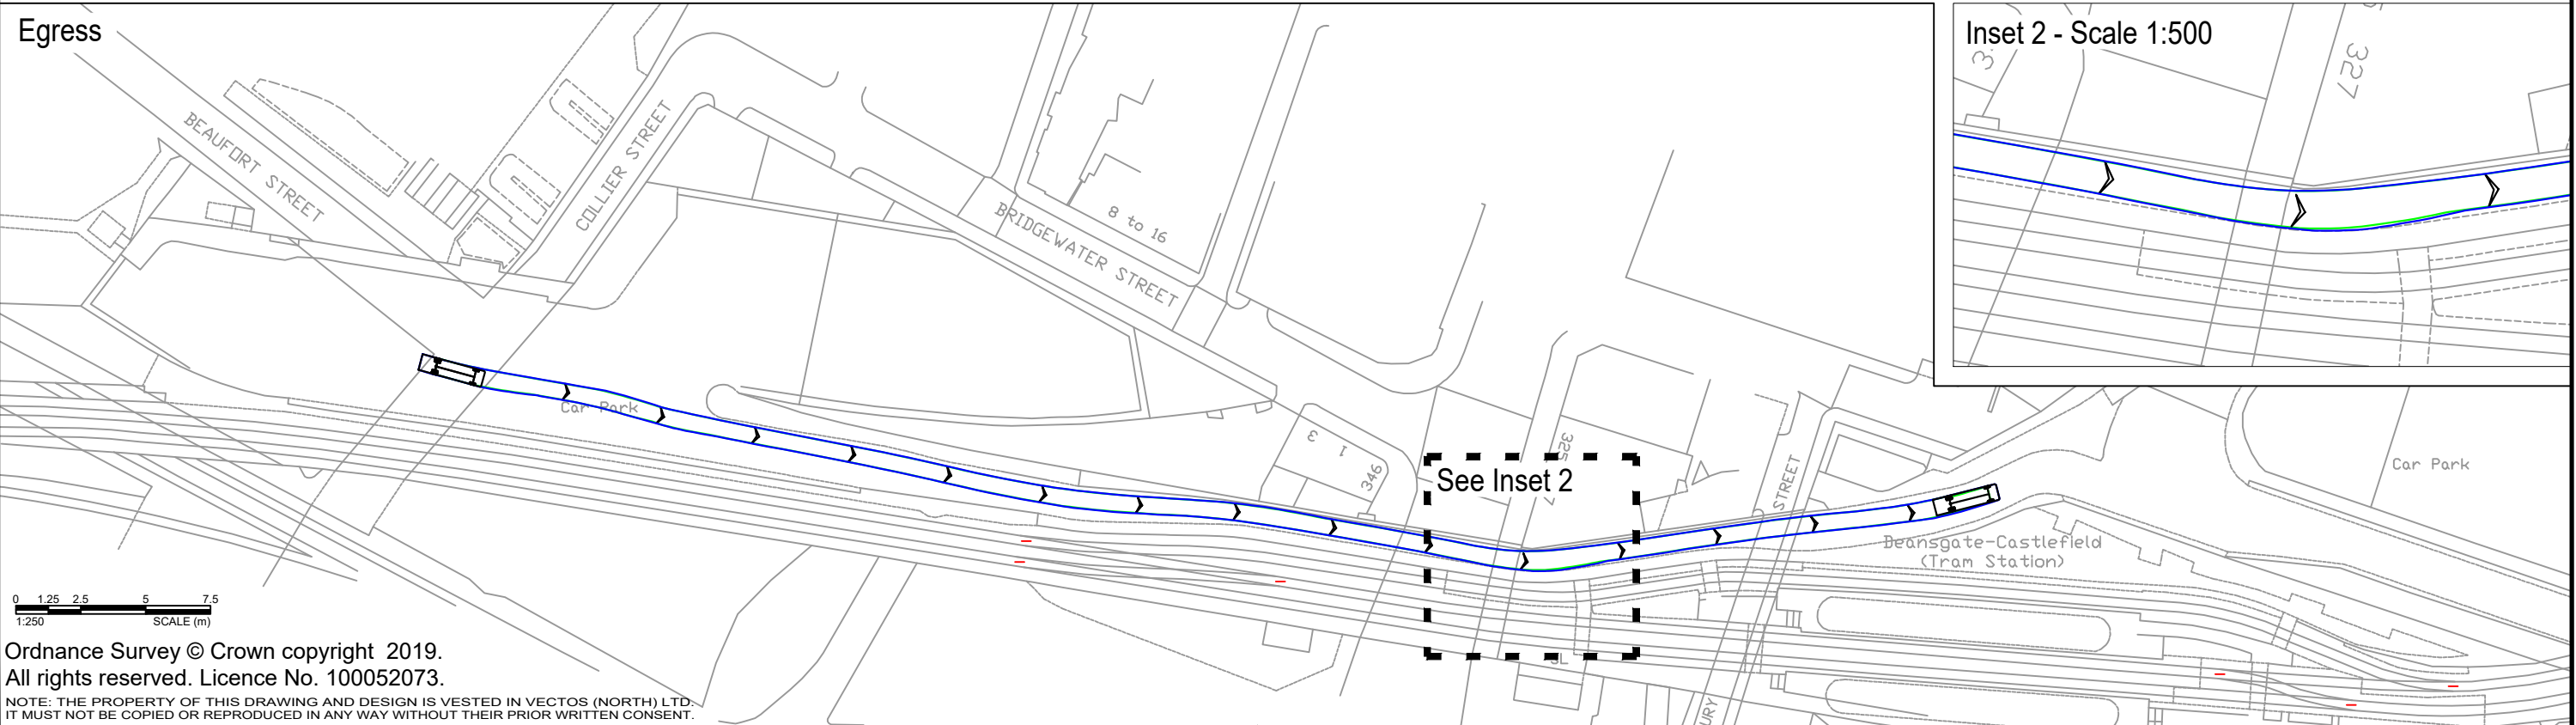


Appendix B – Swept Path Analysis

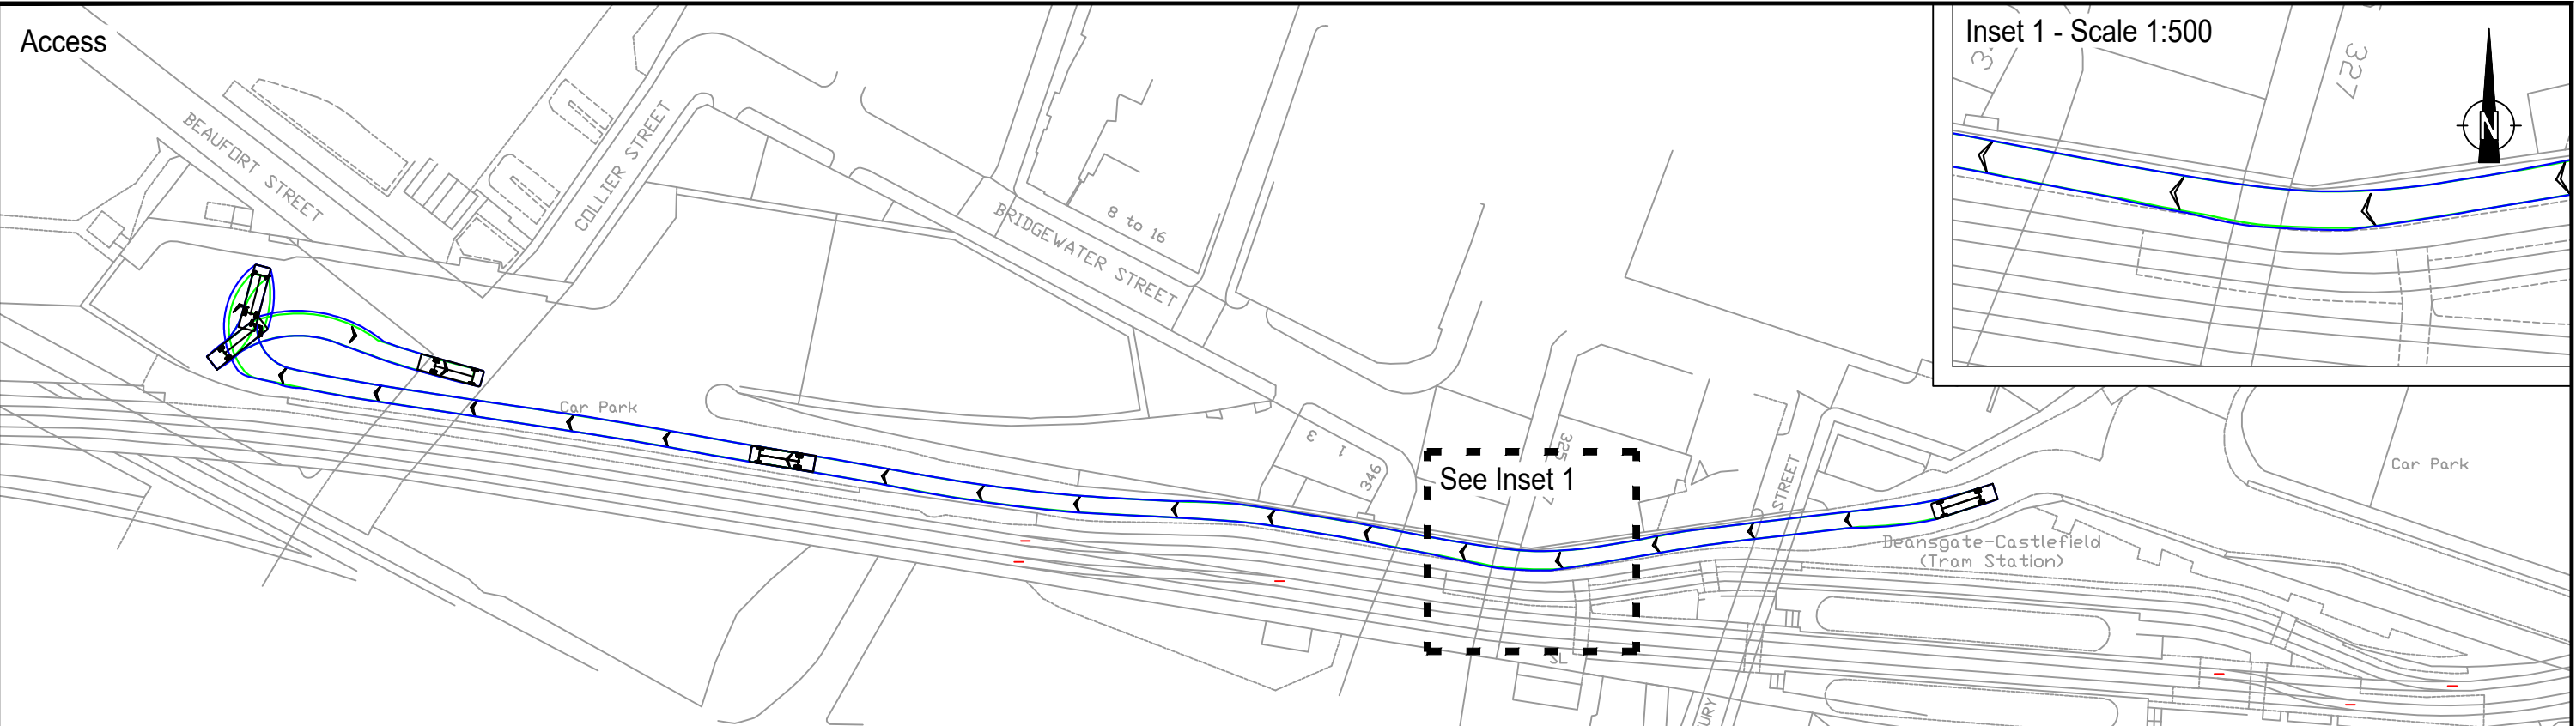

Ordnance Survey © Crown copyright 2019.
All rights reserved. Licence No. 100052073.

NOTE: THE PROPERTY OF THIS DRAWING AND DESIGN IS VESTED IN VECTOS (NORTH) LTD.
IT MUST NOT BE COPIED OR REPRODUCED IN ANY WAY WITHOUT THEIR PRIOR WRITTEN CONSENT.

REV.	DETAILS	DRAWN	CHECKED	DATE

Notes:

- This is not a construction drawing and is intended for illustrative purposes only.
- White lining is indicative only.

FTA Design HG Rigid Vehicle (1998)

Overall Length	10.000m
Overall Width	2.500m
Overall Body Height	3.645m
Min Body Ground Clearance	0.440m
Track Width	2.470m
Lock to lock time	3.00s
Kerb to Kerb Turning Radius	11.000m

Castlefield Viaduct Elevated Urban Park, Manchester

Swept Path Analysis - 10m Rigid HGV

DRAWN: WD	CHECKED: TA	DATE: 29.09.21	SCALES: 1:1000 at A3 - Unless Shown
-----------	-------------	----------------	-------------------------------------

vector.

4th Floor Oxford Place, 61 Oxford Street, Manchester, M1 6EQ
0161 228 1008 e: manchester@vectos.co.uk

DRAWING NUMBER: VN211993-TR102	REVISION: .
--------------------------------	-------------