

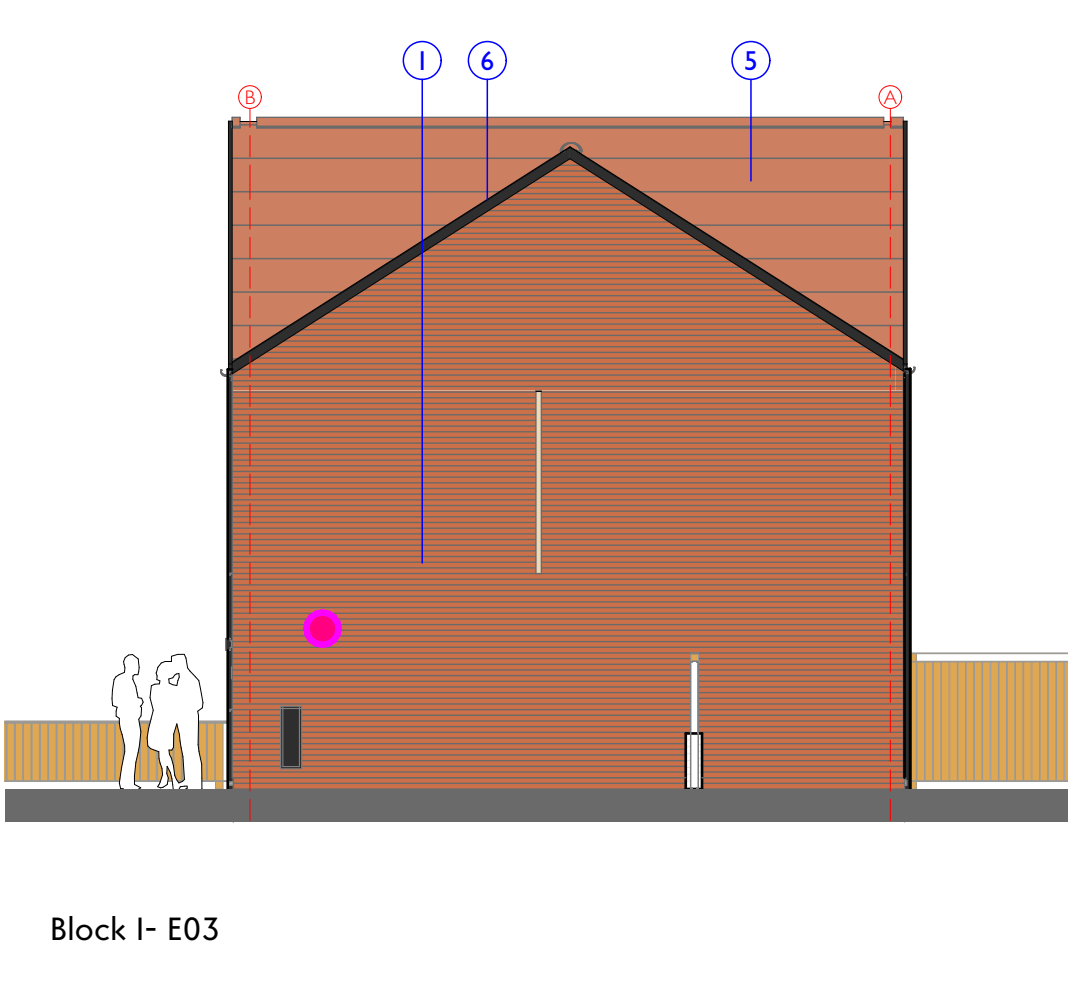
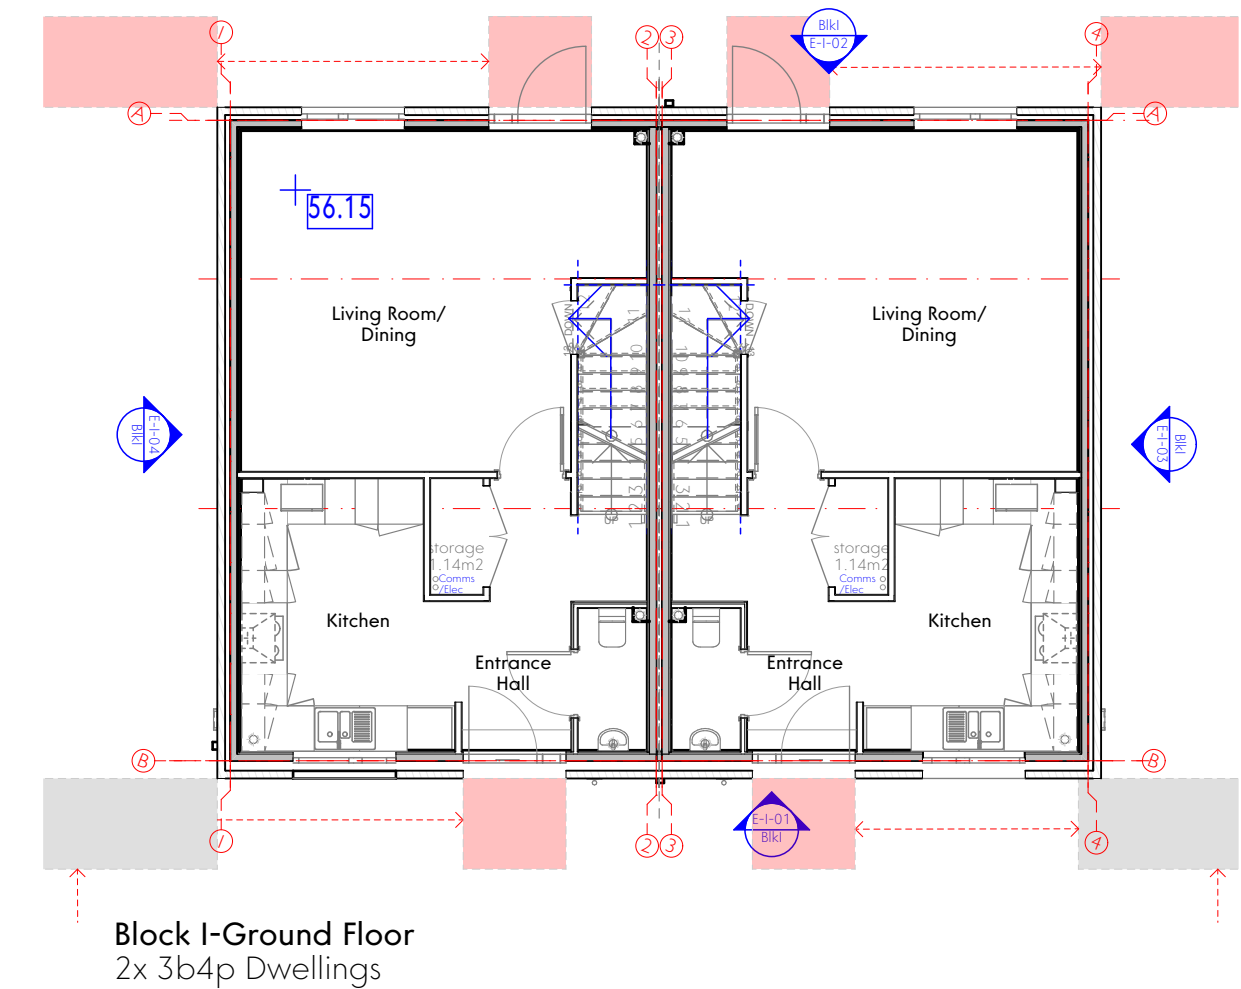
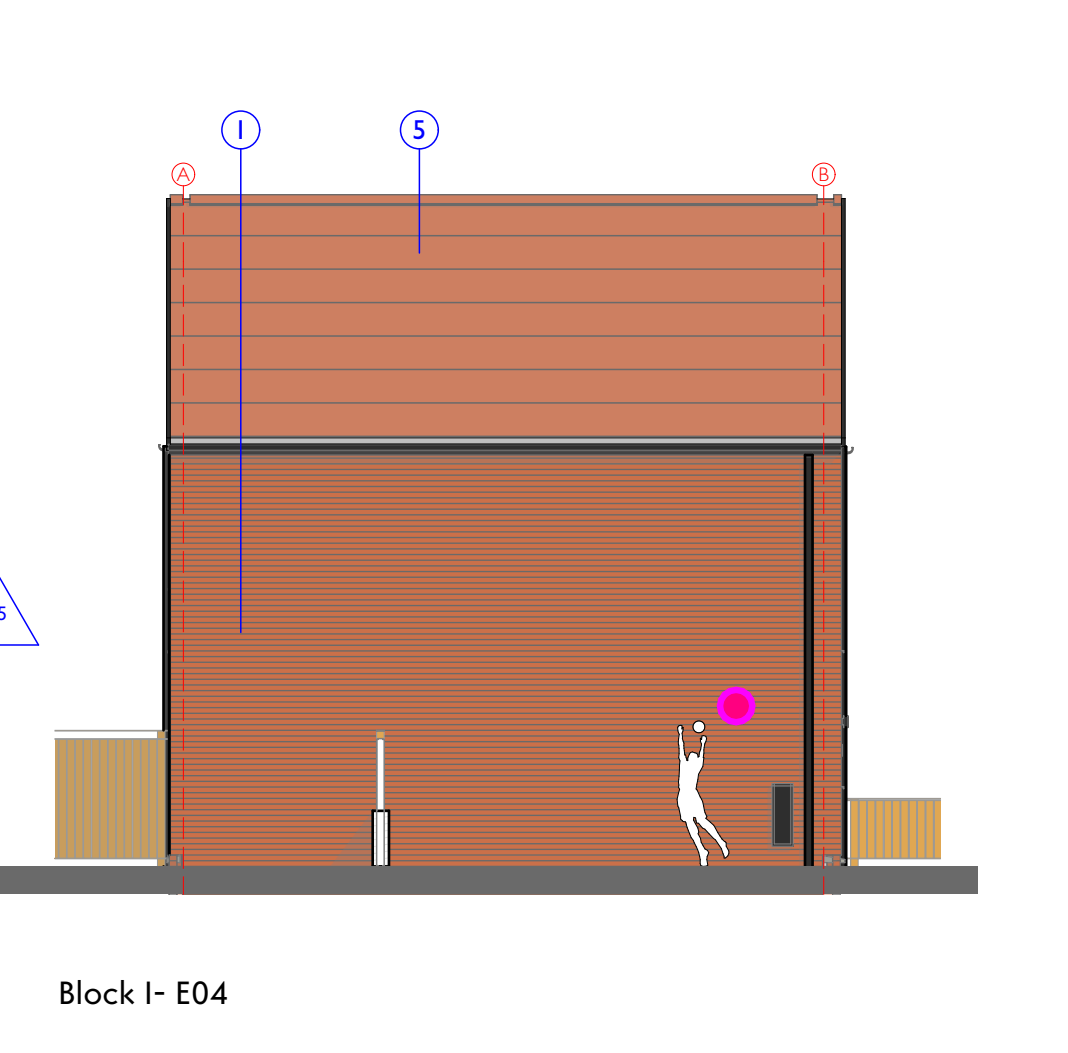


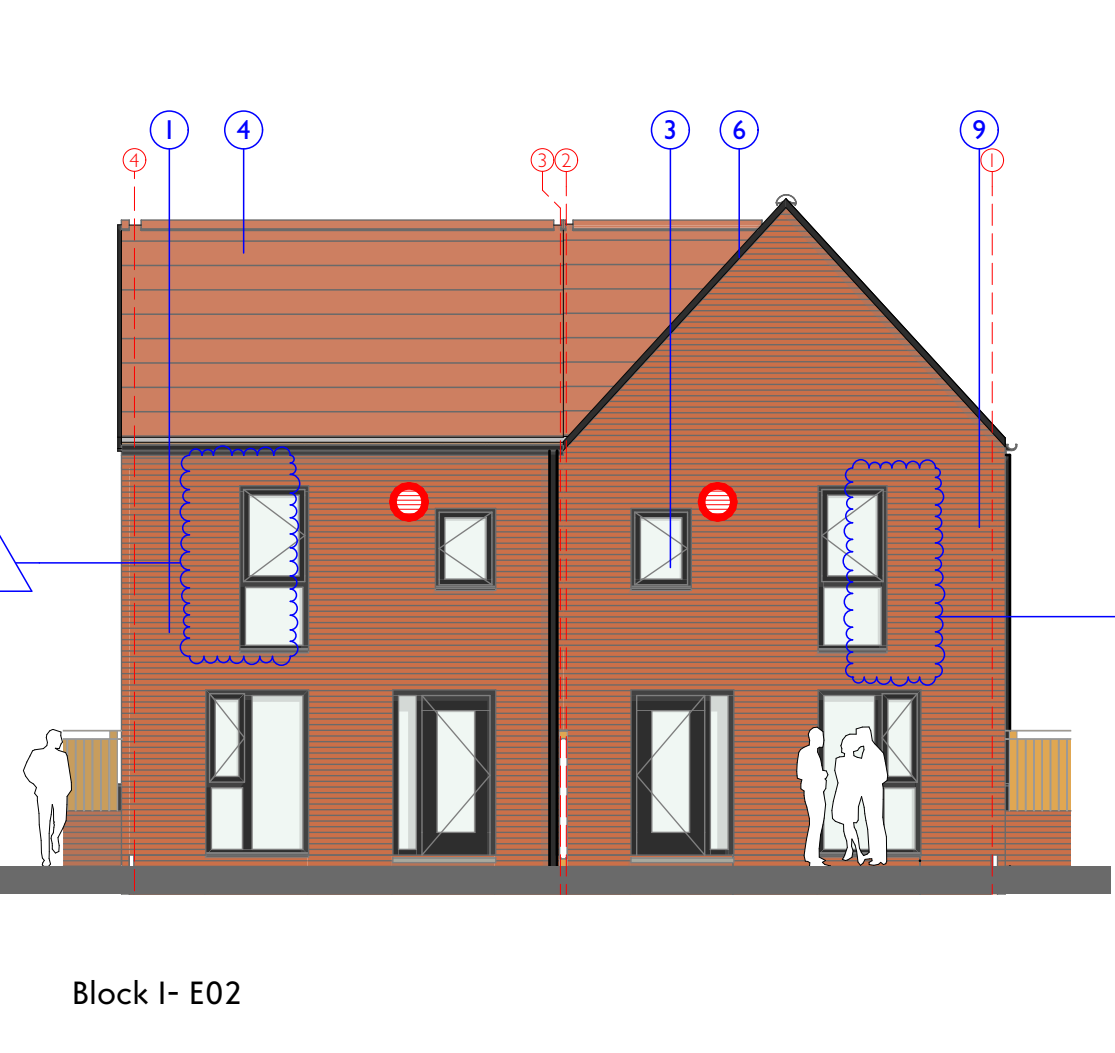



Block I-Front View
2x 3b4p Double Storey Dwellings

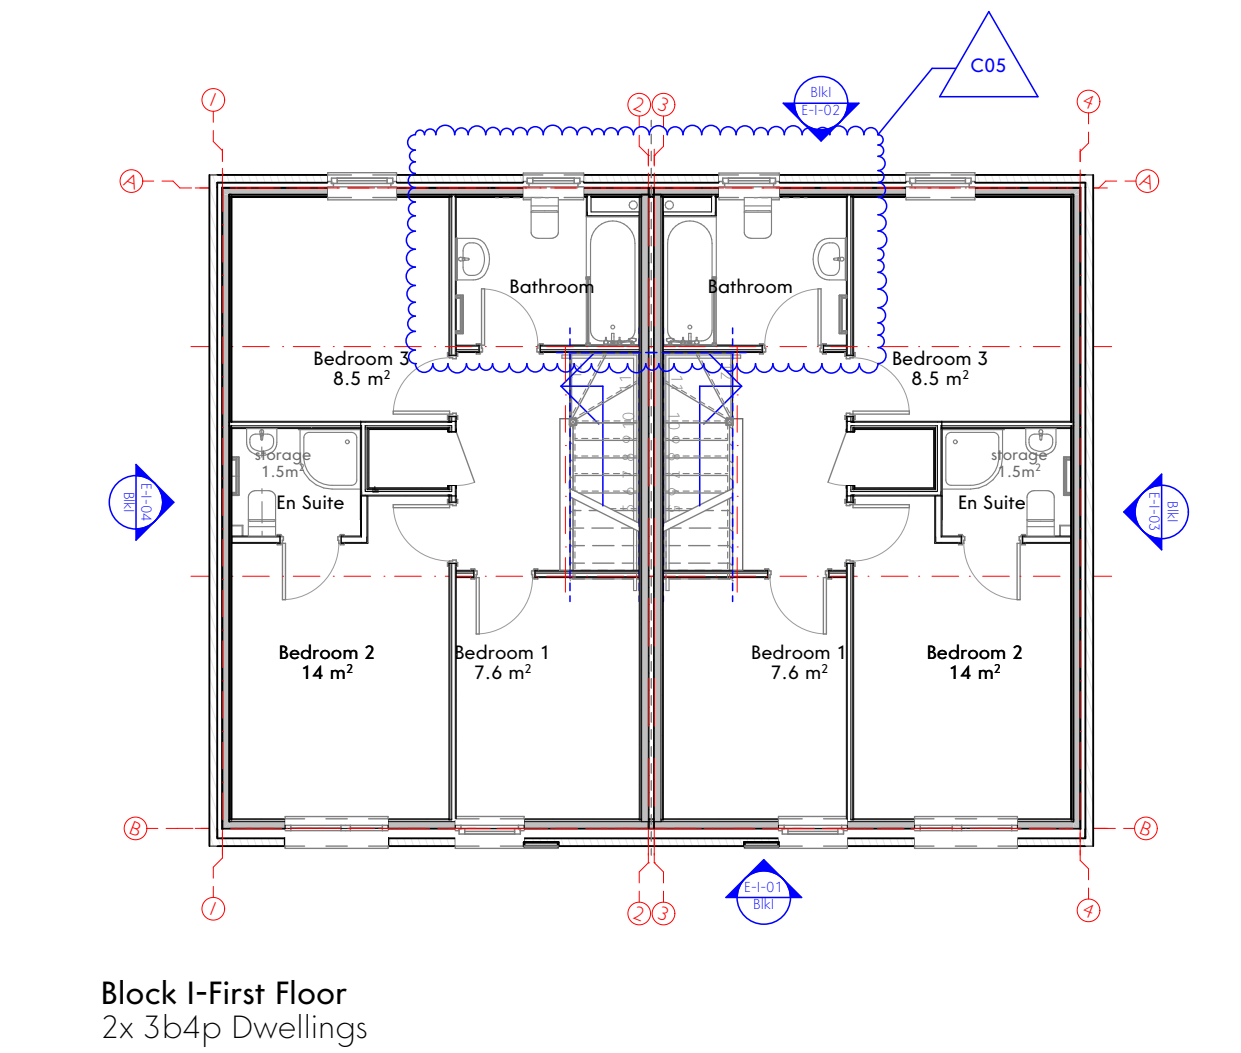

Block I- Rear View
2x 3b4p Double Storey Dwellings

1. Light red multi-brick, sand coloured material mortar. Ibstock Katrina Multi
2. Light grey brick, sand coloured material mortar. Ibstock Ivanhoe Cream
3. High performance uPVC window units, double glazed. RAL 7016 (white internally).
4. Red slim edge concrete roof tiles. Wienerberger TLE Rustic.
5. Grey slim edge concrete rock tiles. Wienerberger TLE Dark Grey.
6. UPVC linear roof flashing, dark grey colour.
7. Feature Sawtooth glazed brick infill. Ibstock Umbra.
8. Setback brick panel reveal detail.
9. UPVC downpipes and gutters, with matching fascia, dark grey colour

Material Key:

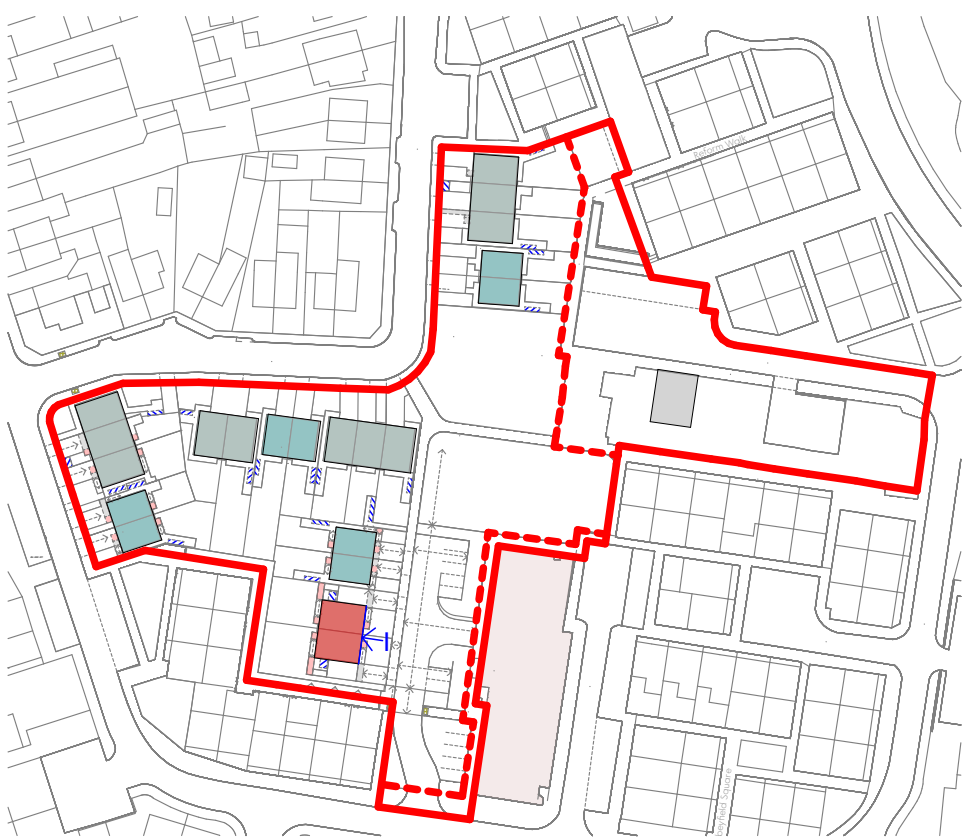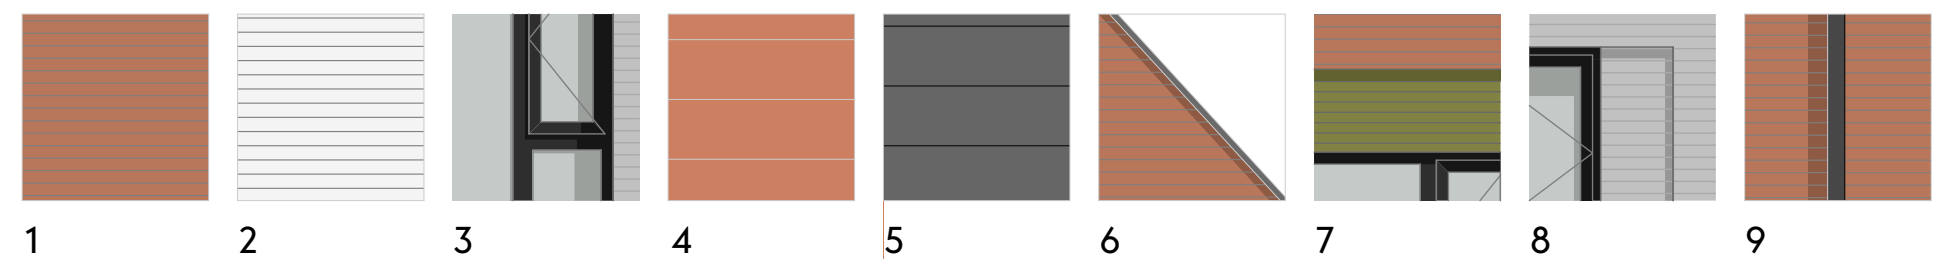

Key Plan

Boundary treatment indicative.
See drawing ref:(90)0003 / 0004
for wall, fence and gate types.

This drawing is the property of GWP Architects. Copyright is reserved by them and the drawing is issued on the condition that it is not copied, reproduced, retained, or designed by any other person, either wholly or in part, without the express written consent of GWP Architects. All drawings and specifications should be read in conjunction with the project health and safety plan and any other contract documents. All work to be carried out in accordance with current Building Regulations. Contractors must verify all dimensions at the job before commencing any work or making shop drawings. Written dimensions should be taken. Do not scale off drawing. Do not take digital dimensions from this drawing. Any discrepancies to be reported to the Architect.

 Kitchen Extract, Manrose 4 Inch Fixed Wall Grille.
Colour adjacent red brick = 'Terracotta'
Colour adjacent grey brick = 'Cotswold Stone'

 WC / Bathroom Extract, Manrose 4 Inch Fixed Wall Grille.
Colour adjacent red brick = 'Terracotta'
Colour adjacent grey brick = 'Cotswold Stone'

	Update to bathroom layout		CT	DT
C05	24.01.22	and set backs omitted	CT	DT
C04	03.12.21	Extracts locations and specs added	CT	DT
C03	10.08.21	Revised to Bathroom and WC to contractor comm'	CT	DT
C02	09.07.21	Revised to contractor comments	CT	DT
Rev	Date	Comment	Dr	Ch

GWP Ref	(299)1914
Job Title	Mayton Street
Client	one manchester

Architectural Drawings – Block I	
Name	1914-GWP-10-ZZ-DR-A-(00)-0018
Scale	1:100@A1
Revision	C05
Drawn/Checked	DT / JW
First Issue	30.04.21
Drawing Status	A - Construction



CHARTERED ARCHITECTS
INTERIOR DESIGNERS
SPACE PLANNERS
PROJECT MANAGERS
LANDSCAPE ARCHITECTS
Bracken House Leeds LS6 1PD UK
+44(0)1132660444 / +44(0)1132681859 /
architecture@gwp-arch.com | www.gwp-arch.com