


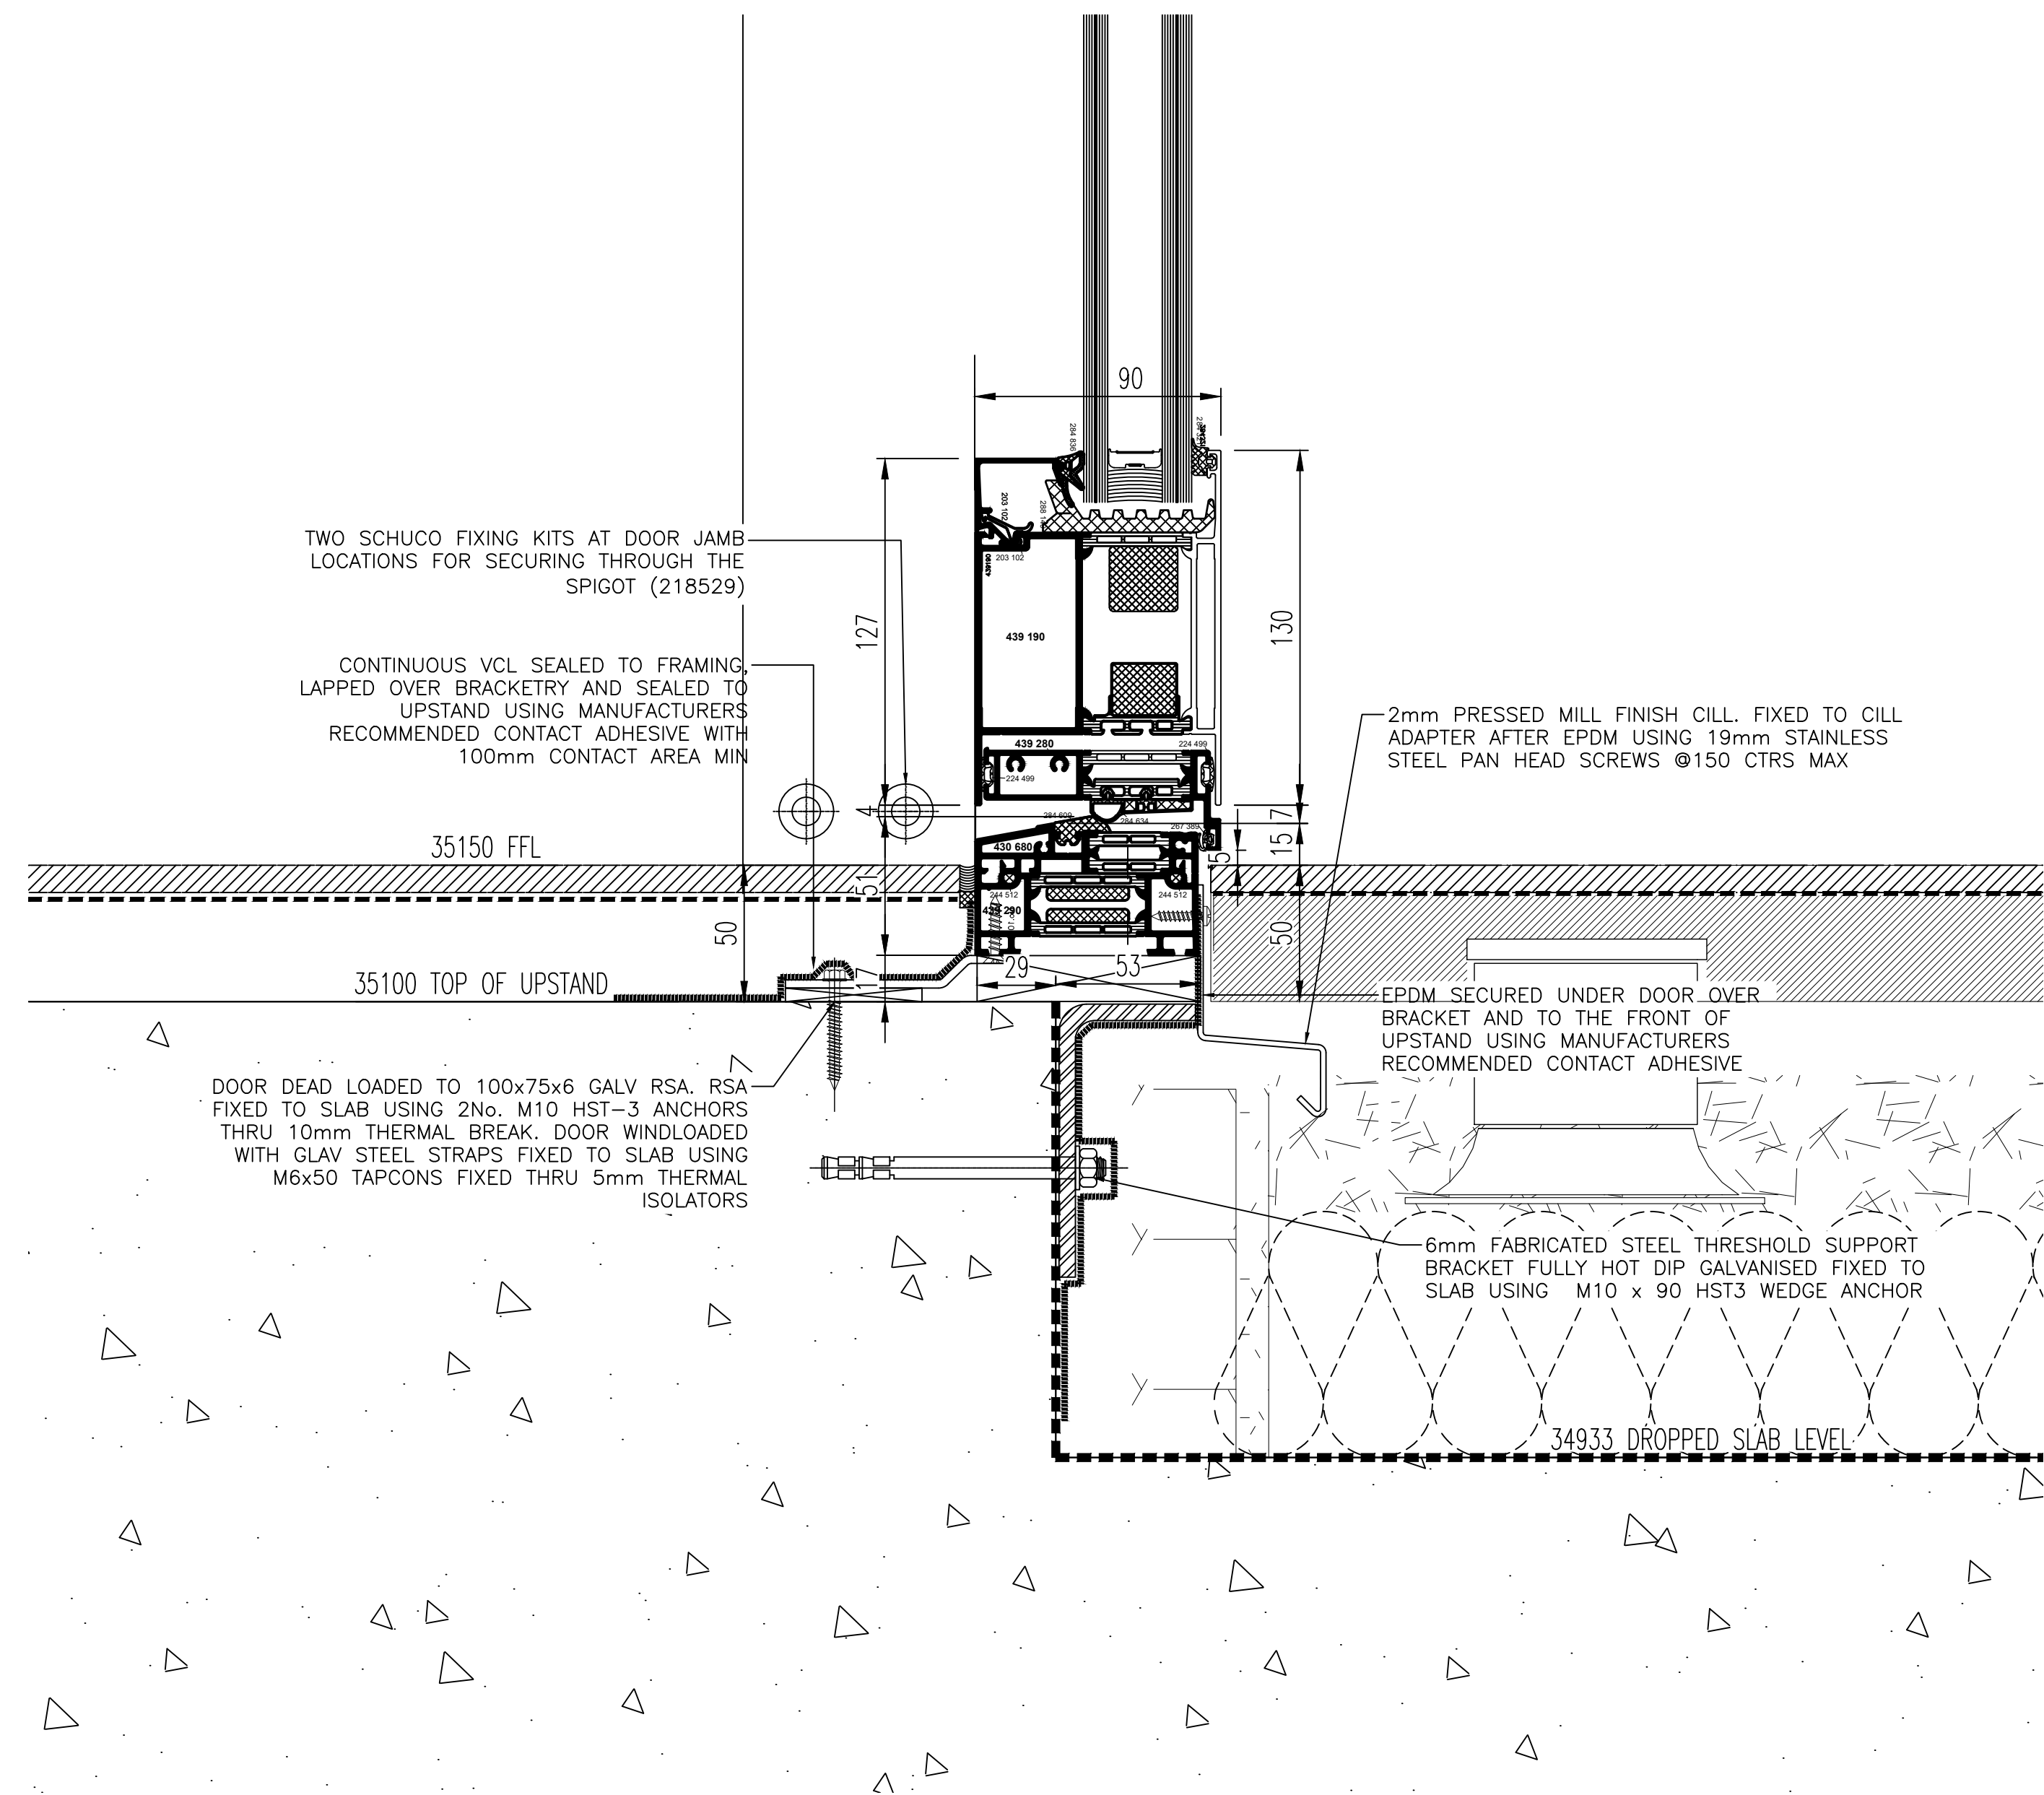

CURRENT DRAWING STATUS  
**CONSTRUCTION.**

| REV | DATE     | REVISION                |
|-----|----------|-------------------------|
| 00  | 23/09/19 | FOR REVIEW              |
| C01 | 22/03/21 | ISSUED FOR CONSTRUCTION |
| C02 | 30/07/21 | ISSUED FOR CONSTRUCTION |
|     |          |                         |

|                                                                                   |
|-----------------------------------------------------------------------------------|
| ARCHITECT:                                                                        |
| CHAPMAN TAYLOR                                                                    |
| CLIENT:                                                                           |
| FAR EAST CONSORTIUM                                                               |
| CONTRACTOR:                                                                       |
| WESTFIELDS & CZCG J.V.                                                            |
| CONTRACT:                                                                         |
| MEADOWSIDE PLOTS 2 & 3                                                            |
| DRG. TITLE:                                                                       |
| EWS-111/113<br>DETAIL 69 - PLOT 3 -<br>VERT SECTION EAST ELEV<br>LVL 01 DOOR CILL |

|                                                                                       |                                                                                           |
|---------------------------------------------------------------------------------------|-------------------------------------------------------------------------------------------|
|  | Glasshus Facades Ltd.<br>CENTURY OFFICES<br>PLOT 2175<br>THORPE PARK<br>LEEDS<br>LS15 8ZB |
|---------------------------------------------------------------------------------------|-------------------------------------------------------------------------------------------|

|                           |                 |
|---------------------------|-----------------|
| DO NOT SCALE              | IF IN DOUBT ASK |
| DRAWN: JD                 | DATE: 23/09/19  |
| SCALE: NTS@A1             | CHECKED: SC     |
| DRG. No.:                 | ISSUE/REV:      |
| 1002-Y-GHF-DRG-02-ZZ-0069 | C02             |