
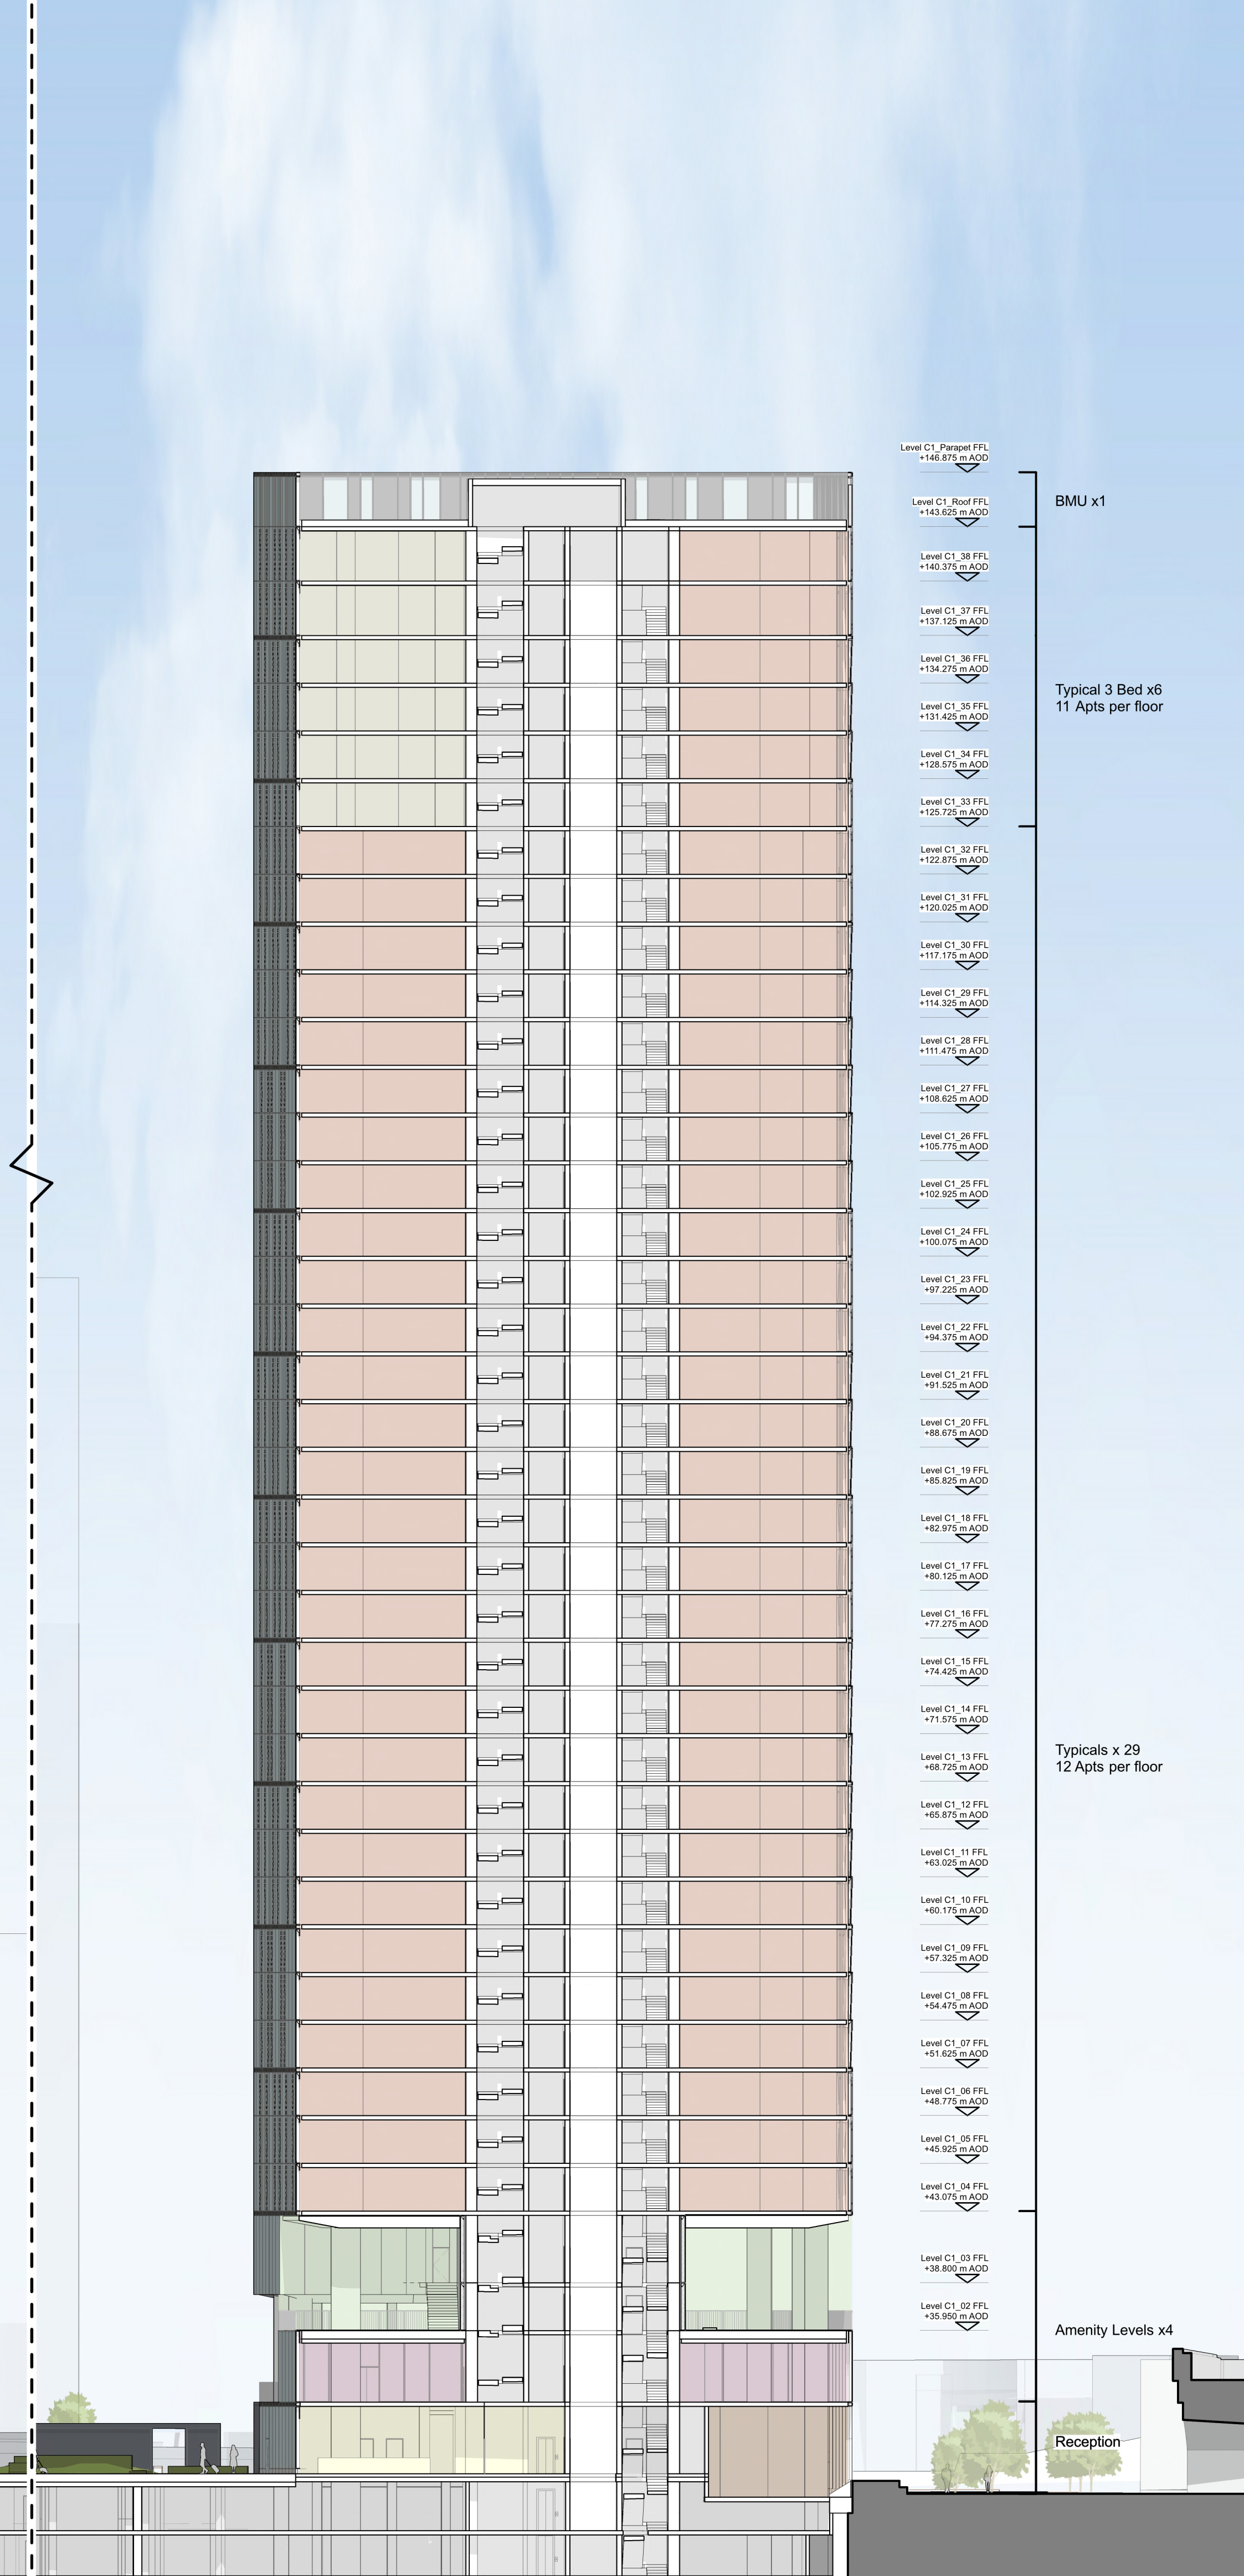


C2


C1

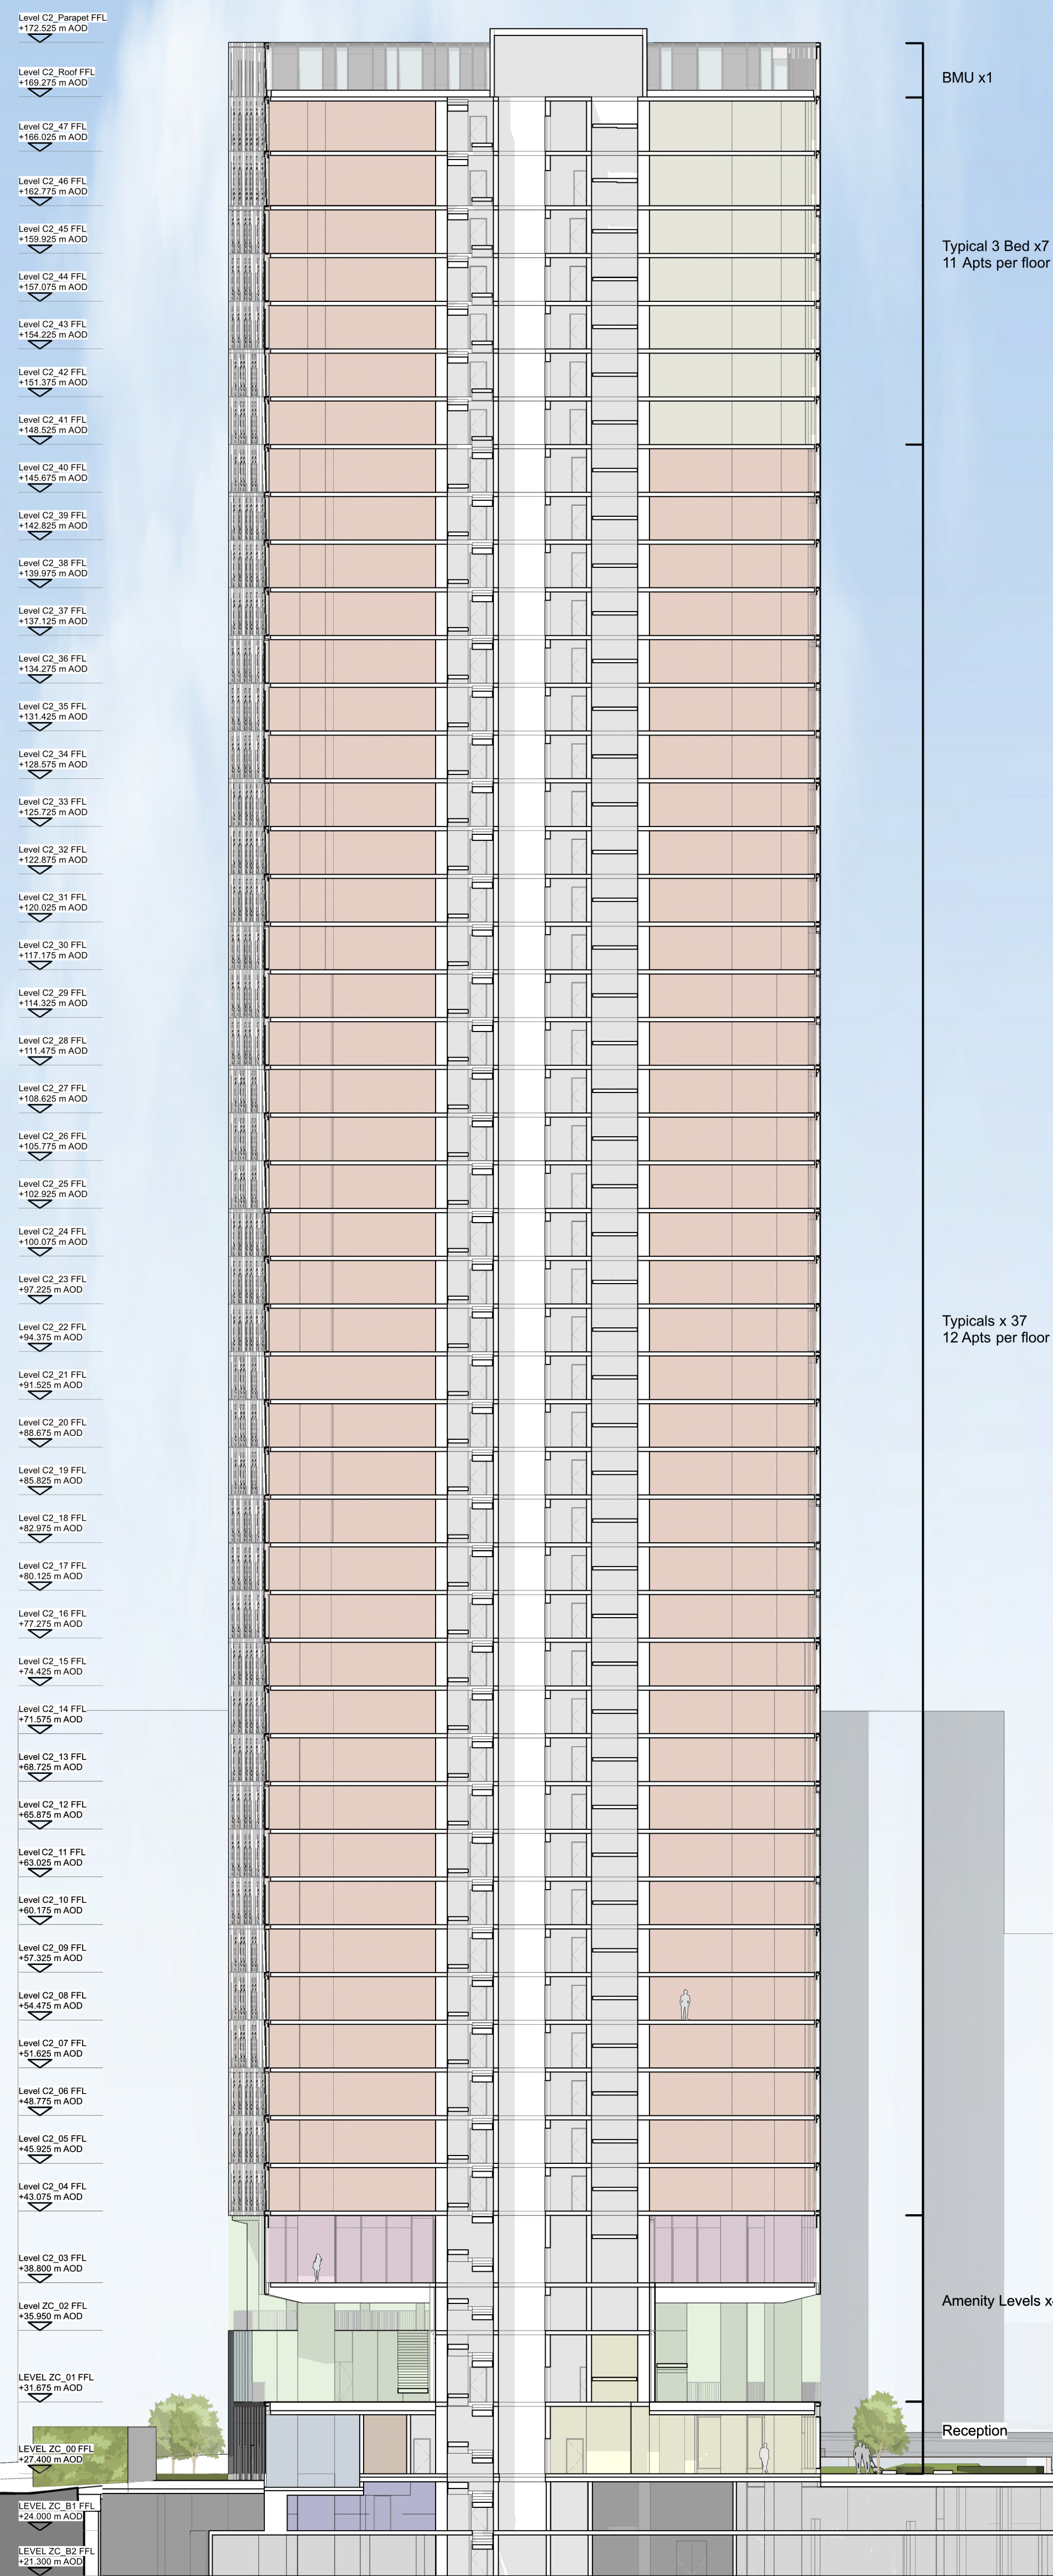

This drawing is copyright
Do not scale off dimensions.

All dimensions to be checked on site by contractor.

Contractor to report any dimensional discrepancies, errors or omissions prior to commencing on site.

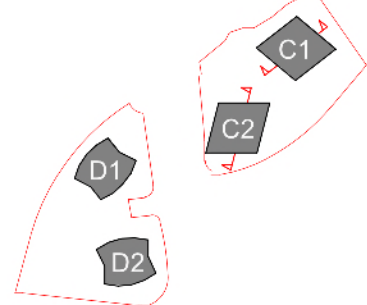[illegible]

Project Title
Trinity Islands
Trinity Way
Manchester

Status	Planning Issue
--------	----------------

Drawing Title
Site C Site Wide
Section AA

Project No
10364

Scale

1 : 250 @ A1

Revision
D00

simpsonhaugh

Manchester
+44 (0)161 835 2345

London
+44 (0)20 7549 4000

© SimpsonHaugh and Partners 2021