
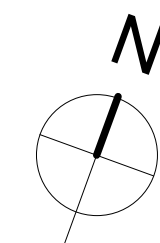


Revision	Description	Author	Checker	Date
P01	First Issue	RG	AWA	25/08/21
P02	Boundary fence rationalised and set out, including secondary access gate to south. Additional Coordinates added for setting out purposes.	RG	NJ	07/09/21

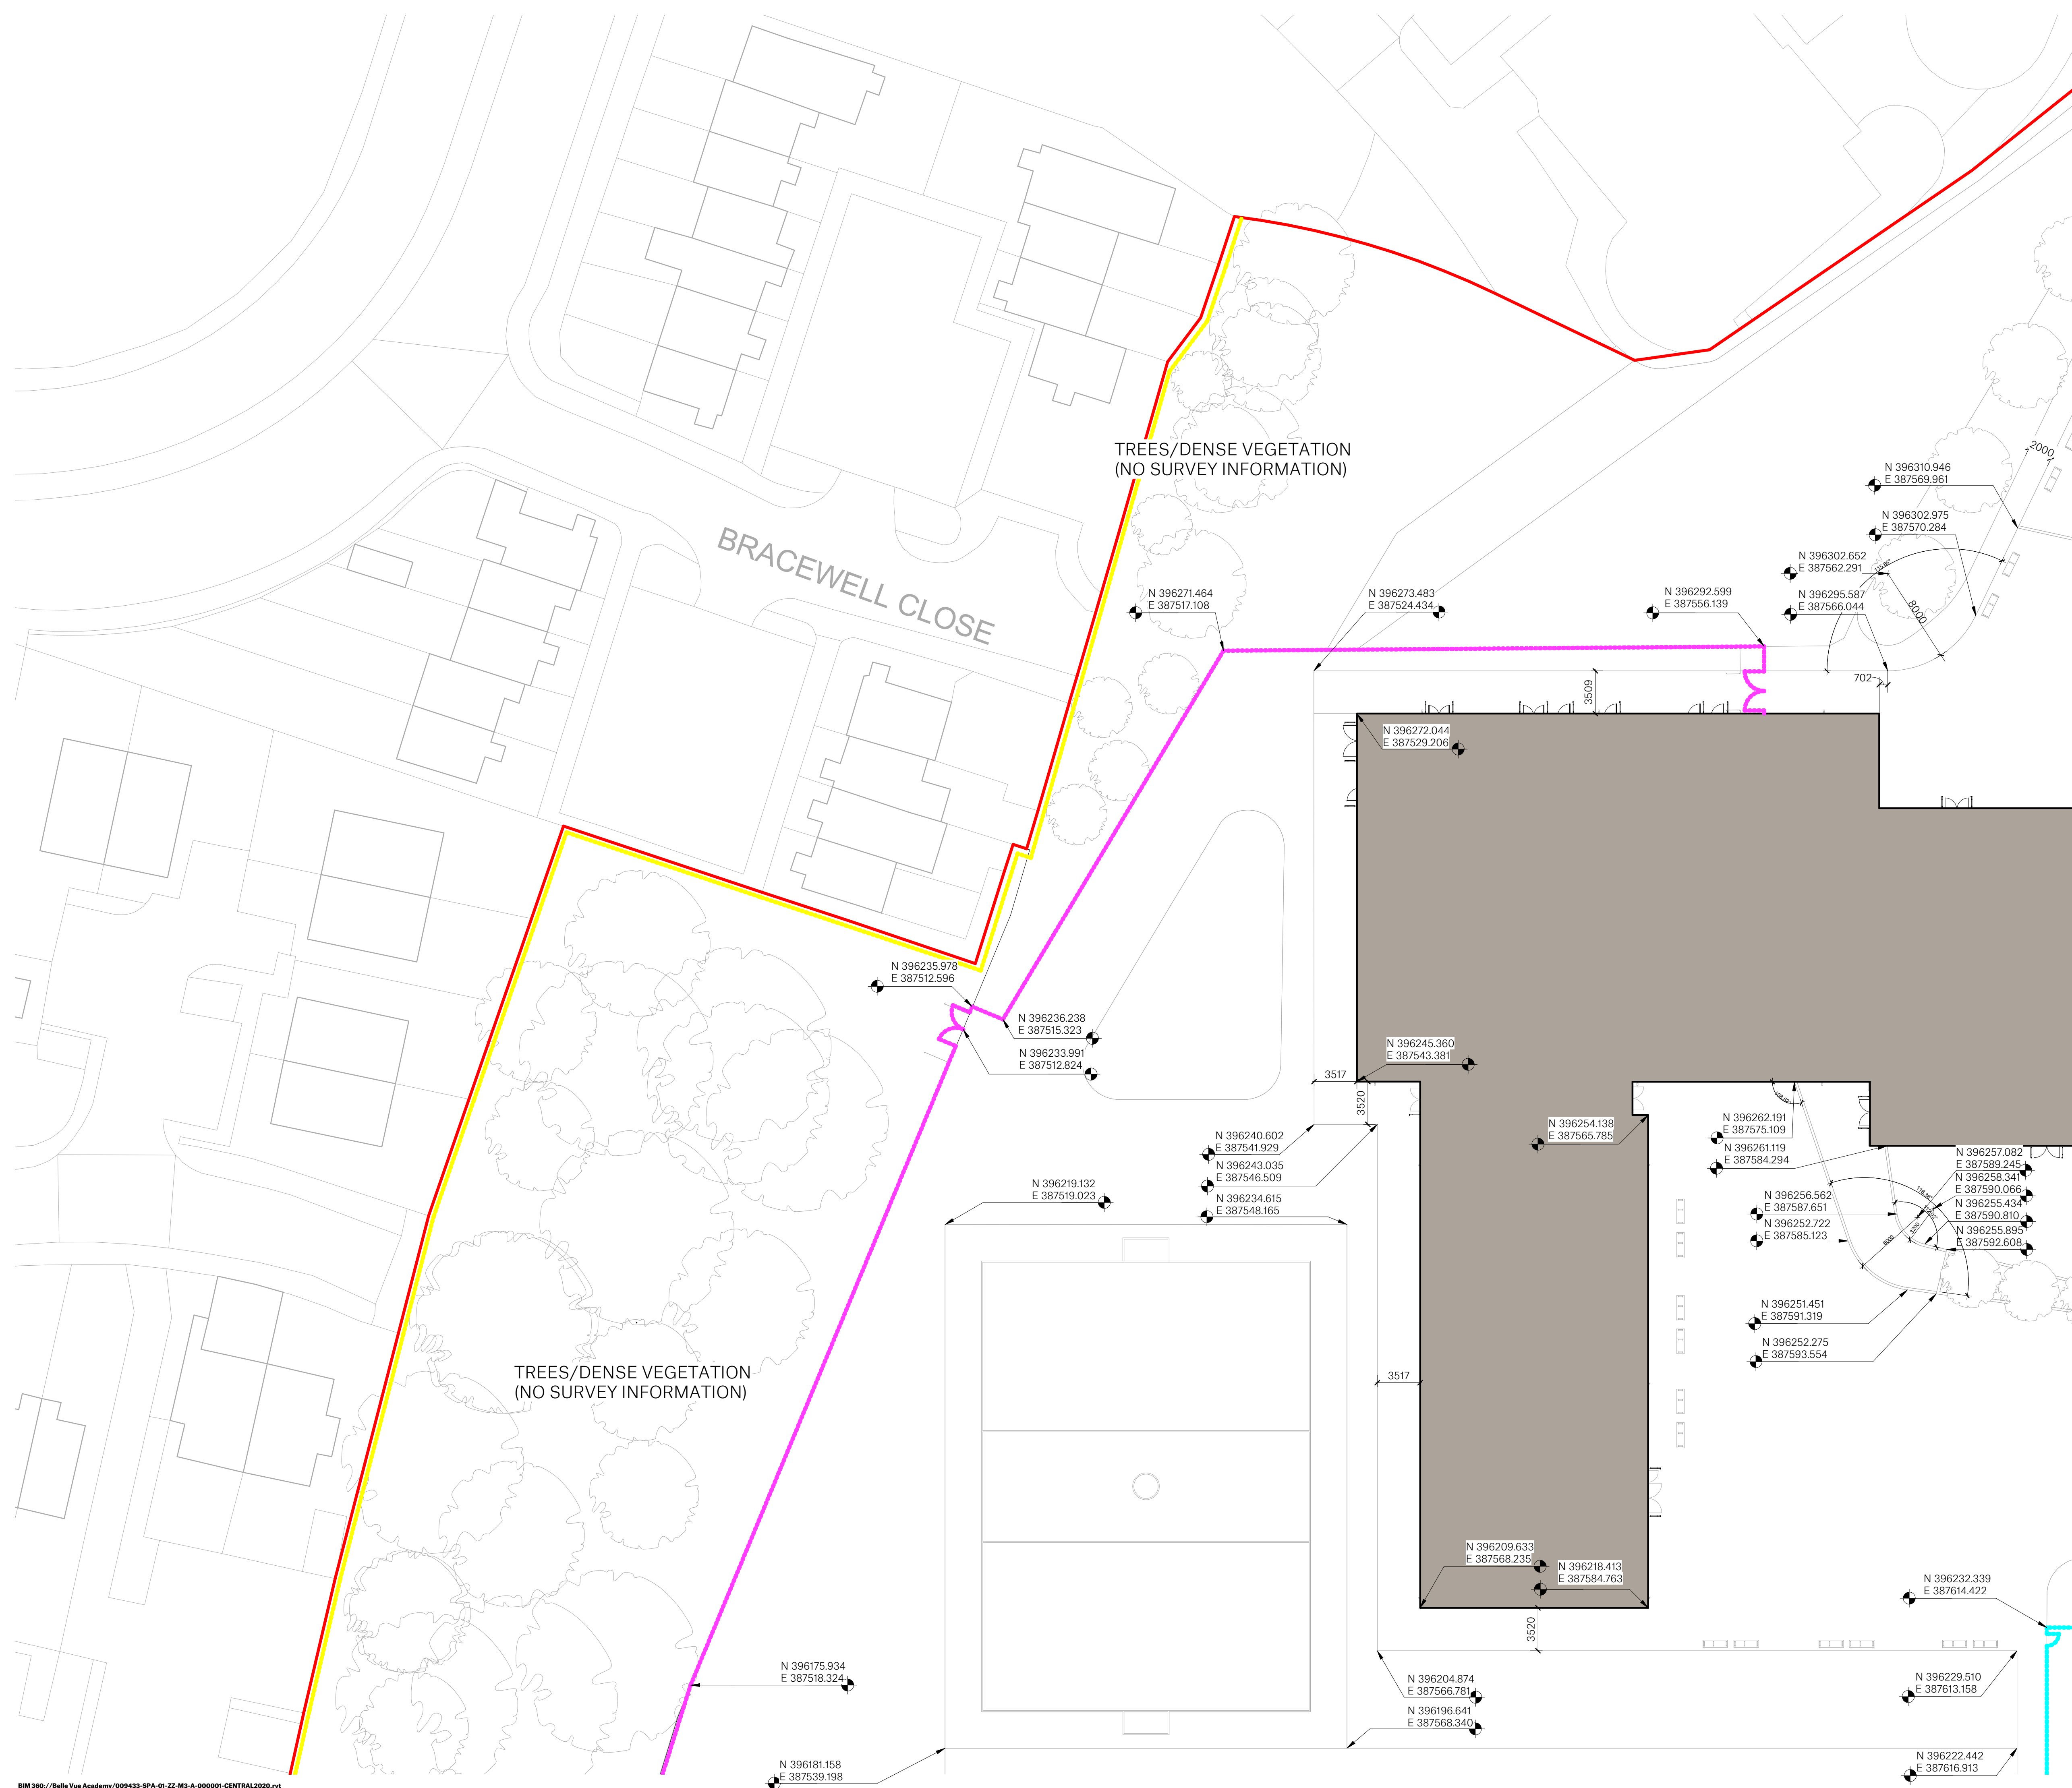

SPACE

**Sir Robert
M^CALPINE**

Spaceworks, Benton Park Road, Newcastle upon Tyne,
NE7 7LX
T: +44 (0)844 800 6660
www.spacearchitects.co.uk



MANCHESTER
CITY COUNCIL

Project				
Belle Vue Co-op Academy, Manchester				
Drawing Title				
Landscape Setting Out - Sheet 01 of 04				
Project No.	Drawing No.	Status	Revision	Scale at A1
009433	01-XX-DR-L-910018		P02	1: 250
File Reference:		009433-SPA-01-XX-DR-L-910018		