

ALL UNITS

IMPORTANT NOTE:

ALL DIMENSIONS AND LEVELS SHOWN ON THIS DRAWING ARE TO BE CHECKED BY THE CONTRACTOR/MANUFACTURER PRIOR TO THE COMMENCEMENT OF ANY WORKING ON SITE OR THE MANUFACTURE OF ANY SITE COMPONENTS.

THIS DRAWING IS NOT TO BE SCALED.

DIMENSIONS ARE INDICATED IN MILLIMETRES UNLESS CLEARLY STATED OTHERWISE.

COPYRIGHT OF THIS DRAWING BELONGS SOLELY TO CUBE PSL.

WHERE PARTS OF THE PROPERTY WERE COVERED OR INACCESSIBLE AT TIME OF SURVEY POSITIONS OF ELEMENTS ARE MARKED "ASSUMED" ACCORDINGLY.


LIMITATIONS & THIRD PARTY CLAUSE:

ALL DIMENSIONS AND LEVELS SHOWN ON THIS DRAWING ARE TO BE CHECKED BY THE CONTRACTOR/ MANUFACTURER PRIOR TO THE COMMENCEMENT OF ANY WORKS ON SITE OR THE MANUFACTURE OF ANY SITE COMPONENTS.

THIS DRAWING IS NOT TO BE SCALED.

DIMENSIONS ARE INDICATED IN MILLIMETRES UNLESS CLEARLY STATED OTHERWISE.

COPYRIGHT OF THIS DRAWING BELONGS SOLELY TO CUBE PSL.
WHERE PARTS OF THE PROPERTY WERE COVERED OR
INACCESSIBLE AT TIME OF SURVEY POSITIONS OF ELEMENTS
ARE MARKED "ASSUMED" ACCORDINGLY.

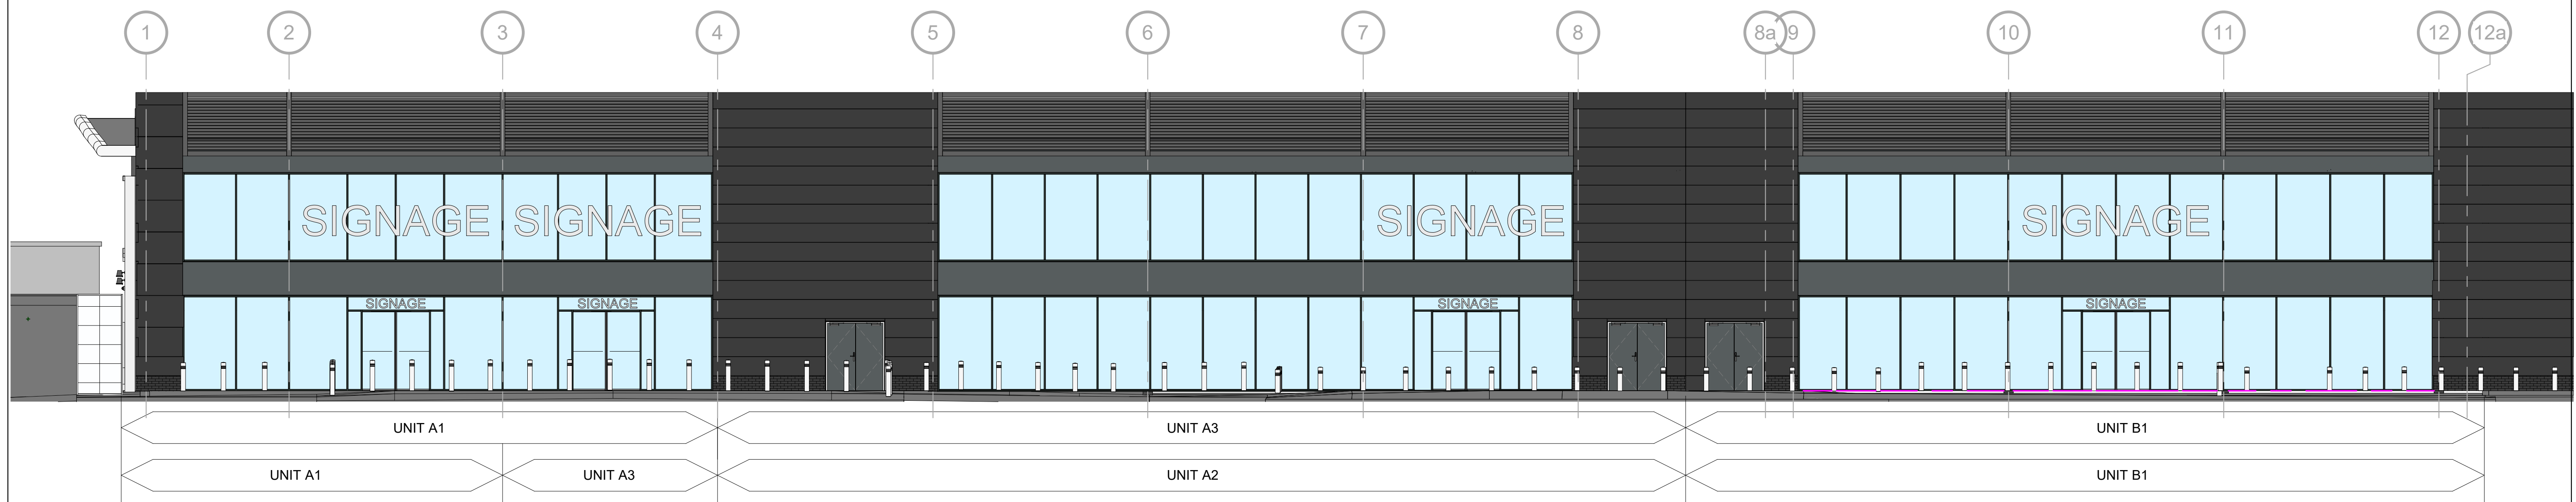

REV	DESCRIPTION	DATE	BY
REVISIONS			

MANCHESTER

EXISTING ELEVATION

LL	DR
DATE	SCALE

DRAWING NO. CPS16-068 PL 002


pub



_____ θ _____ | _____ θ _____

t: 01925 831 710 | f: 01925 839 129
e: dlara@euhanel.co.uk | w: www.euhanel.co.uk

Scale: 1 : 100 @A1

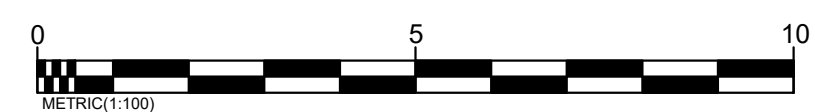

EXISTING

cube.

_____ θ _____ | _____ θ _____

t: 01925 831 710 | f: 01925 839 129
e: dlara@euhanel.co.uk | w: www.euhanel.co.uk
