


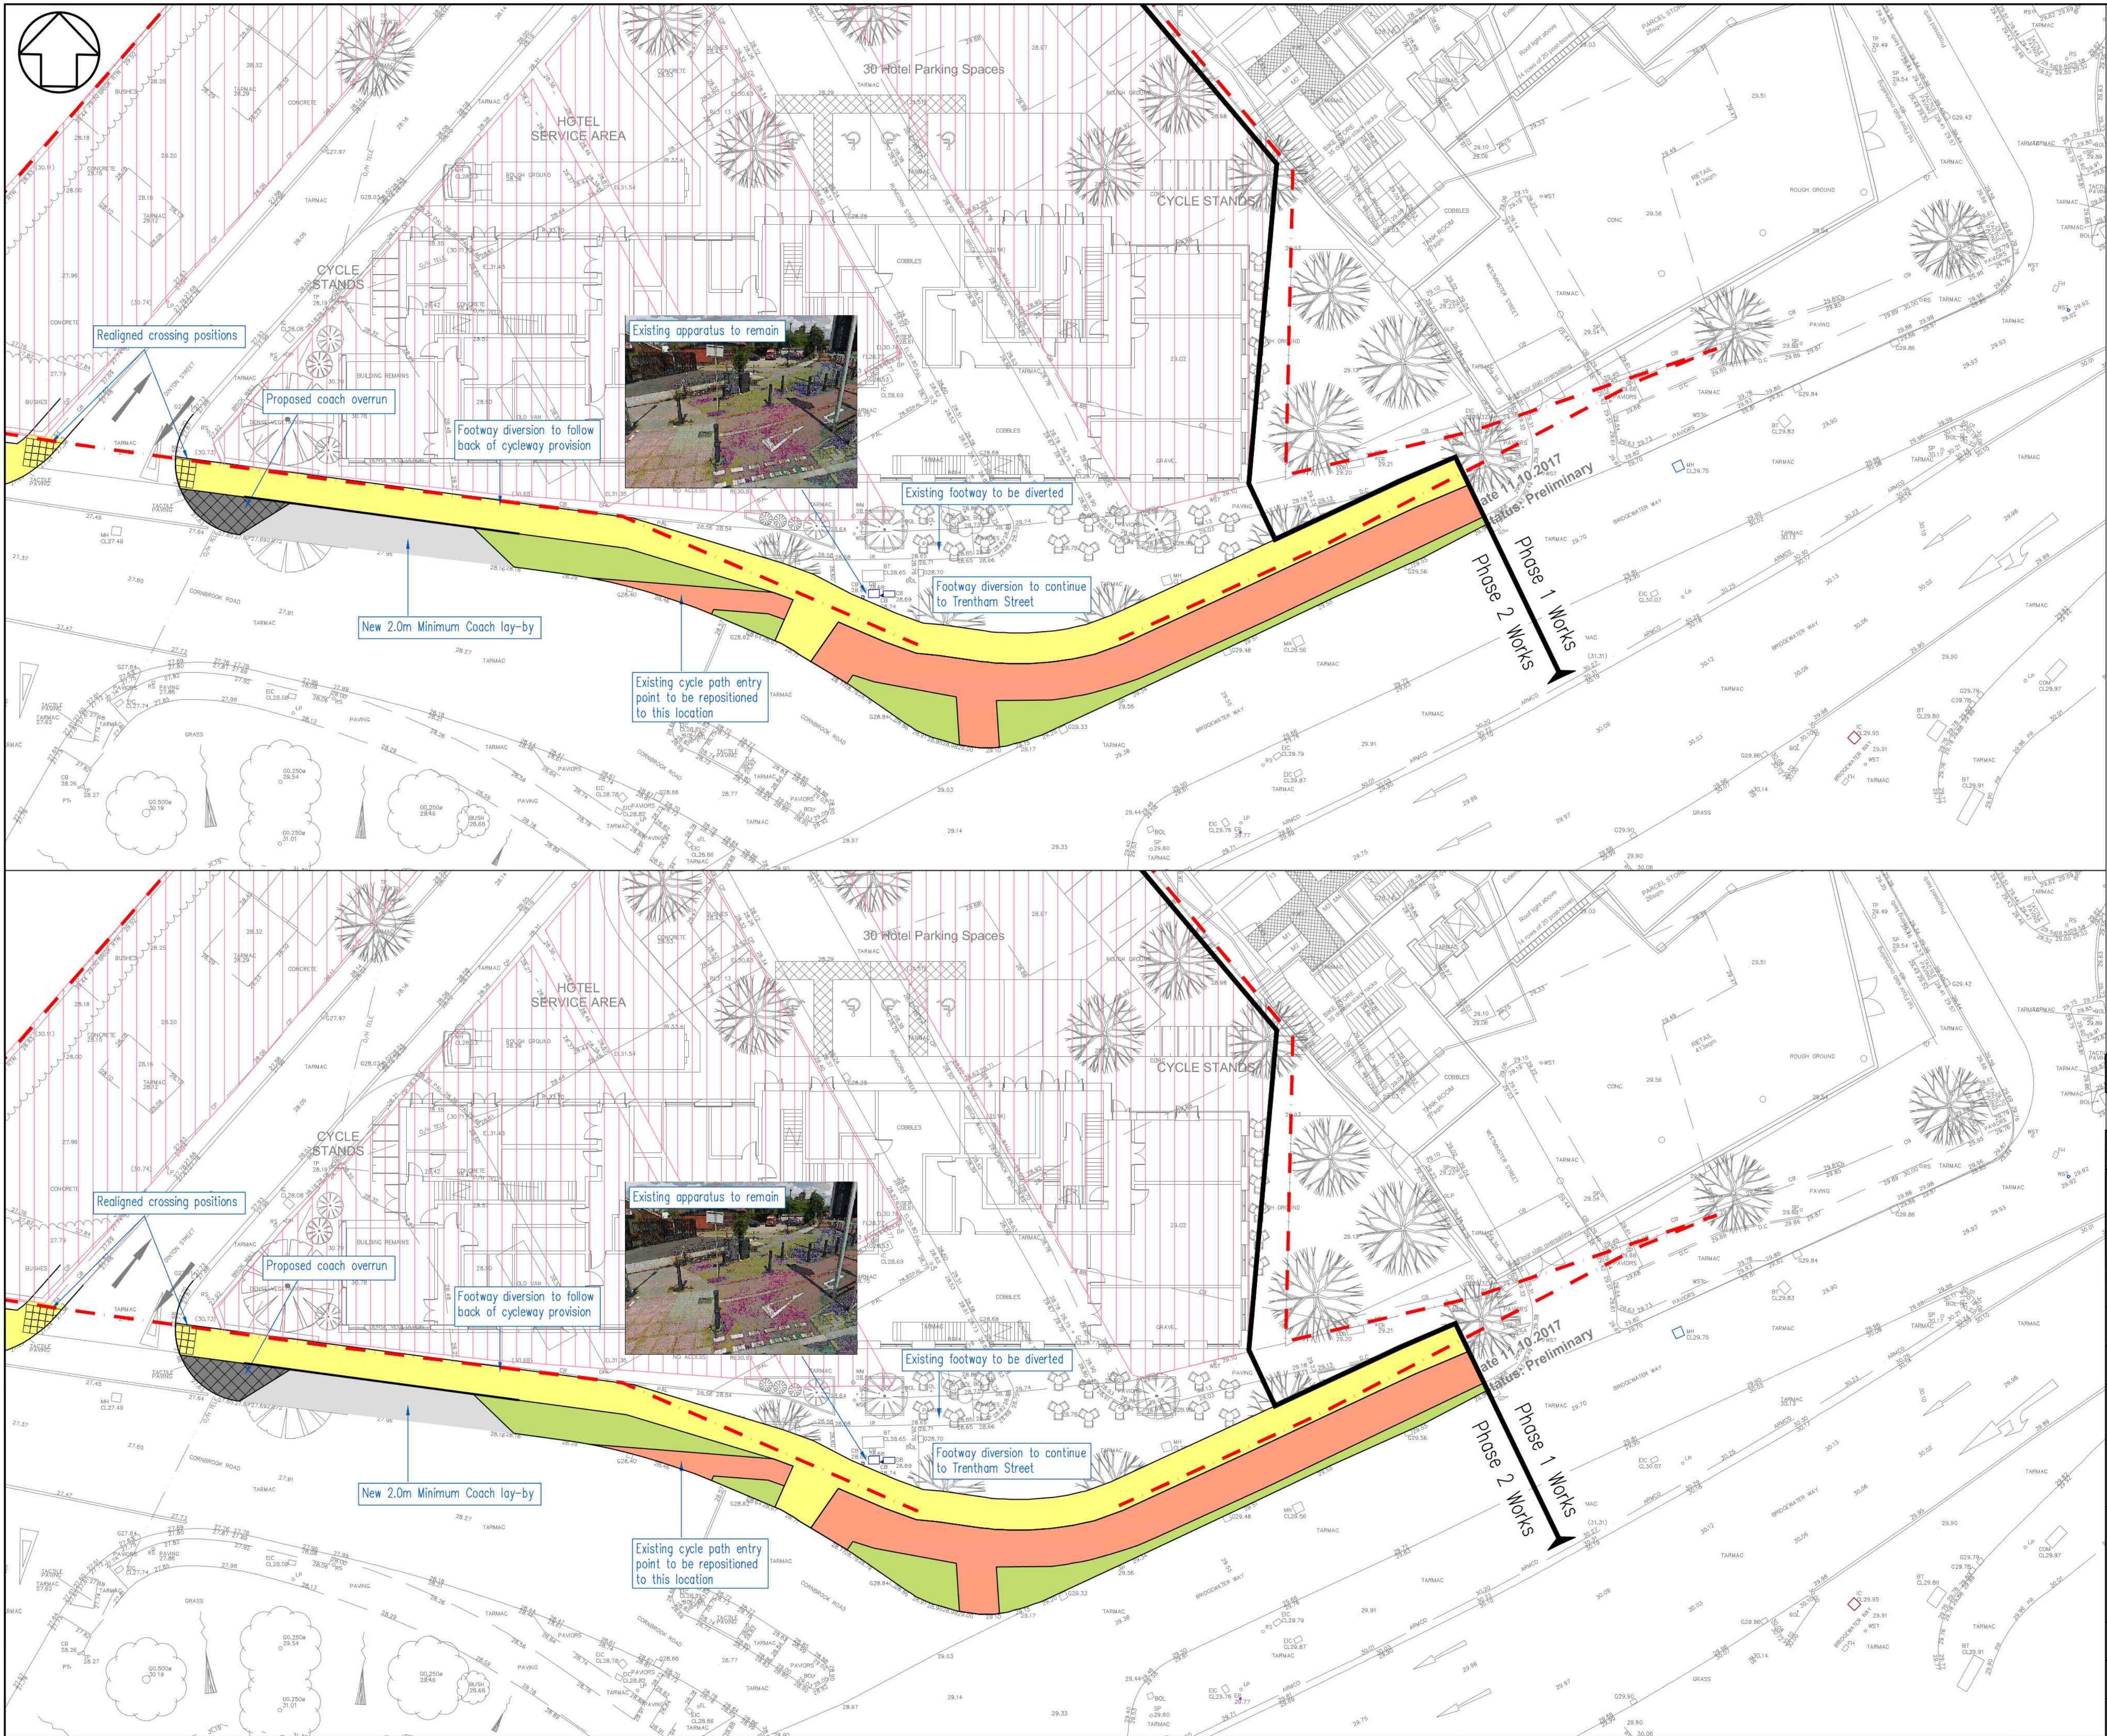

Legend

- Footway
- Cycleway
- Lay-by
- Hardstanding
- Peel Ownership
- LRW Boundary

Revisions			
Project Cornbrook Hotel			
Client BRICKS			
Scale 1/500	A(1) Date 01.07.2021	Drawn by: WC	
Drawing Proposed Highway Provisions			
 Shepherd Gilmour Consulting Engineers Colchester House, 40 Peter Street, Manchester M2 5GP. Phone: 0161 837 1500. E-mail: sgl@sgiconsulting.co.uk Web: www.sgiconsulting.co.uk			
This drawing is copyright of Shepherd Gilmour Infrastructure Ltd. No liability will be accepted for amendments by others to either printed or digital versions.			
Drawing No C1482-102			Rev: A
Status Information			