


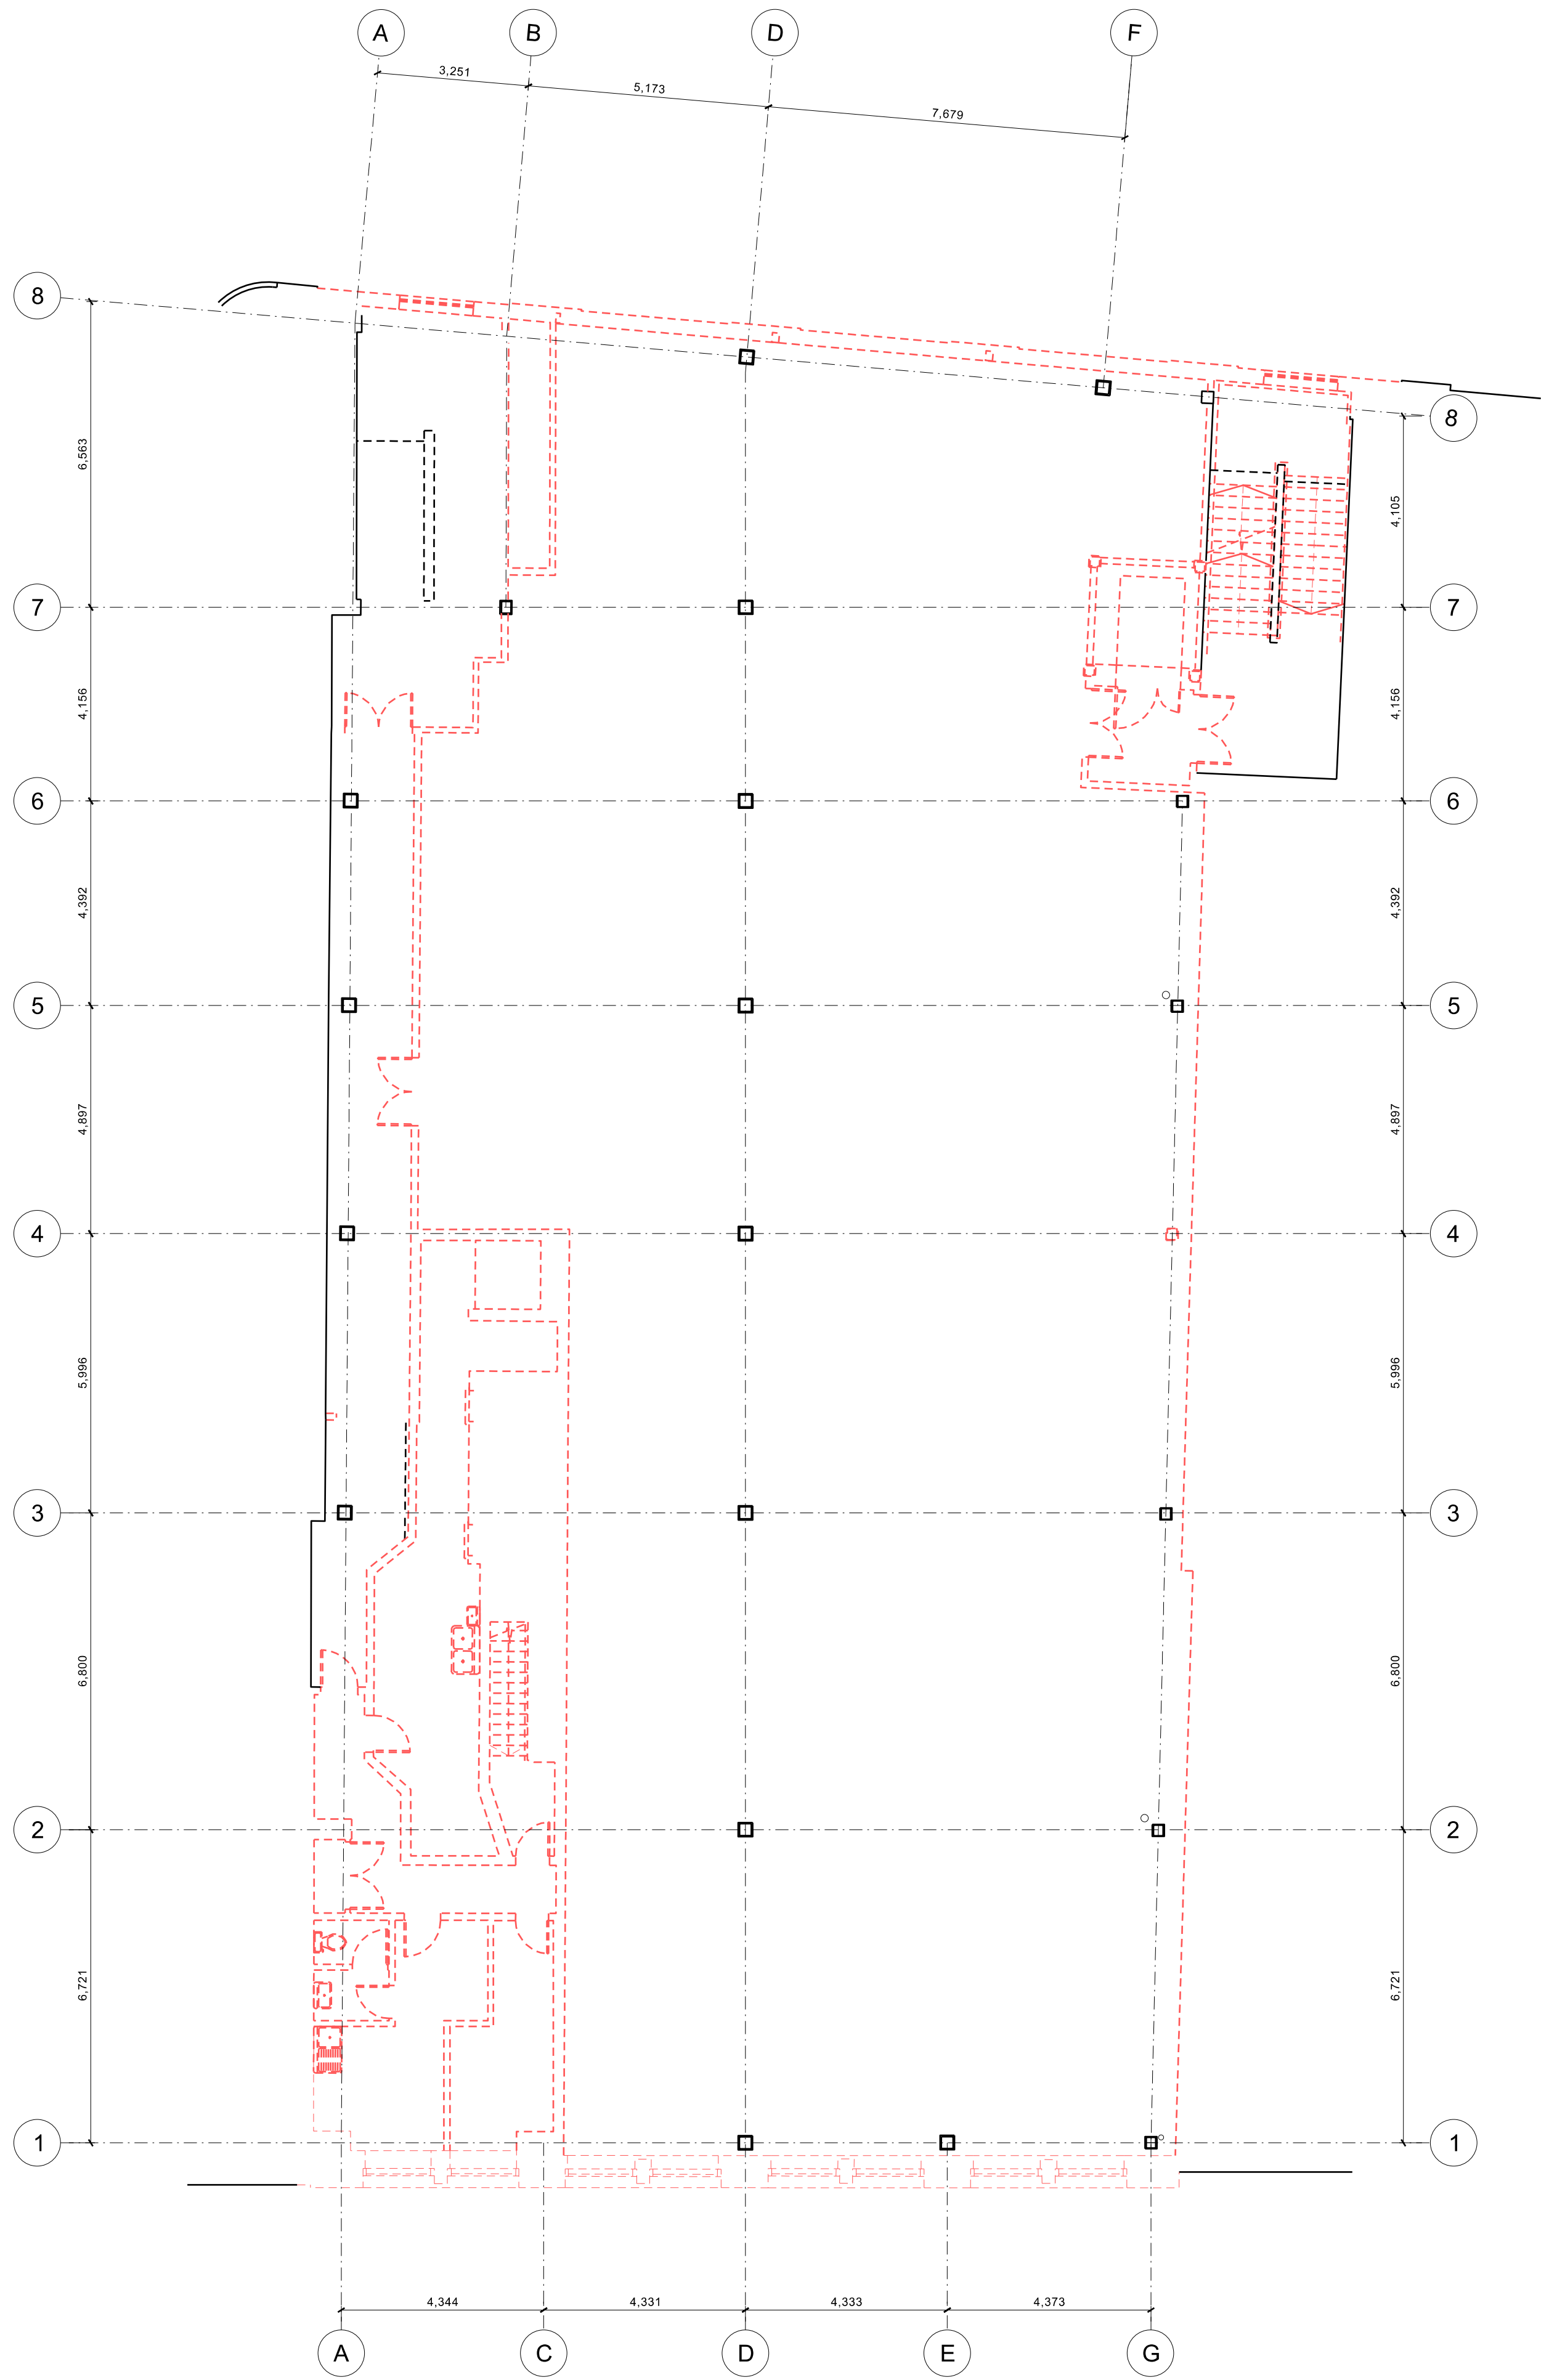

Copyright of this drawing is vested in 5plus Architects and it must not be copied or reproduced without written consent.
Figured observations only are to be taken from this drawing. DO NOT SCALE OFF THIS DRAWING IT IS QUANTITY
AND
All contractors must take the site and be responsible for taking and checking all dimensions relative to their work.
Notes and checks are to be taken of any variation between drawings and site conditions.
Electronic data drawings based on 'read only' and should not be interpreted for measurement.
All dimensions and levels should be 'read only' from those values stated & not on the drawings.

KEY PLAN:

Note:

Information based on topographical and building survey received
29/03/21 conducted by Malcolm Hughes Chartered Land Surveyors.

Drawings to be read in conjunction with Architectural, Structural and
M&E details and specifications.

- Application Boundary
- Structure above
- To be removed

REV: DATE: DETAILS:



4th Floor
The Hive
47 Lever Street
Manchester
M1 1FN
+44 (0)161 228 0211

5plus architects

PROJECT: 7-9 Piccadilly
Manchester

TITLE: Second Floor
Demolition Plan

SCALE: 1:100@ A1 ORIGIN DATE: 15/07/21 DRAWN: MS CHECKED: EMcA

STATUS: Planning

PROJECT: 05936 DRAWING NO: _B1_02_2101 REV: 0

Architecture | Masterplanning | Interiors | Graphics | Branding