


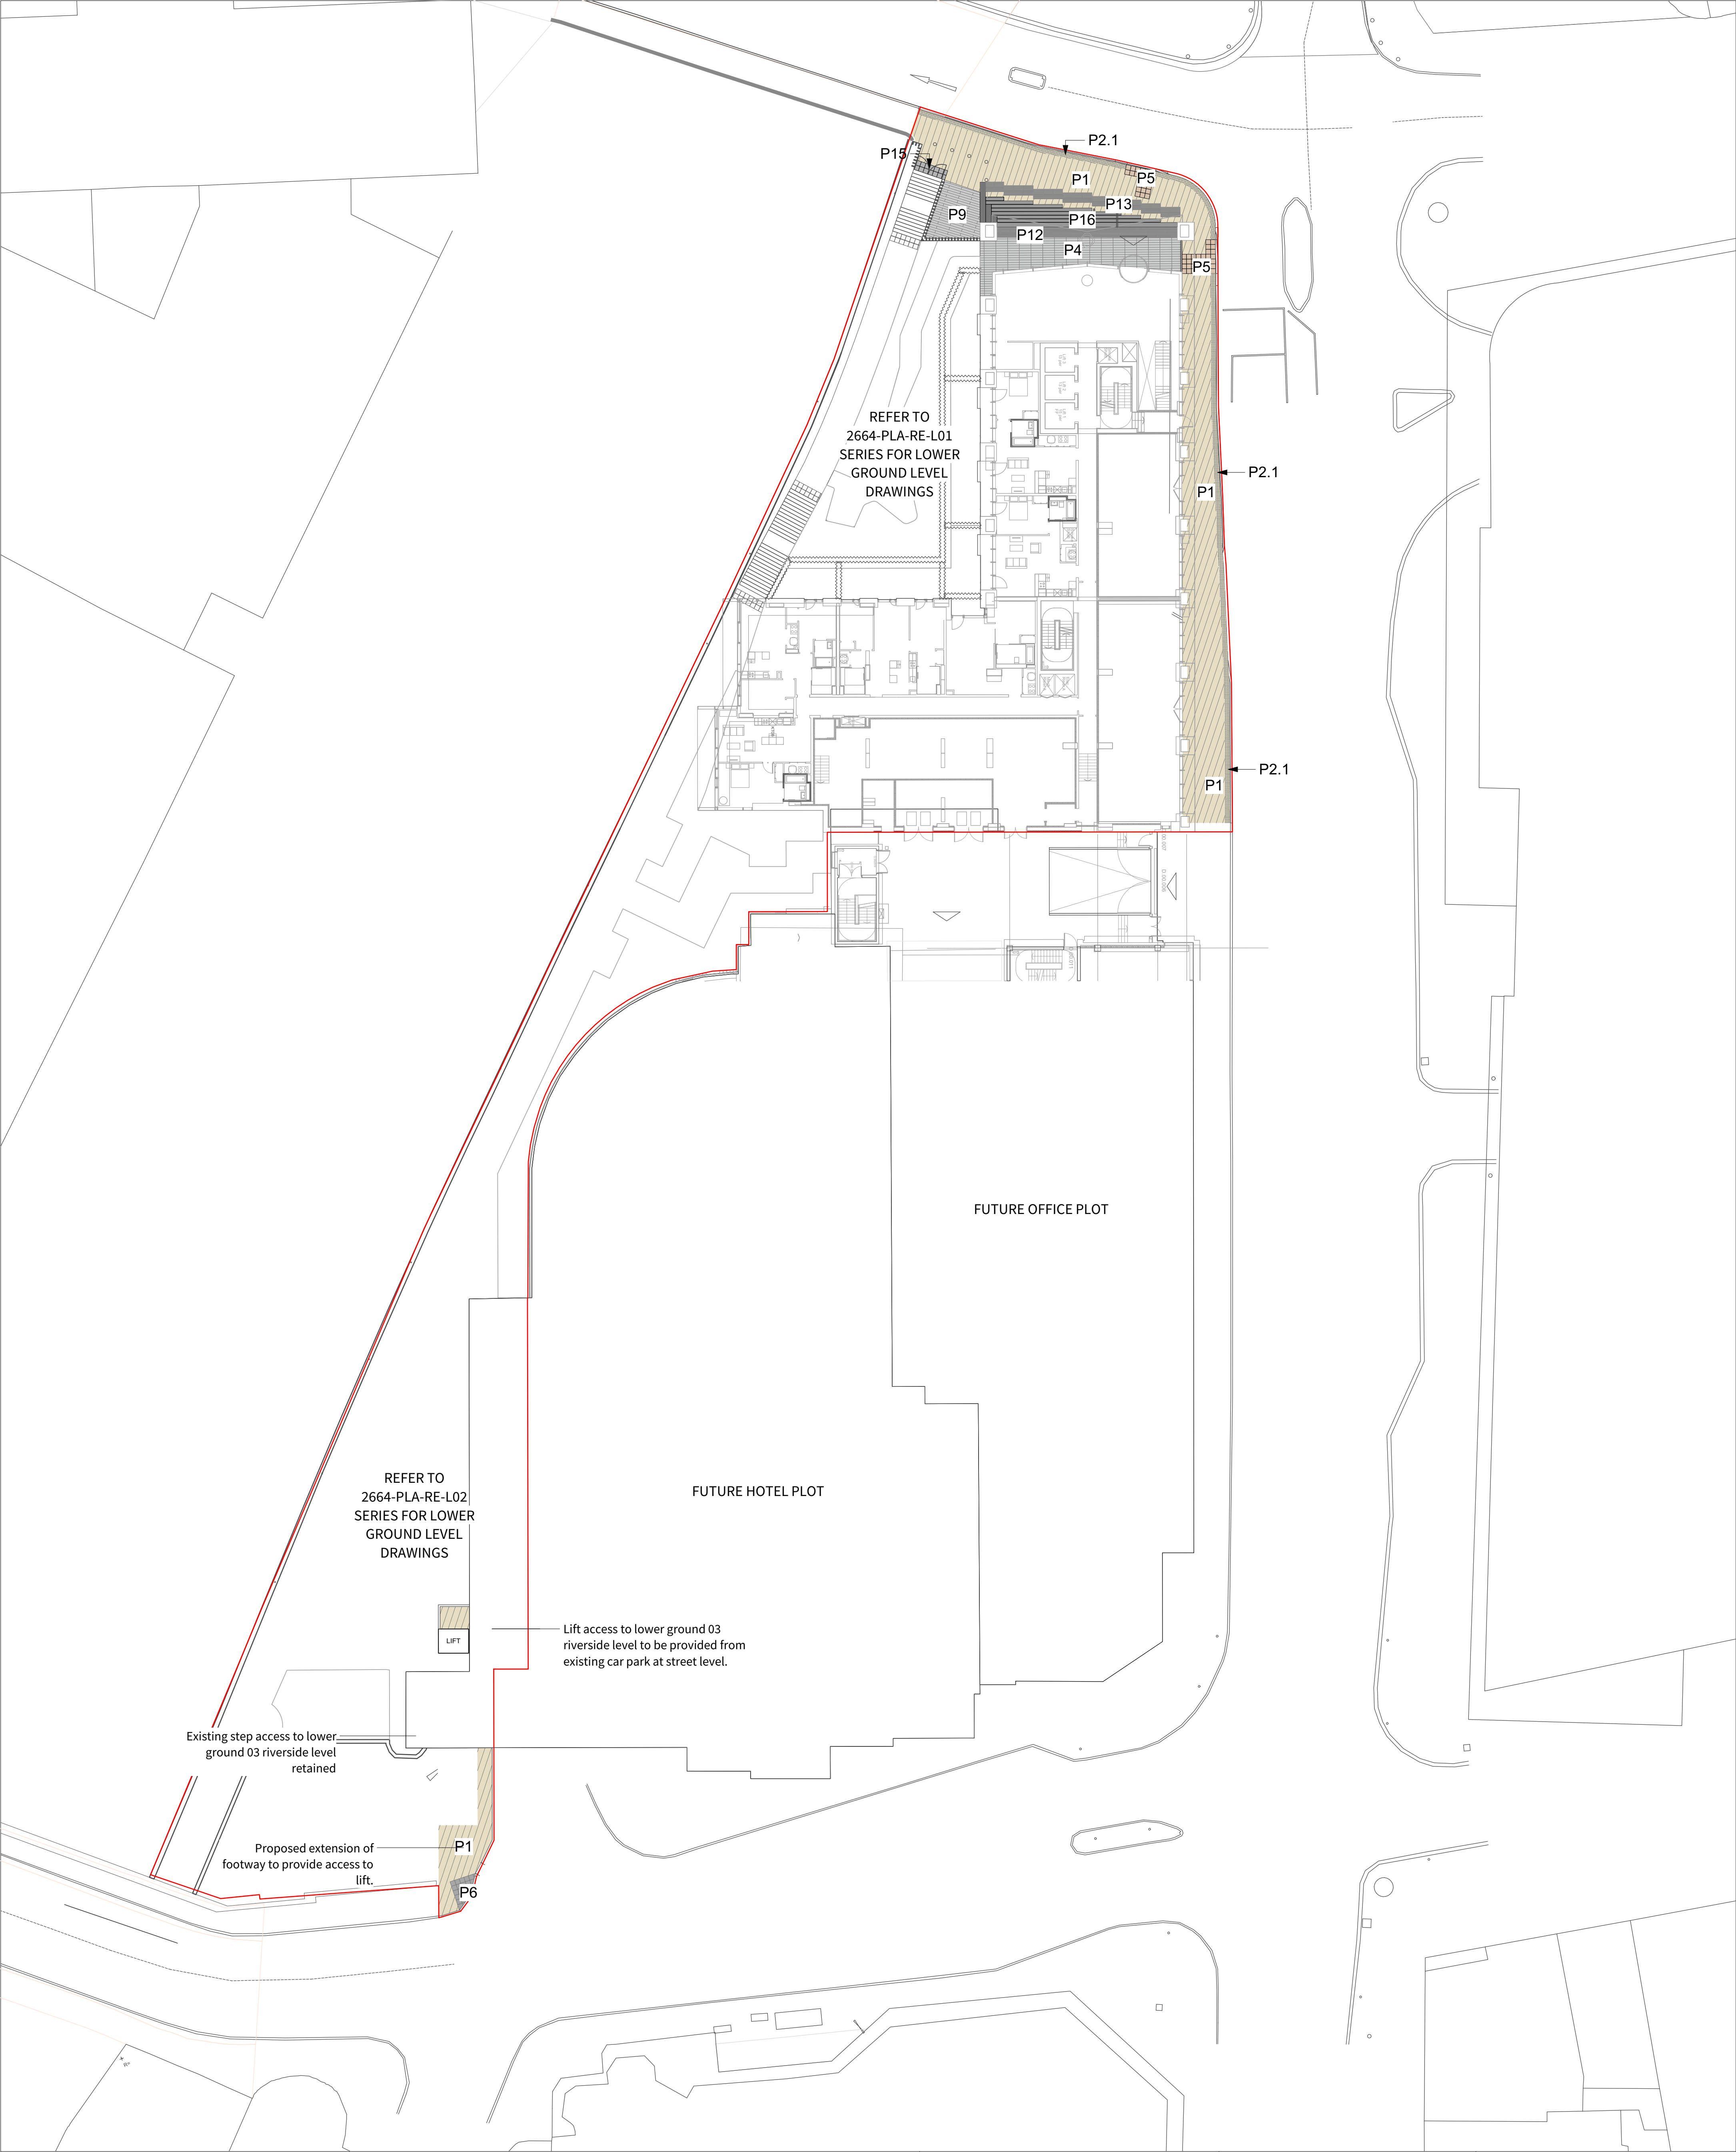

KEY

— APPLICATION BOUNDARY

PROPOSED HARDWORKS
Refer to hardworks details 2664-PLA-RE-XX-DR-L-0000

P1 **NATURAL STONE FLAG PAVING (Q25/330)**
Material: Scoum Moor Yorkstone.
Bond: Staggered
Size: W: 400 x L: random length 400-800mm x D: 80mm
Finish: 50% shot sawn, 50% diamond sawn
Supplier: Hardscape or equal and approved

P2.1 **NATURAL STONE SETT PAVING (Q25/330A)**
Material: Scoum Moor Yorkstone.
Bond: Stack
Size: W: 126 x L: 126mm x D: 80mm
Finish: 50% shot sawn, 50% diamond sawn
Supplier: Hardscape or equal and approved

P4 **SLATE PLANK PAVING (Q25/330B)**
Material: Burlington (Cumbrian) Stone.
Bond: Stack
Size: W: 150mm x L: 800 x D: 80mm
Supplier: Hardscape or equal and approved

P5 **NATURAL STONE TACTILE BLISTER PAVING - to controlled crossings (Q25/320)**
Material: Granite. Stack bond.
Colour: Red
Sizes: W: 400 x L: 400mm (depth TBC by engineer)
Supplier: Hardscape or equal and approved

P6 **NATURAL STONE TACTILE BLISTER PAVING - to uncontrolled crossings (Q25/320A)**
Material: Granite. Stack bond.
Colour: Grey/Black
Sizes: W: 400 x L: 400mm (depth TBC by engineer)

P15 **STEEL DECKING (Q55/330)**
Product: 400-Wedge Steel Floor Gratings
Material: Steel S235JR
Finish: Hot Dipped Galvanized
Supplier: Langkat/Alfon or equal and approved

P12 **NATURAL STONE TACTILE CORDUROY PAVING - to top of steps (Q25/320B)**
Material: Burlington (Cumbrian) Stone
Bond: Stack
Sizes: W: 200 x L: 800mm x D: 80mm
Supplier: Hardscape or equal and approved

P13 **NATURAL STONE TACTILE CORDUROY PAVING - to bottom of steps (Q25/320C)**
Material: Yorkstone.
Bond: Stack
Sizes: W: 400 x L: 800mm x D: 80mm
Supplier: Hardscape or equal and approved

P16 **STEEL TACTILE CORDUROY PAVING (Q55/330)**
Material: Hazard warning tactile standard. Stack bond.
Colour: Grey
Sizes: W: 400mm x L: 400mm x D: 50mm

P13 **NATURAL STONE STEPS - to main entrance (L37/315)**
Material: Scoum Moor Yorkstone
With contrasting Burlington (Cumbrian) stone nosings.
Sizes: W: 300mm (400mm Top Step) x L: 800mm x D: 150mm (200mm Bottom Step)
Supplier: Hardscape or equal and approved

Revision	Date	Description	Drawn	Apprvd.
S2-P13	14-12-21	Issued for Listed Building Consent - Wall extended	LB	FF
S2-P12	09-12-21	Issued for Listed Building Consent	LB	FF
S2-P11	09-12-21	Issued for Listed Building Consent	LB	FF
S2-P10	08-12-21	Issued for Listed Building Consent	LB	FF
S2-P09	06-12-21	Issued for Listed Building Consent	SR	FF
S2-P08	02-11-21	Key updates, addition of NBS clauses	FF	FF
S4-P06	22-10-21	Stage 4 Issue	SR	FF
S2-P07	29-10-21	Planning Issue	SR	FF
S2-P05	09-09-21	Stage 3 Updates, GF layout updated	LB	FF
S2-P04	24-08-21	Issued for Planning	VE	FF
S2-P03	28-07-21	Stage 3 Update, Updated retaining wall layout to coordinate with BG&E	BM	FF
S2-P02	23-07-21	Stage 3 Issue	SR	FF
S2-P01	04-06-21	Stage 3 Issue	SR	FF

Client Property Alliance Group & Starwood Capital Group

Project Renaissance Site Manchester

Drg Title Hardworks Street Level

Created on 21/05/21 **Created by** SR **Approved by** FF

Scale 1:250 **Size** A1 **Workstage** Stage 4

Drg No. 2664-PLA-RE-GF-DR-L-1001 **Suitability** S2 **Revision** P13

Planit I.E. Limited
E: info@planit-ie.com W: planit-ie.com
MANCHESTER
2 Back Grafton St., Altrincham, WA14 1DY
T: 0161 928 9281
LONDON
Unit 6 Waterside, 44-48 Wharf Road, London, N1 7UX
T: 0207 253 5678
LIVERPOOL
Tempest 5.3, 12 Tithebarn Street, Liverpool, L2 2DT
T: 0151 363 1230

THIS DRAWING IS COPYRIGHT PROTECTED AND MAY NOT BE REPRODUCED IN WHOLE OR PART WITHOUT WRITTEN AUTHORITY FROM THE OWNER.

NOTES:
1. Do not scale from this drawing.
2. Always work to noted dimensions.
3. All dimensions are in millimetres unless otherwise stated.
4. All setting out, levels and dimensions to be agreed on site.
5. The dimensions of all materials must be checked on site before being laid out.
6. This drawing must be read with the relevant specification clauses and detail drawings.
7. Order of construction and setting out to be agreed on site.