


P:\2019\1994 COLLYHURST NG\01 CAD\02 SHEET LAYOUT\1994-COLLYHURST PLANNING\1994-EXA-00-GF-DR-L-306.DWG

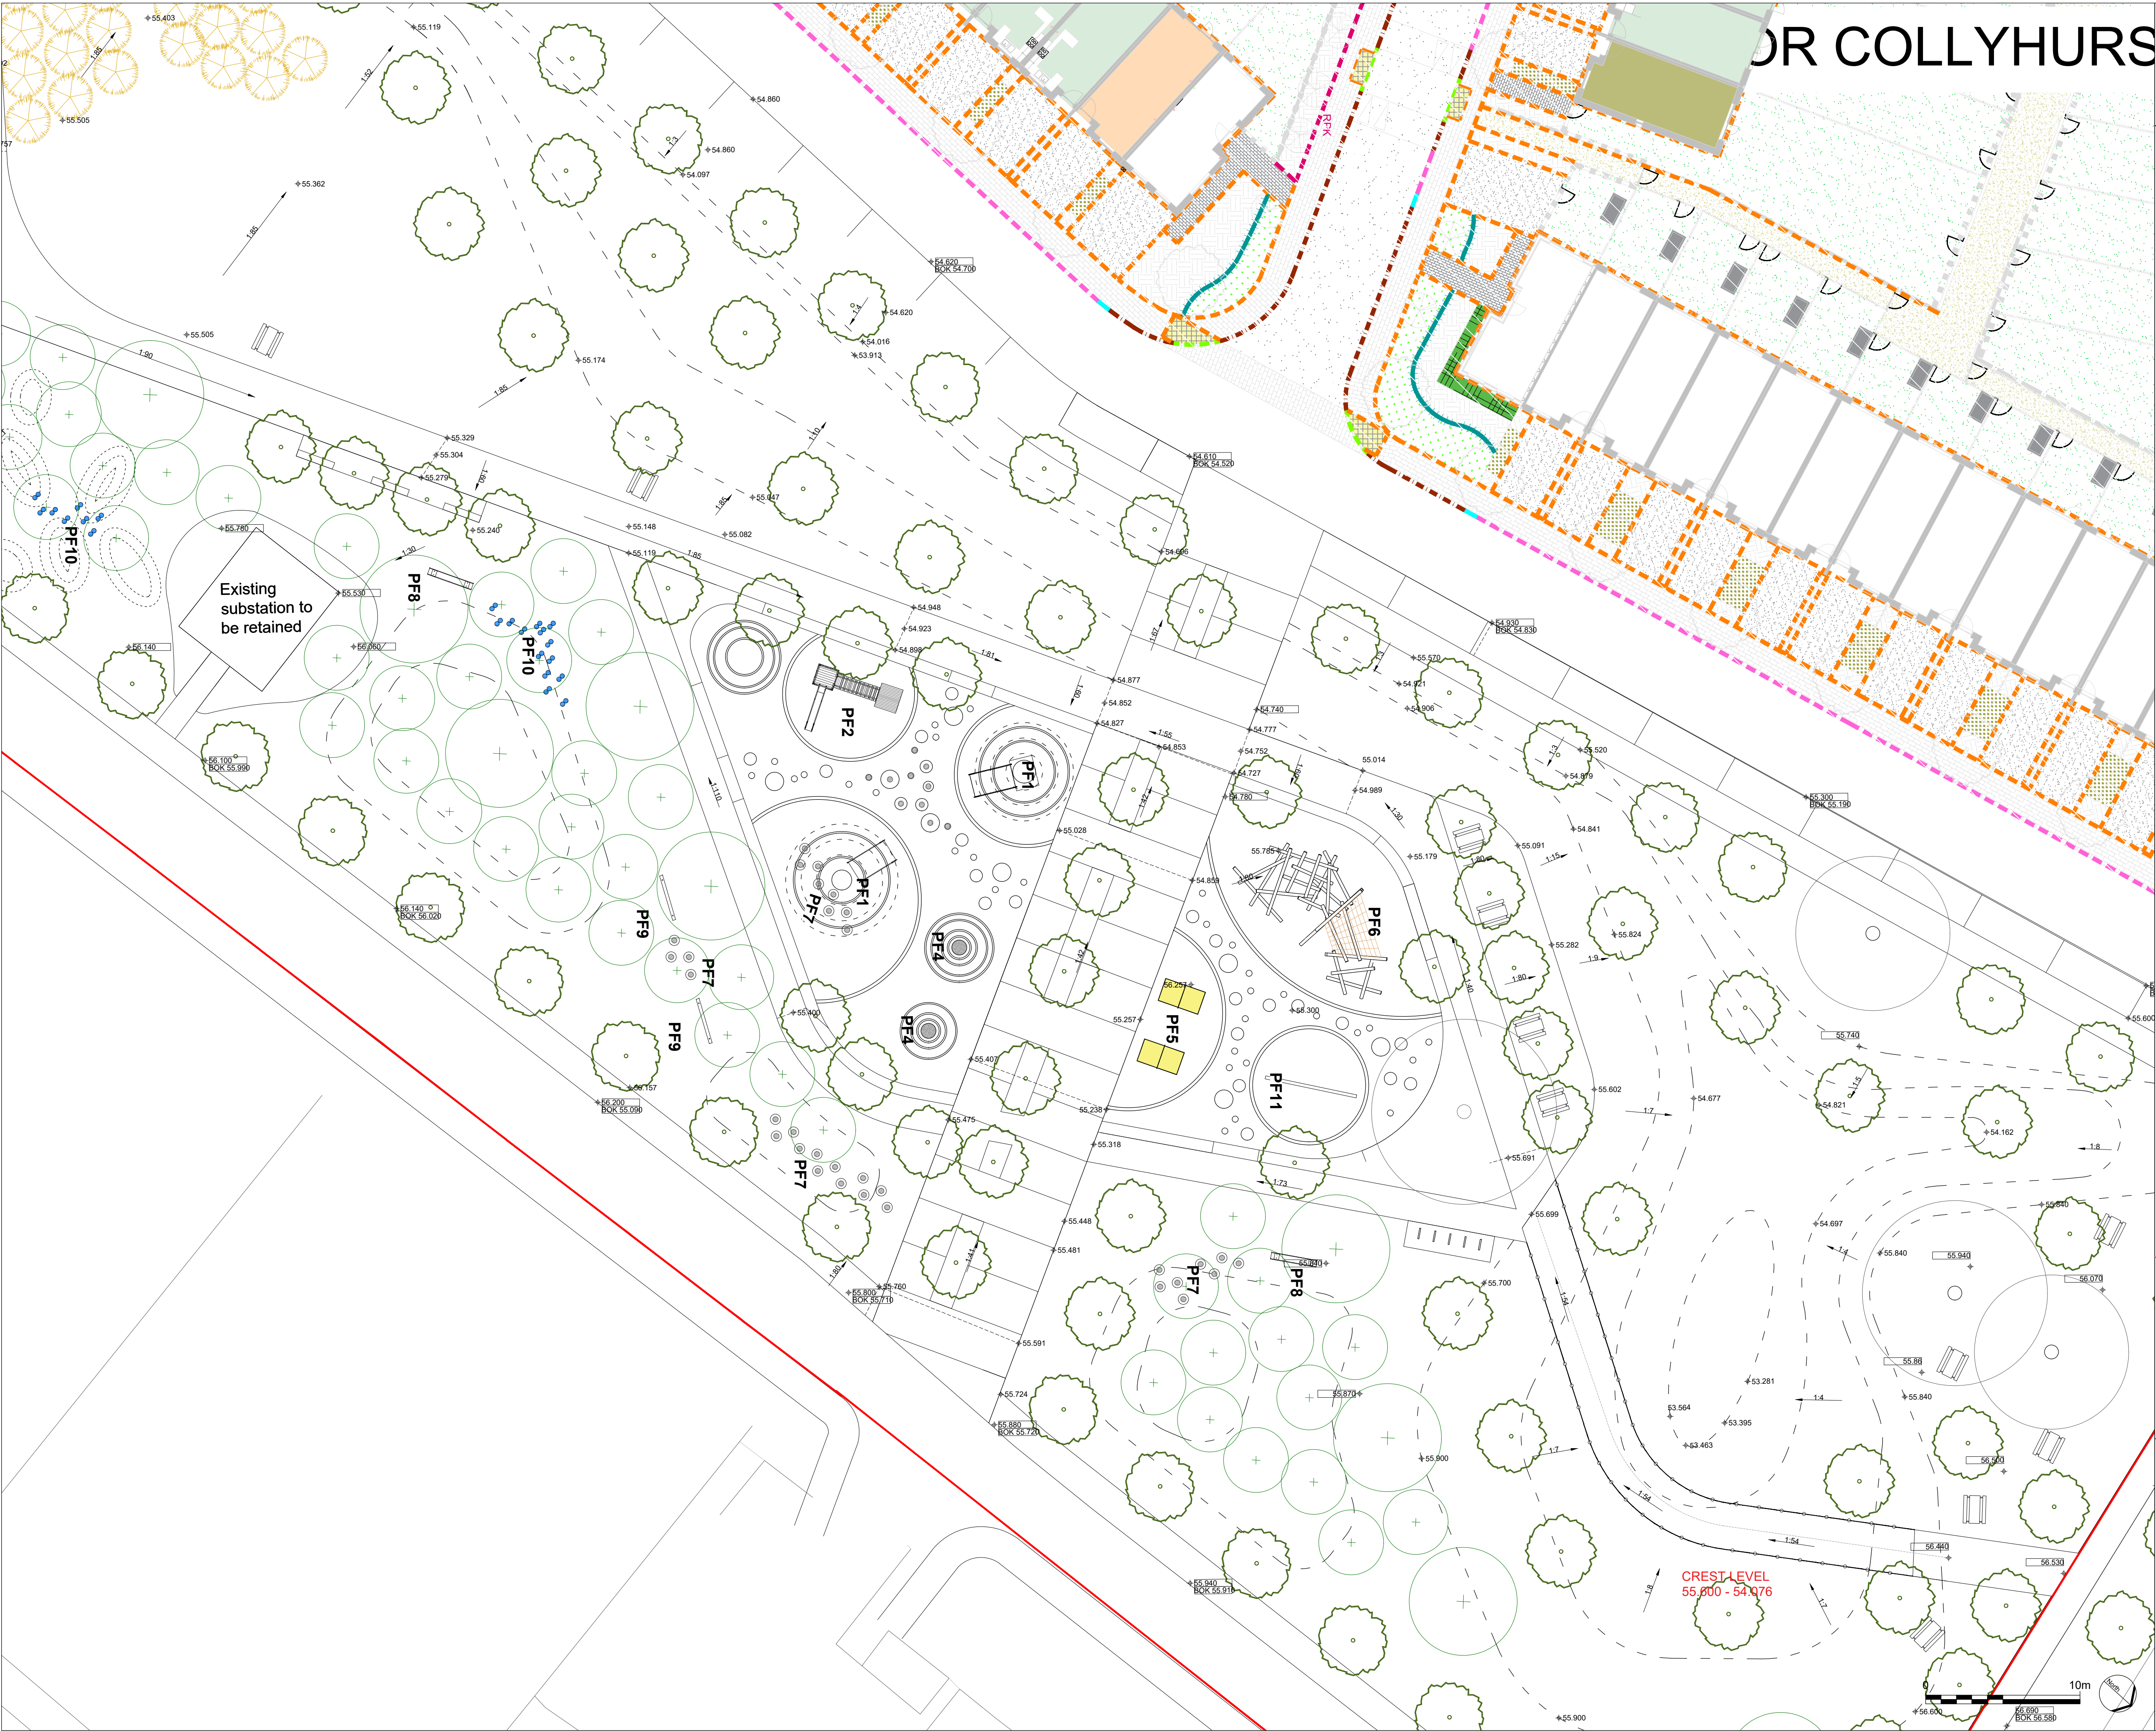

No dimensions are to be scaled from this drawing.  
All dimensions are to be checked on site.  
Area measurements for indicative purposes only.

This drawing is the property of Exterior Architecture Ltd.  
No part of the drawing may be reproduced in any manner  
without permission from Exterior Architecture Ltd.

Client  
**FEC & Manchester City Council**

LOCATION PLAN (NTS)

Key

|            |                 |
|------------|-----------------|
| +50.200(E) | Existing levels |
| +54.200    | Proposed levels |

|      |                        |            |
|------|------------------------|------------|
| ---- | ----                   | ----       |
| ---- | ----                   | ----       |
| A    | NON PLANNING AMENDMENT | 25.11.2021 |
| Rev  | PLANNING ISSUE         | 15.01.2021 |
|      | Description            | Date       |

**EXTERIOR  
ARCHITECTURE**

LONDON: Studio 1S, Hewlett House, Havelock Terrace,  
London, SW8 4AS  
MANCHESTER: Studio 537, The Royal Exchange, St Ann's  
Square, Manchester, M2 7DH  
E-Mail: [office@exteriorarchitecture.com](mailto:office@exteriorarchitecture.com)  
Web: [www.exteriorarchitecture.com](http://www.exteriorarchitecture.com)

Project title  
**COLLYHURST VILLAGE**

Drawing title  
**NEW COLLYHURST PARK - PHASE1  
LEVELS PLAN SHEET 2 OF 3**

|           |            |                  |
|-----------|------------|------------------|
| Issued By | Manchester | T: 0161 850 8101 |
| Scale     | 1:200 @ A1 | Drawn ExA        |
| Status    | PLANNING   | Checked SPL      |
| Date      | 15.01.2021 | Approved JM      |

Drawing number  
**1994-EXA-00-GF-DR-L-306**

Revision  
**A**