

Copyright The Kitchequip Co. All rights reserved. The drawing and all items remains the property of The Kitchequip Co. and may not be reproduced in any form.

All dimensions must be checked on site prior to project commencement.

It is the client's responsibility to provide a minimum 300 mm width for access of the largest item of equipment.

Revisions	
A	11.01.21 AMENDED TO COMMENTS




Canal View
New Lane
Burscough
L40 8JX

TEL: 01704 535677
Email: design@kitchequip.co.uk
Website: www.kitchequip.co.uk
CATERING EQUIPMENT & DESIGN SERVICES

Client	
NORTH HULME SCHOOL	
Project	
NORTH HULME SCHOOL	
Brg Title	
PROPOSED REGEN KITCHEN	

Date	Scale	Drawn By
04.01.2021	1:25	DH
Dwg No	Issued	Rev No
KE/1970/RS1		A

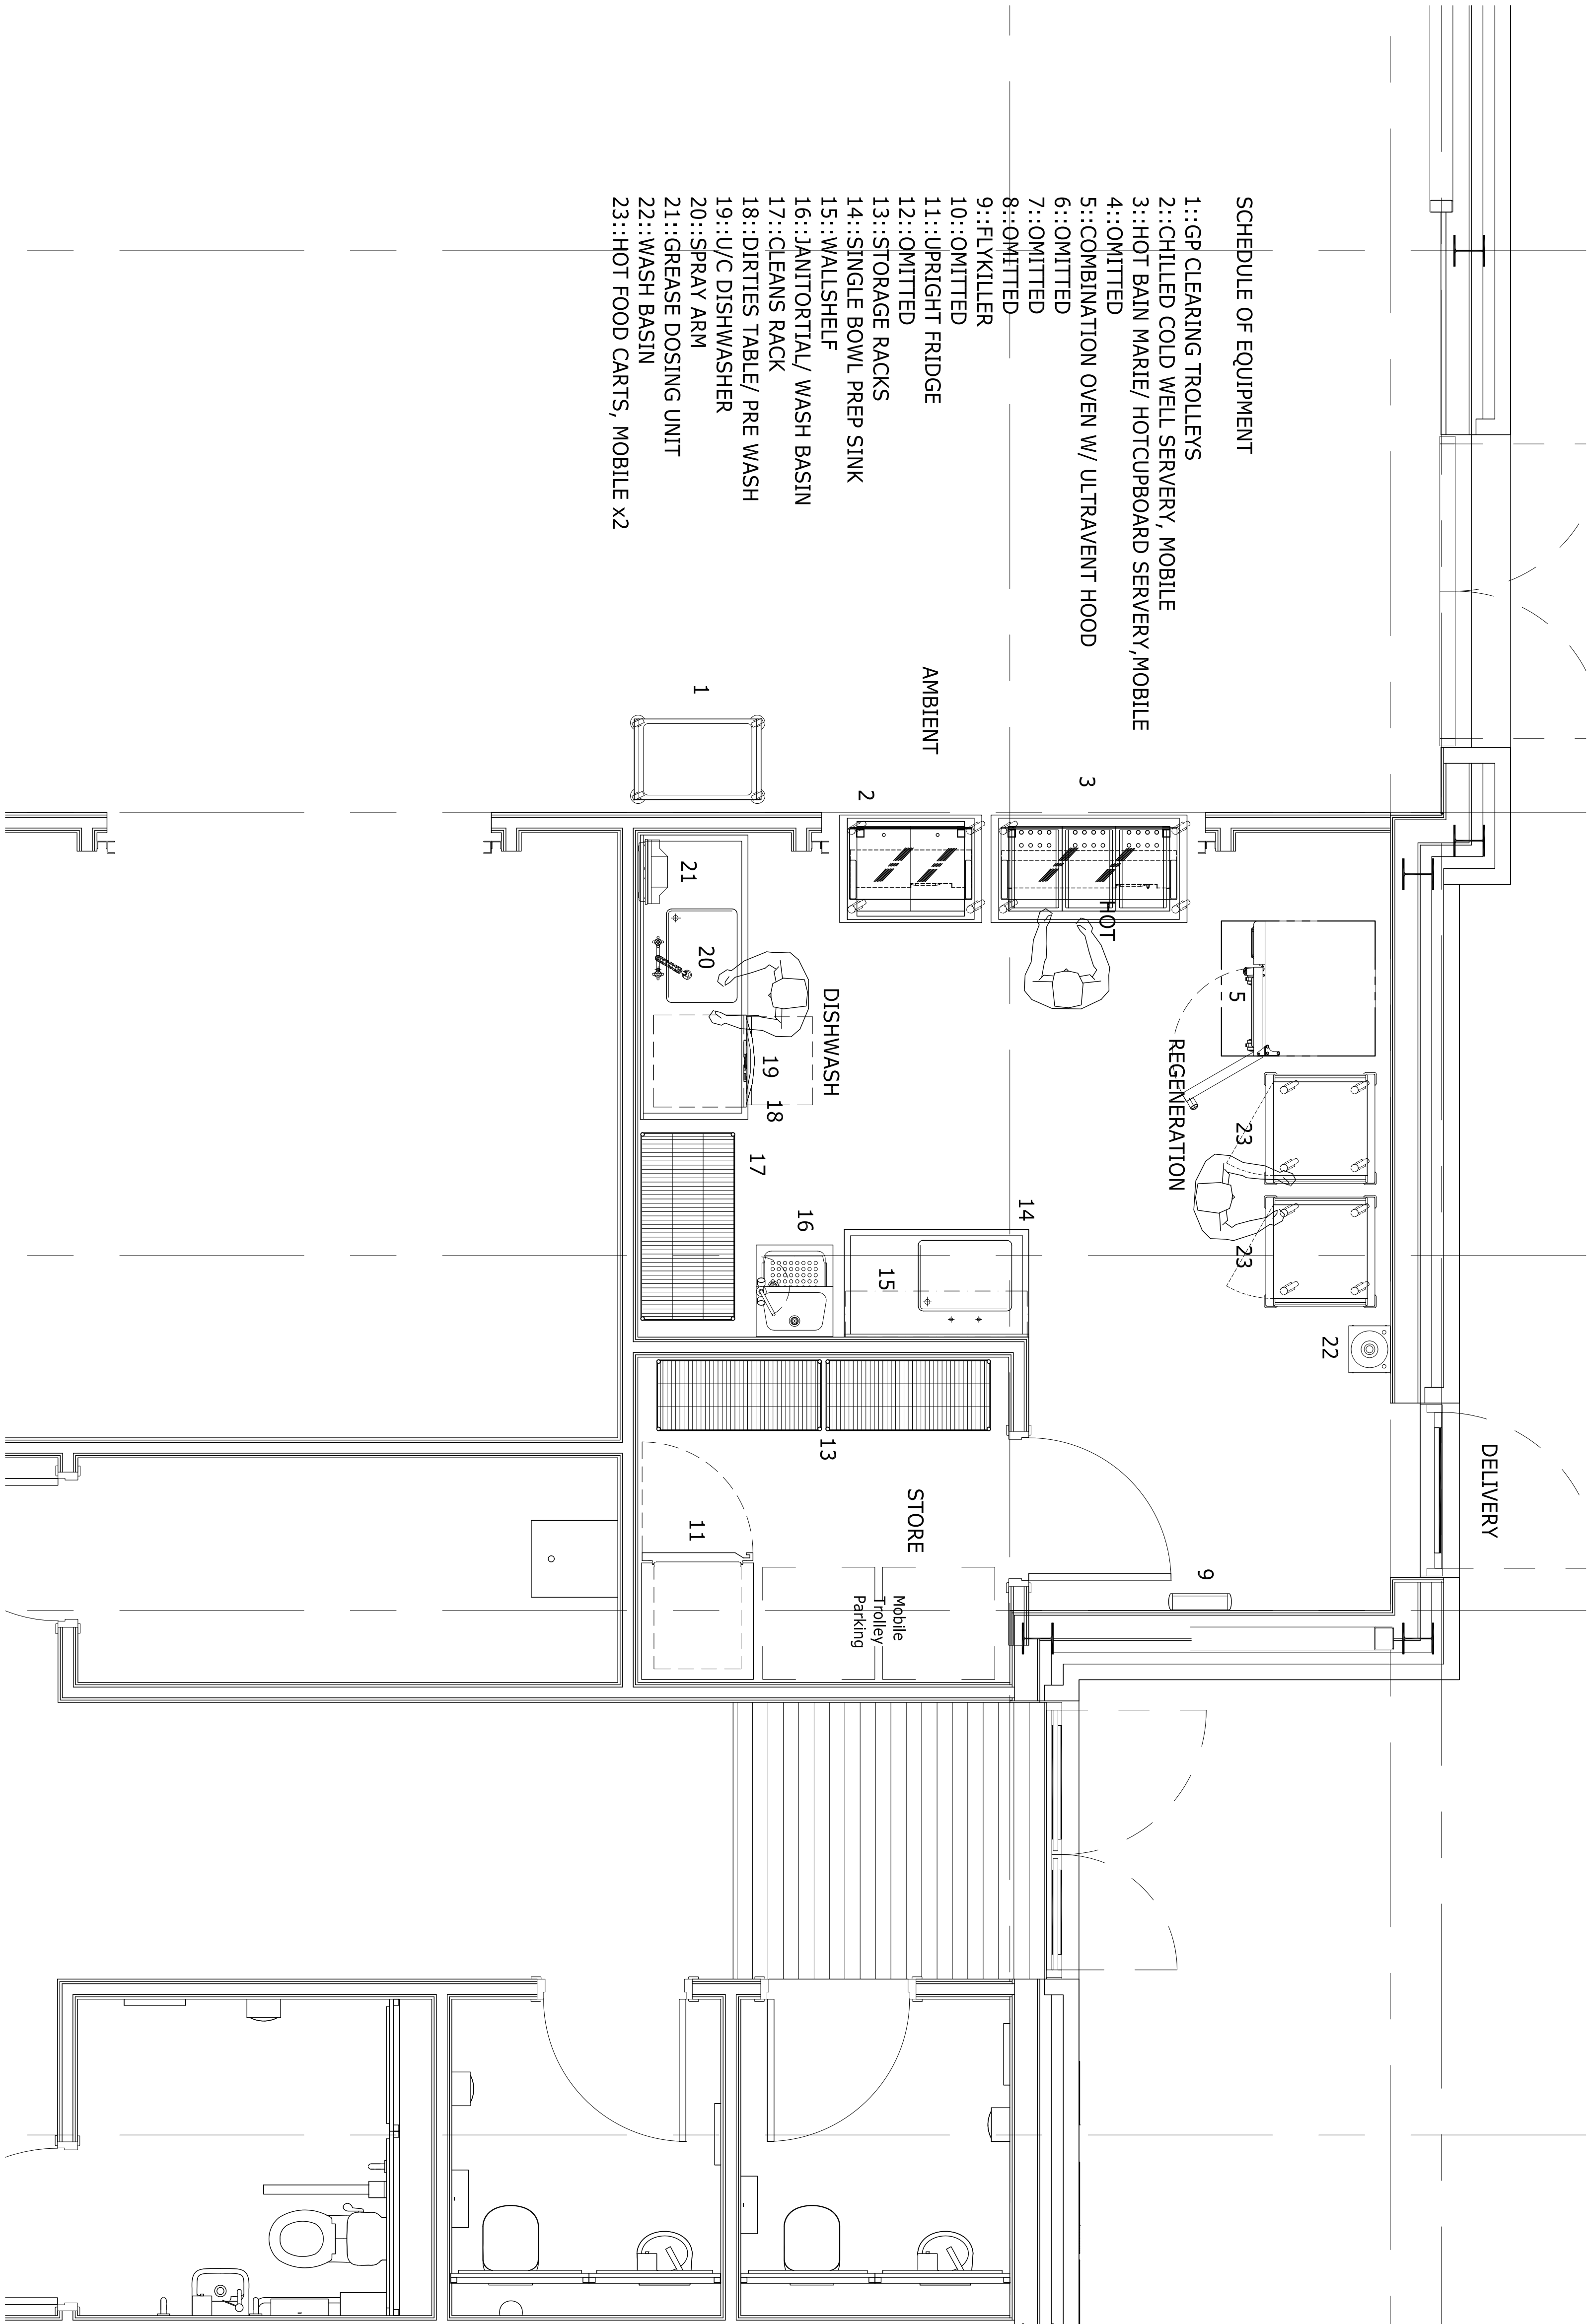

SCHEDULE OF EQUIPMENT

- 1::GP CLEARING TROLLEYS
- 2::CHILLED COLD WELL SERVERY, MOBILE
- 3::HOT BAIN MARIE/ HOTCUPBOARD SERVERY,MOBILE
- 4::OMITTED
- 5::COMBINATION OVEN W/ ULTRAVENT HOOD
- 6::OMITTED
- 7::OMITTED
- 8::OMITTED
- 9::FLYKILLER
- 10::OMITTED
- 11::UPRIGHT FRIDGE
- 12::OMITTED
- 13::STORAGE RACKS
- 14::SINGLE BOWL PREP SINK
- 15::WALLSHELF
- 16::JANITORIAL/ WASH BASIN
- 17::CLEANS RACK
- 18::DIRTIES TABLE/ PRE WASH
- 19::U/C DISHWASHER
- 20::SPRAY ARM
- 21::GREASE DOSING UNIT
- 22::WASH BASIN
- 23::HOT FOOD CARTS, MOBILE x2

Standard Installation Notes

1. All items shown are provided for reference only. Items shown are for information only and are not to be used as a guide for the final design.
