


Notes | Sketch schemes may be based on plan information of unknown origin and is subject to verification and survey. Contractors must verify all dimensions on site before commencing any work or shop drawings. The drawing is not to be scaled. Use figured dimensions only. Ensure digital versions are plotted at 'Actual Size'. Building areas are liable to adjustment over the course of the design process due to ongoing construction detailing developments. Subject to statutory approvals and survey. The bar above is to check that the drawing has been printed to scale.

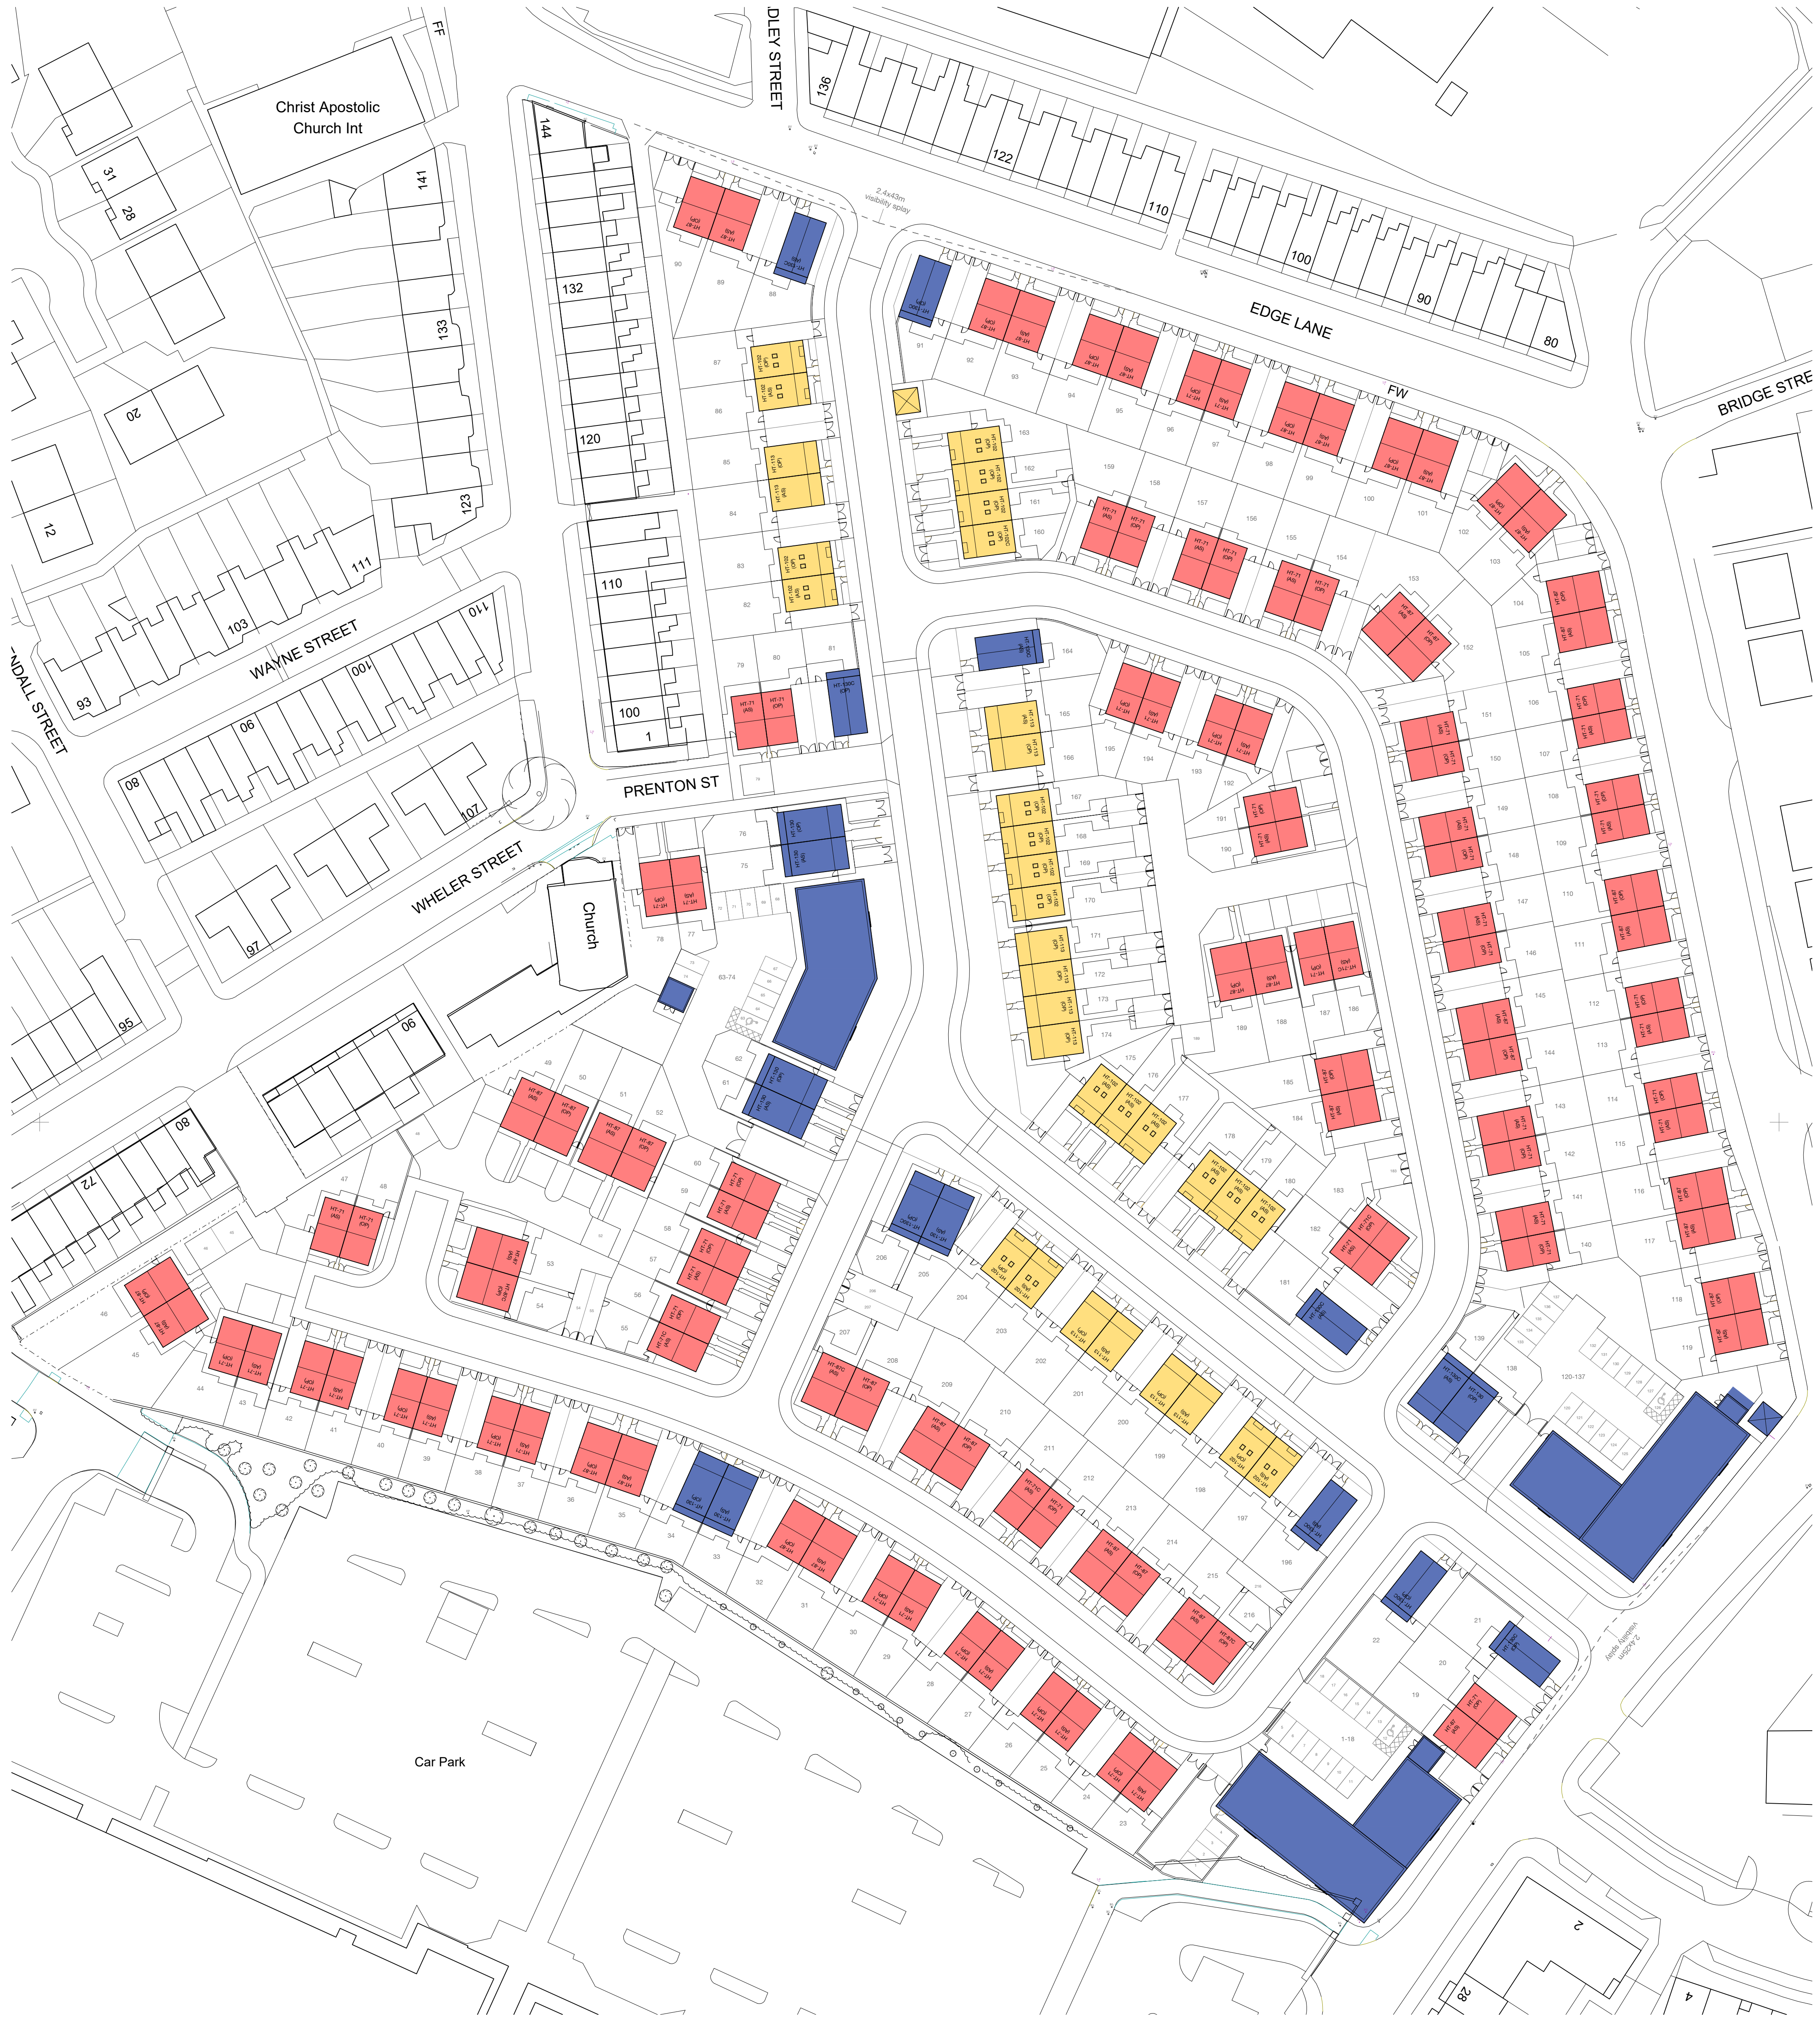

#### Legend

- Elevation Treatment 1: Red Brick  
(1) *Ibstock Calderstone Claret* main facing brickwork  
(2) *Ibstock Alderley (Burgandy)* contrasting brickwork features and base course
- Elevation Treatment 2: Buff Brick  
(1) *Ibstock Diston Blend* main facing brickwork

- Elevation Treatment 3: Grey/Black Brick  
(1) *Moria* main facing brickwork  
(2) *Blockley Mcklemmarsh Sterling Grey* contrasting brickwork features and base course

#### Notes

To be read in conjunction with planning-approved elevations

|   |          |                                      |    |
|---|----------|--------------------------------------|----|
| F | 22.11.21 | Brick types revised                  | AH |
| E | 24.05.21 | Brick types revised                  | AH |
| D | 08.04.21 | Brick specifications added to legend | CR |
| C | 29.06.20 | Updated to suit revised layout       | CR |
| B | 02.06.20 | Updated to suit revised layout       | CR |
| A | 28.05.20 | Updated to suit revised layout       | CR |

|                           |                        |                                                                 |                                           |
|---------------------------|------------------------|-----------------------------------------------------------------|-------------------------------------------|
| Project                   | Edge Lane, Openshaw    |                                                                 |                                           |
| Drawing                   | Proposed Material Plan |                                                                 |                                           |
| Client                    | Your Housing Group     |                                                                 |                                           |
| BIM Submittal Description |                        | SUITABLE FOR INFORMATION                                        |                                           |
| BIM Submittal Code        |                        | 92                                                              |                                           |
| Status                    | Planning               | 2 Riverside Way<br>Widewater Warehouse<br>LEEDS LS1 4PH         | 205 City Road<br>Angel<br>LONDON EC1Y 2NZ |
| Date                      | 19.02.20               | 0151 815 8141                                                   | 0203 885 8802                             |
| Drawn                     | CR                     |                                                                 |                                           |
| Checked                   | GE                     | e.edward@architecture.co.uk<br>or info@edwardarchitecture.co.uk |                                           |
| Scale (A1)                | 1:500                  |                                                                 |                                           |
| 0723 - EA - A - P004 - F  |                        |                                                                 |                                           |
|                           |                        | edward<br>architecture                                          |                                           |