


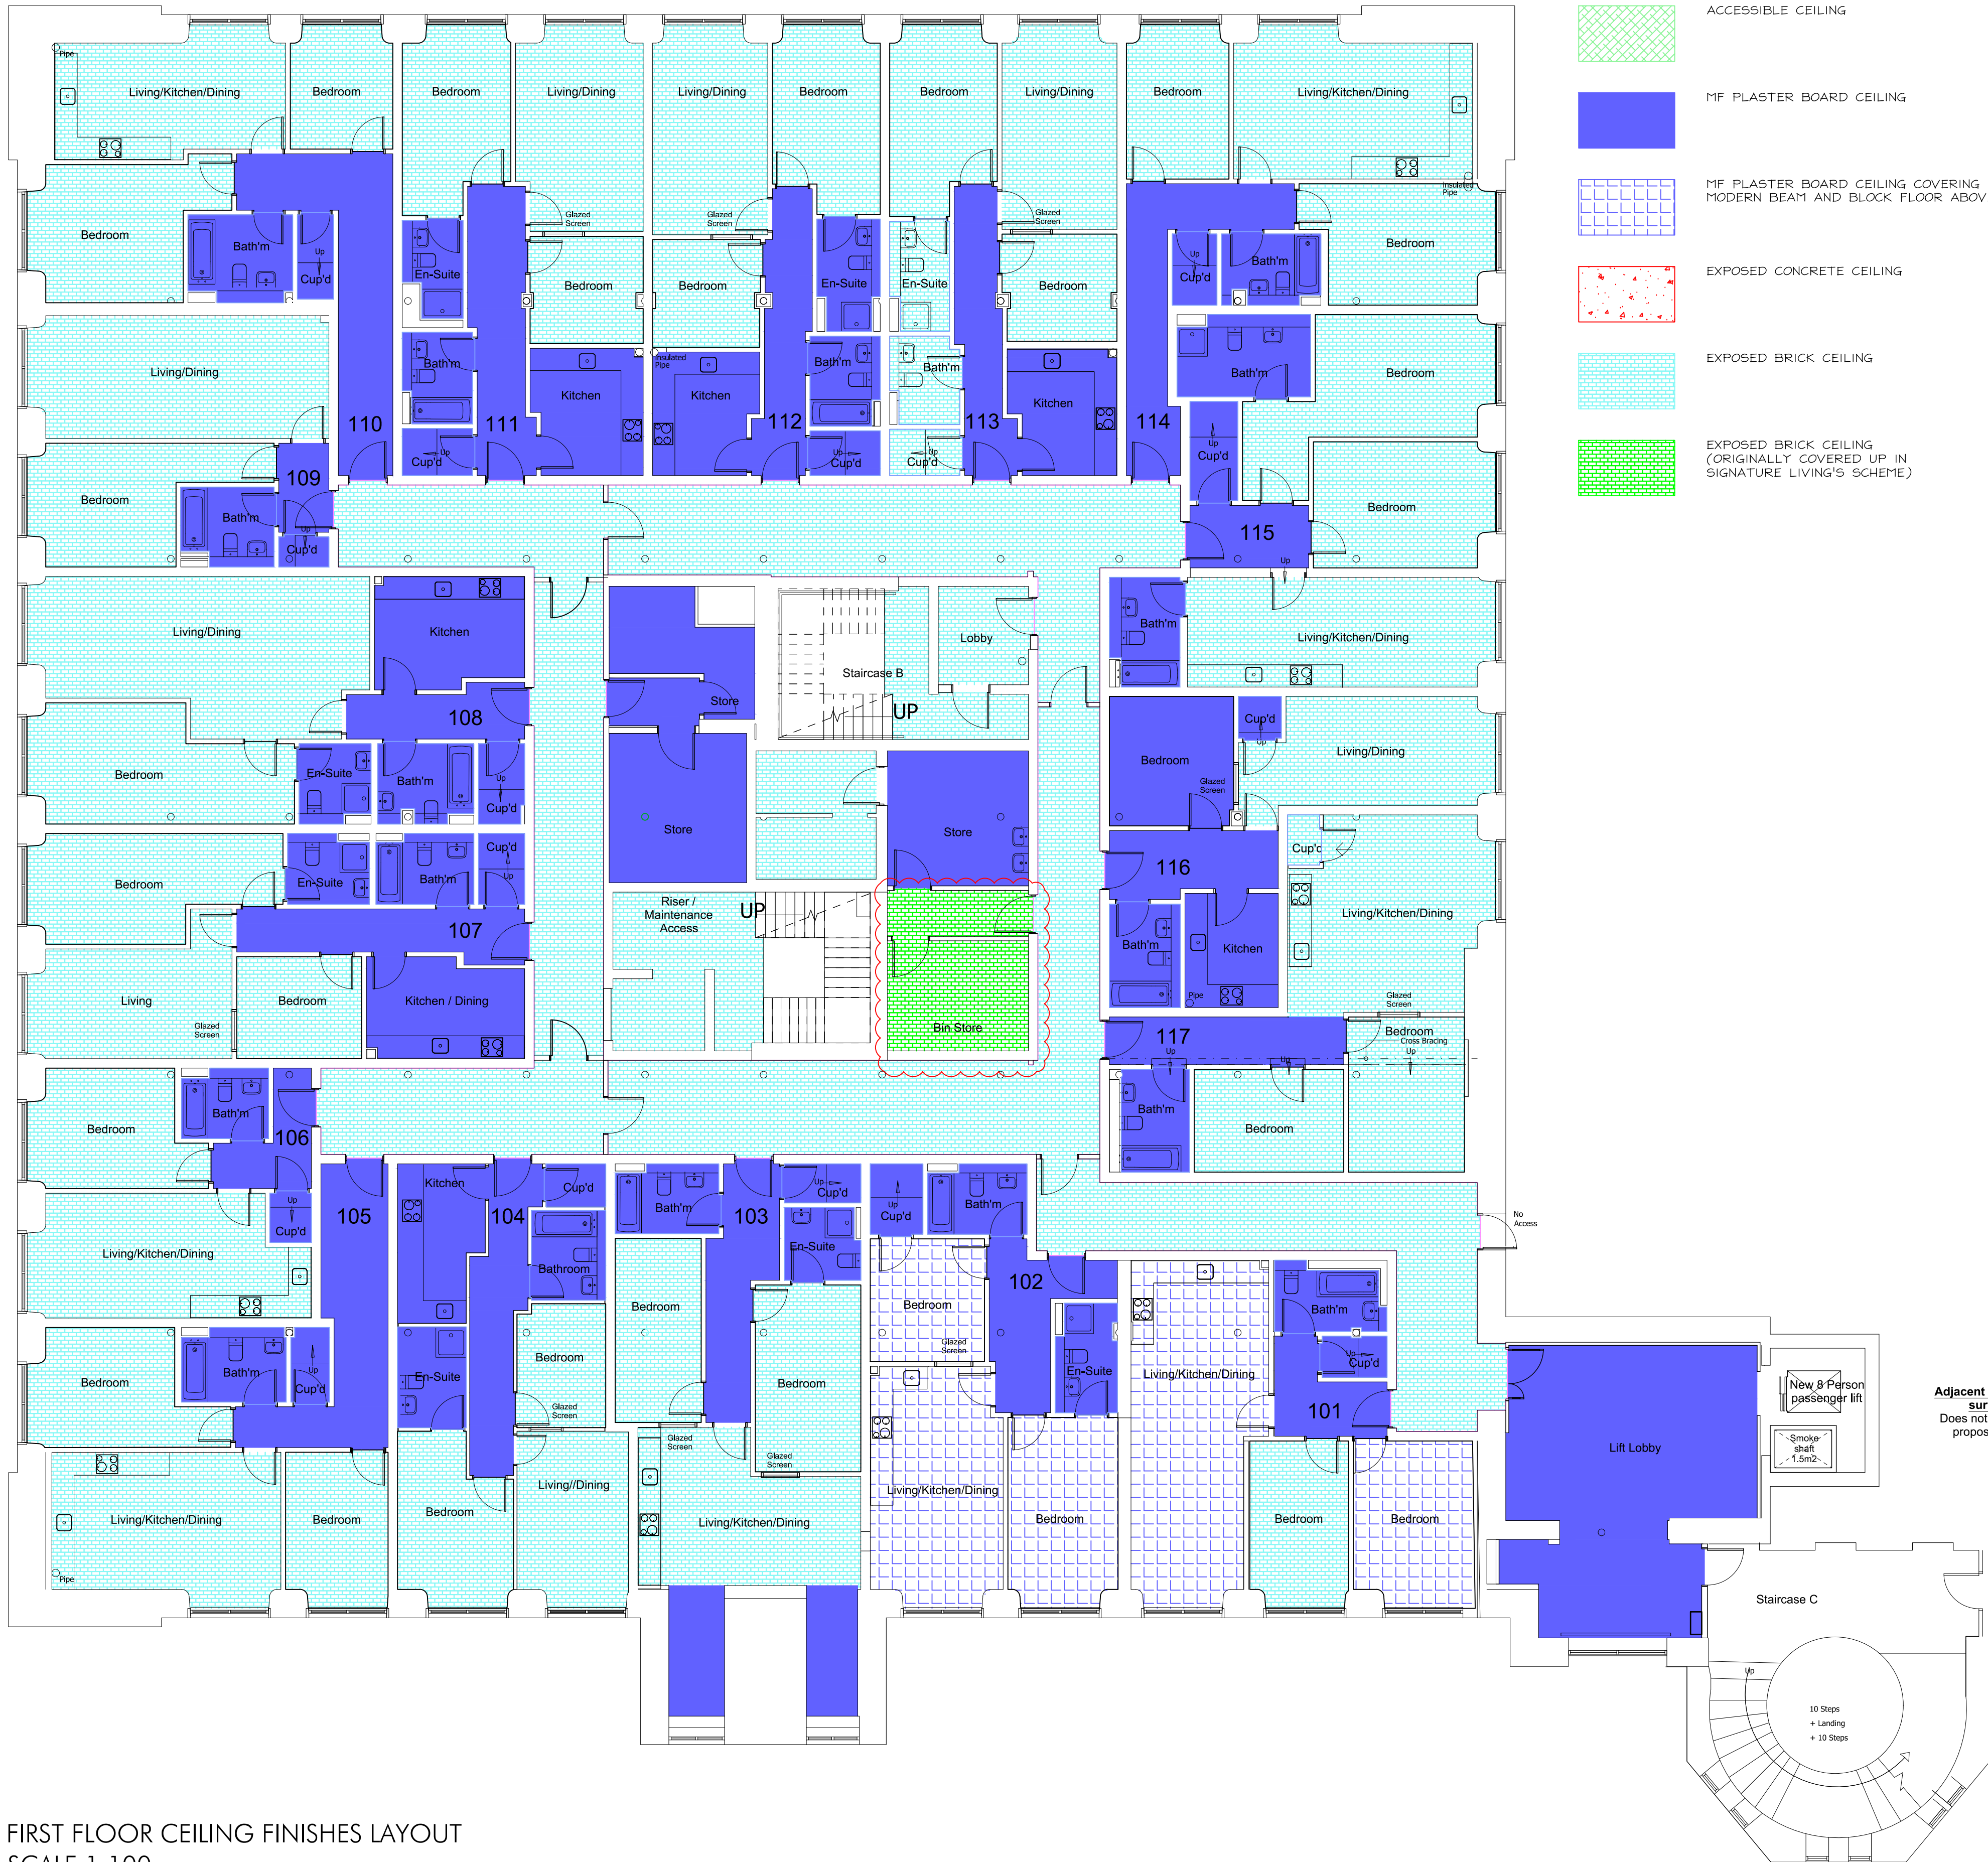

FIRST FLOOR CEILING FINISHES LAYOUT
SCALE 1:100

DWG DRAWN	DRAWN REVISION	11.10.21 DATE	VER
AP ALLISON PIKE ARCHITECTS & DESIGNERS 7 Buxton Road West, Disley, Stockport, Cheshire, SK12 2AE. Website: www.allisonpike.com Telephone: 01663 763000 Facsimile: 01663 766772 Email: studio@allisonpike.com © Allison Pike Partnership Limited			
PROJECT MEDLOCK VICTORIA MILL MILES PLATTING			
TITLE CEILING FINISHES FIRST FLOOR			
SCALE 1:100 @ A1			
JOB No MED02	DRAWING No AP80	REV /	