


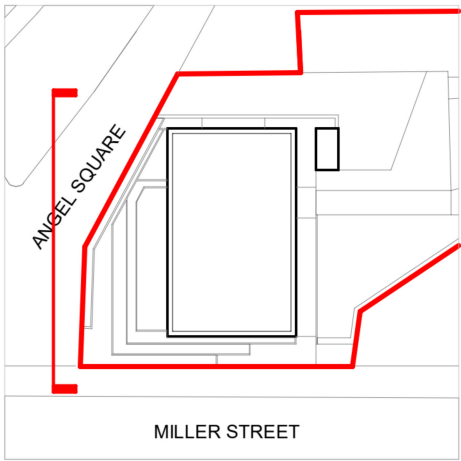

Key Plan
1 : 750



West Elevation
1 : 100

This drawing is copyright Do not scale off dimensions. All dimensions to be checked on site by contractor. Contractor to report any dimensional discrepancies, errors or omissions prior to commencing on site.	Key 01. Black Charred Timber Cladding 02. Dark Grey / Black Metal Coping 03. Tiered Timber Planters - Black Charred Timber Sleepers 04. Anodised Aluminium Framed Window Unit - Bronze Finish 05. Anodised Aluminium Capped Glazed Curtain Wall Unit - Bronze Finish 06. Anodised Aluminium Profiled Solid Curtain Wall Unit - Bronze Finish 07. Indicative Signage & Zone (Final signage to be agreed under separate application for advertisement consent)	08. Black Charred Timber Hit & Miss Cladding 09. Anodised Aluminium Framed Glazed Sliding Door Unit - Bronze Finish 10. Black Charred Timber Sleepers Plinth Cladding 11. Access Path 12. Timber Retaining Structure	<table><tr><th>Rev</th><th>Date</th><th>Description</th></tr><tr><td>P01</td><td>2021-02-03</td><td>Planning Application Issue</td></tr><tr><td>P02</td><td>2021-02-17</td><td>Red Line Boundary Update</td></tr><tr><td>P03</td><td>11-11-2021</td><td>NMA Drawing Issue</td></tr><tr><td> </td><td> </td><td> </td></tr><tr><td> </td><td> </td><td> </td></tr><tr><td> </td><td> </td><td> </td></tr><tr><td> </td><td> </td><td> </td></tr><tr><td> </td><td> </td><td> </td></tr><tr><td> </td><td> </td><td> </td></tr></table>	Rev	Date	Description	P01	2021-02-03	Planning Application Issue	P02	2021-02-17	Red Line Boundary Update	P03	11-11-2021	NMA Drawing Issue																			Project Title NOMA Marketing Suite Manchester	Drawing Title Planning Application - West Elevation	simpsonhaugh Manchester +44 (0)161 835 2345 London +44 (0)20 7549 4000
			Rev	Date	Description																															
			P01	2021-02-03	Planning Application Issue																															
			P02	2021-02-17	Red Line Boundary Update																															
			P03	11-11-2021	NMA Drawing Issue																															
Status PLANNING	<table><tr><td>Project No</td><td>Scale</td></tr><tr><td>10341</td><td>As indicated @ A3</td></tr></table>	Project No	Scale	10341	As indicated @ A3	<table><tr><td>SHP Drawing Code</td><td>Revision</td></tr><tr><td>10341-Z1-A-B5D8-G200-EL-EW-001</td><td>P03</td></tr></table>	SHP Drawing Code	Revision	10341-Z1-A-B5D8-G200-EL-EW-001	P03																										
Project No	Scale																																			
10341	As indicated @ A3																																			
SHP Drawing Code	Revision																																			
10341-Z1-A-B5D8-G200-EL-EW-001	P03																																			