


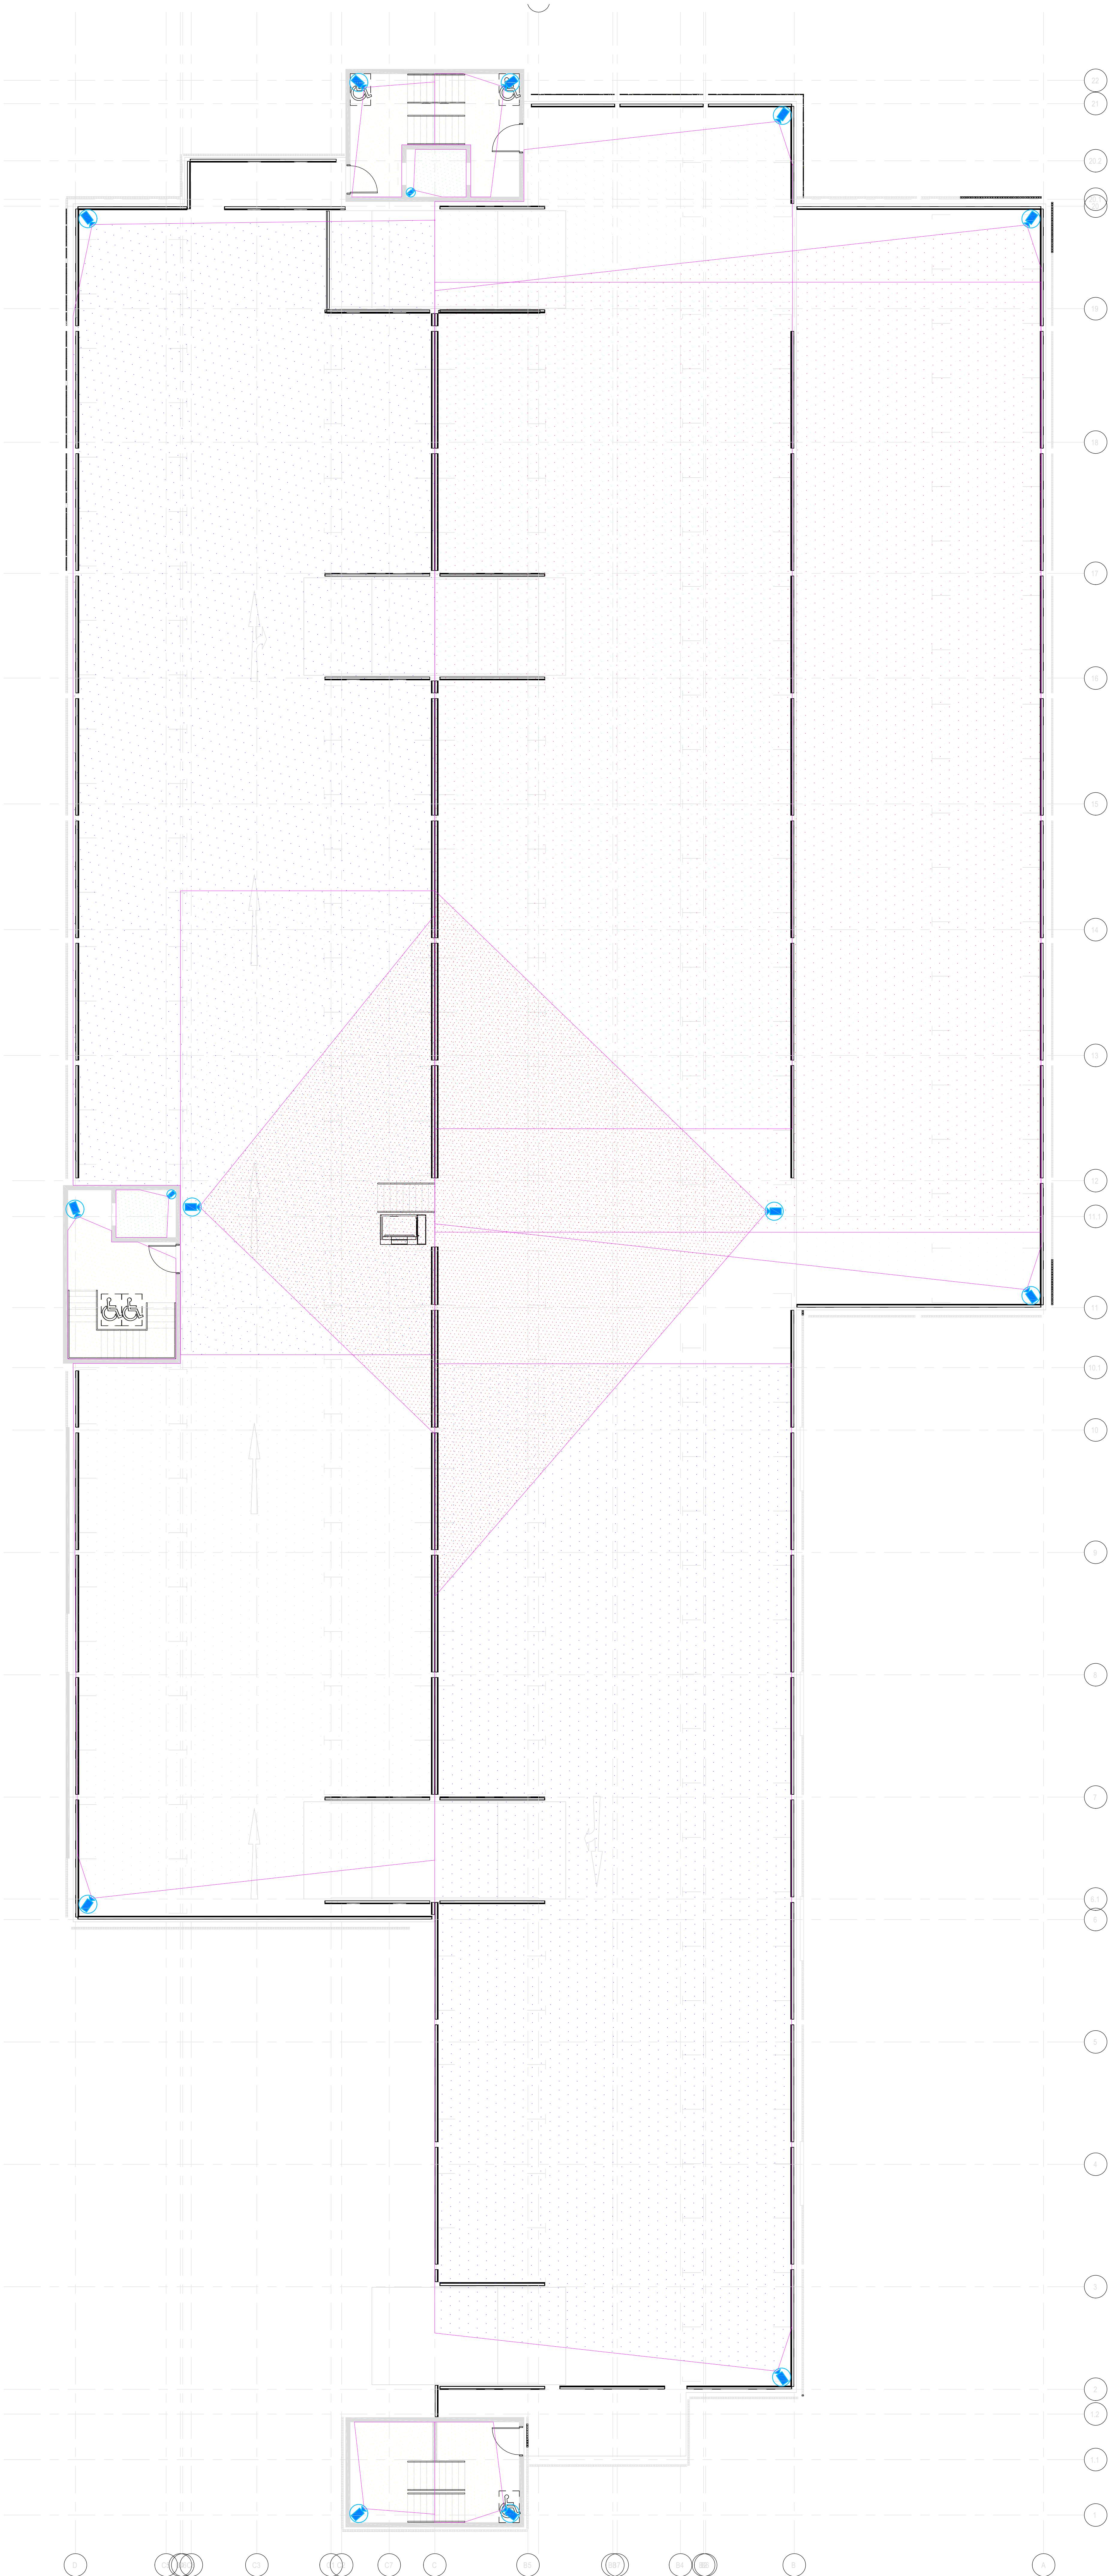

C01	CONSTRUCTION ISSUE	AC	RB
		18/01/21	18/01/21
P04	STAGE 4 - FOR STAKEHOLDER PRESENTATION	RB	RB
		17/02/21	17/02/21
P03	REVISED PLINE WITH COMMENTS	RB	RB
		16/02/21	16/02/21
P02	REVISED PLINE WITH COMMENTS	RB	RB
		27/04/21	27/04/21
P01	PRELIMINARY ISSUE	RB	RB
		23/04/21	23/04/21
Rev	Issued/Rev	23/04/21	23/04/21
		1.000	1.000

HE Simm

ENGINEERING EXCELLENCE

HEAD OFFICE
Sutton 5 & 6, Springfield House
141 Sefton Street
Liverpool L8 5NN

Tel: 0151 707 3222
Email: info@hesimm.co.uk
hesimm.co.uk

Project Name:
THE CHRISTIE TIERED CAR PARK

Sheet Title:
LEVEL 06 & 05
CCTV - FIELD OF VIEW LAYOUT

Scale (@ A0):
1:50

Drawn:
RB

RIBA Stage:
5

Status:
A5

Revision:
C01

BS1192 Document Number:
TCP-HES-XX-ZZ-DR-E-670008

[Suitability Description Only]

Viewpoint Status: S6