


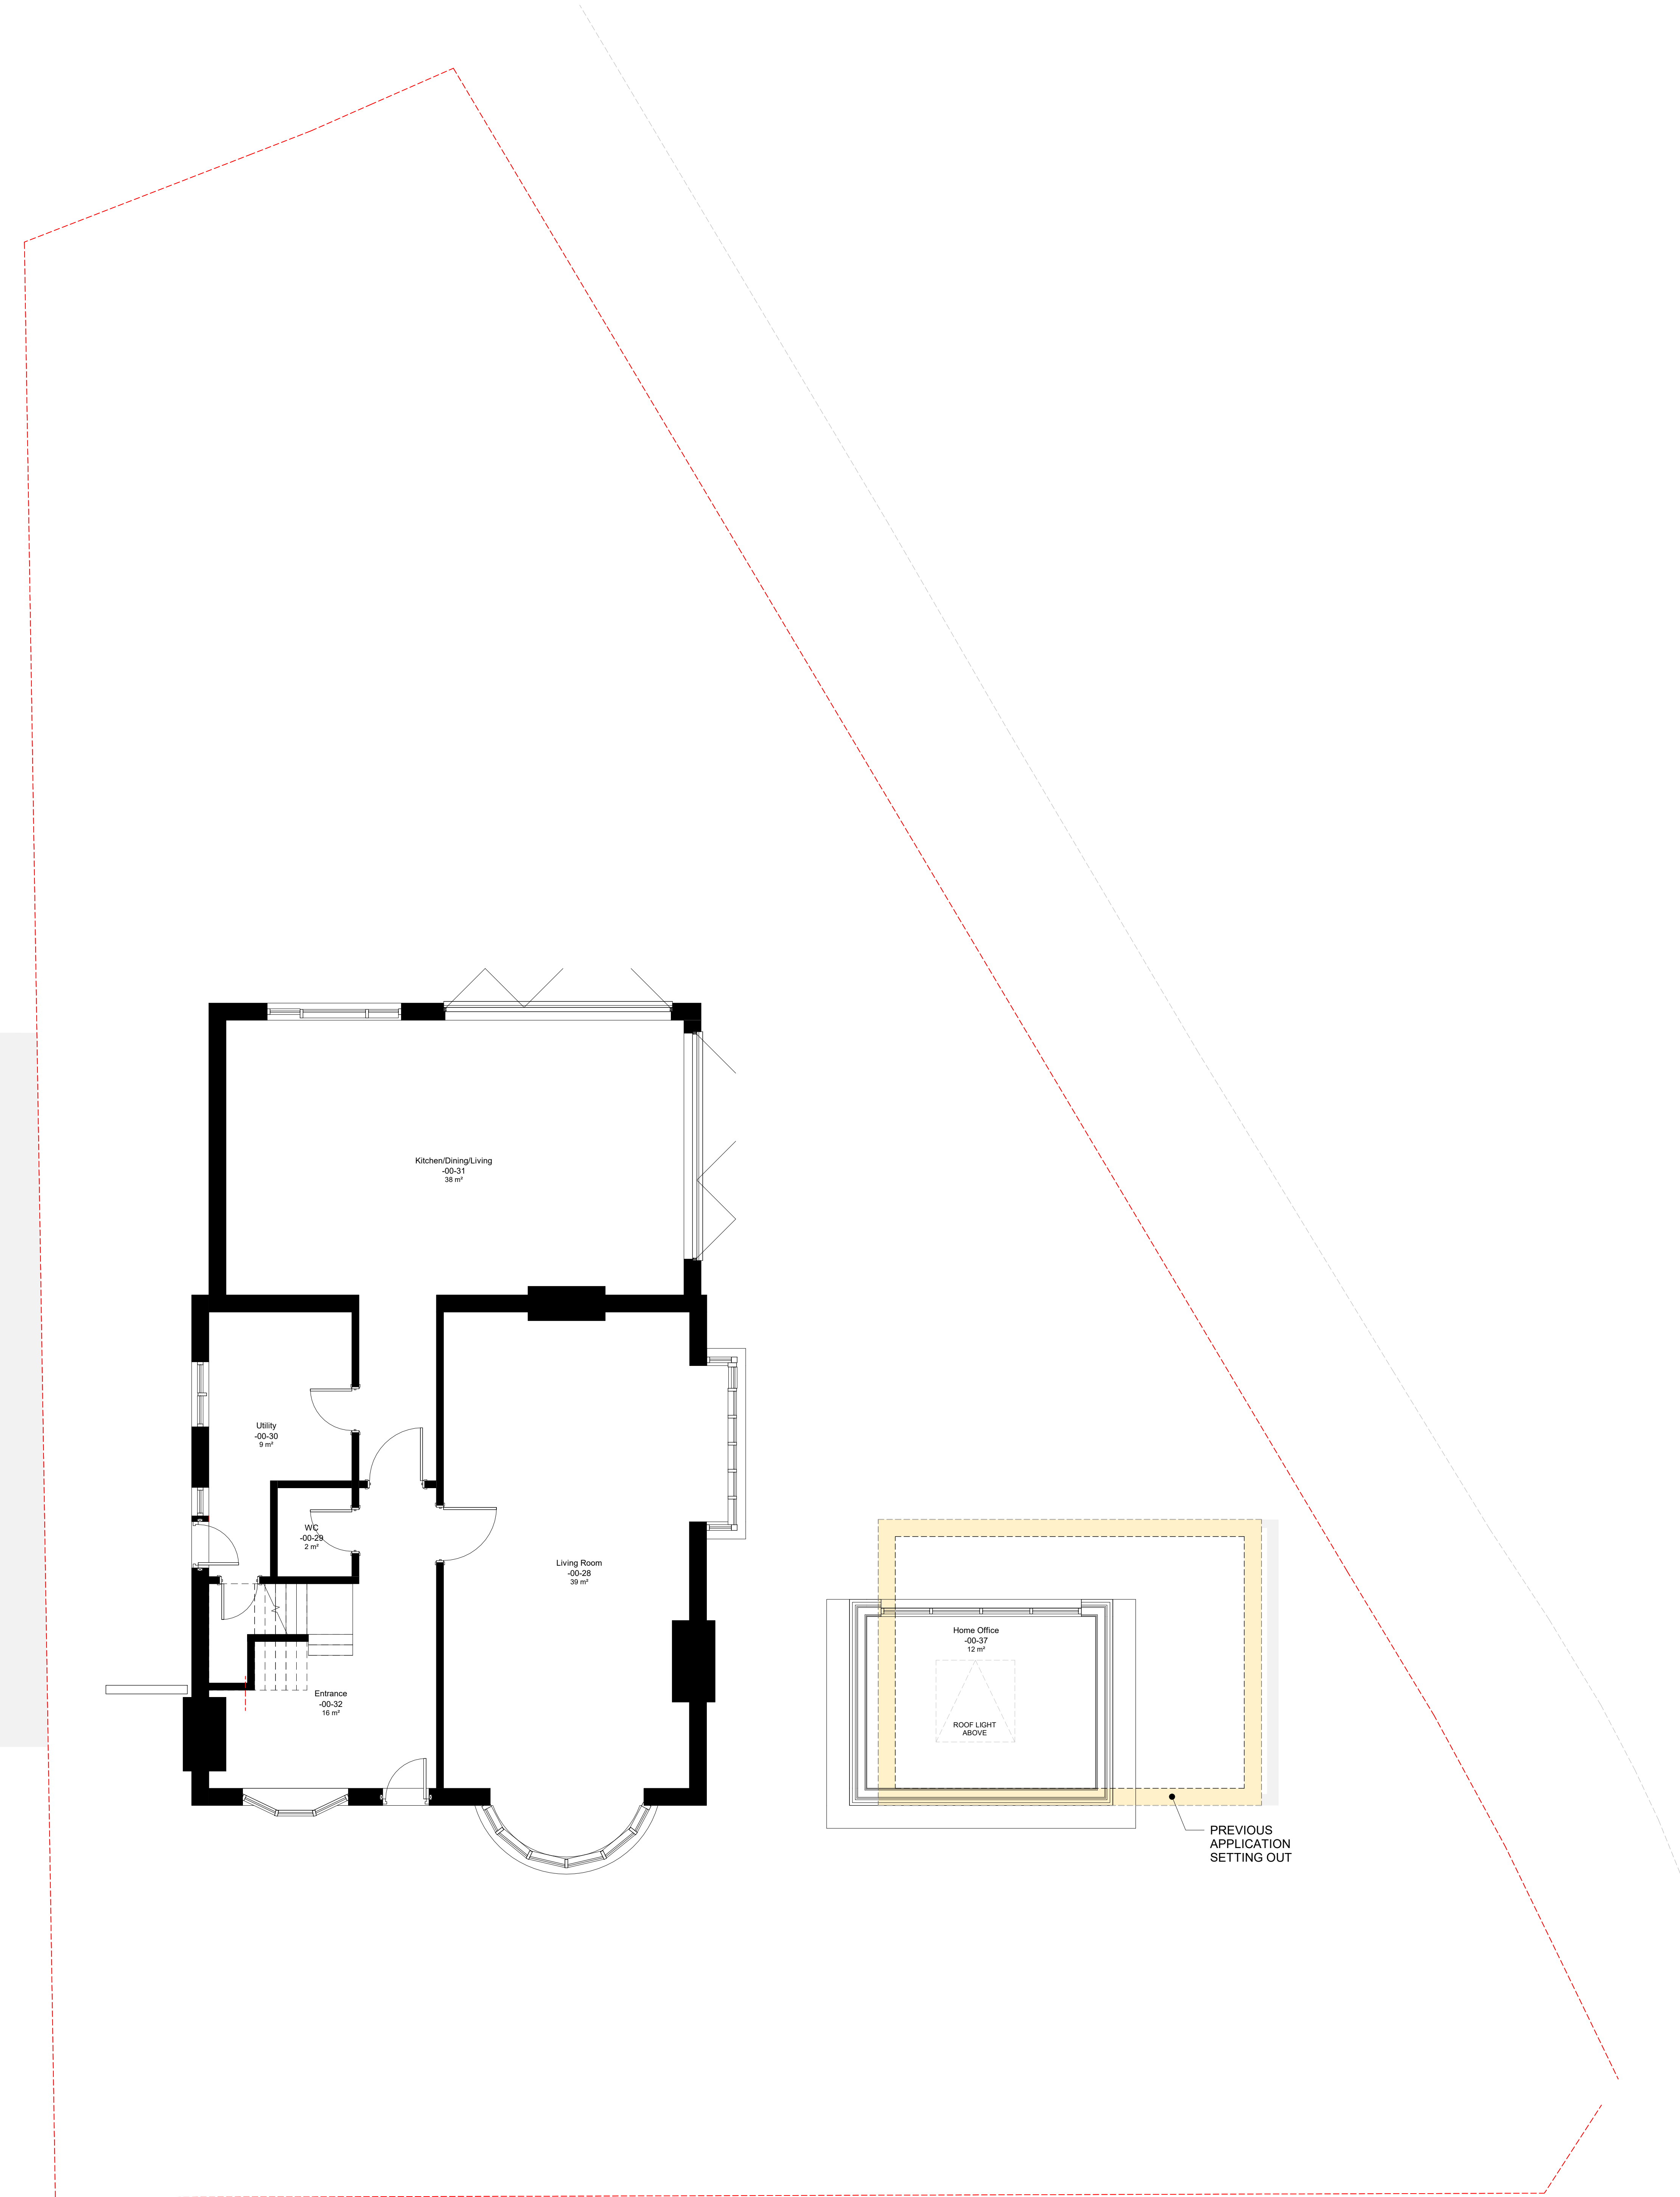

Copyright of this drawing is vested in the Architect and it must not be copied or reproduced without consent. Only figured dimensions are to be taken from this drawing. All contractors must read the site and be responsible for taking and checking all dimensions relative to their work.

Notify the Architect immediately of any variation between drawings and site conditions.

DO NOT SCALE OFF THIS DRAWING - IF IN DOUBT ASK.

Where drawings are based on survey information received, surveys are available on request.

All drawings to be read in conjunction with all relevant Structural and M&E Engineers drawings and specifications.

H&S HAZARDS:

Significant hazards relative to the architectural design shown on this drawing have been assessed and highlighted with reasonable skill and care using a warning triangle system.

This drawing is to be read in conjunction with all other hazards/risks which have been identified and recorded within the construction phase H&S plan.

It is assumed that all works on this drawing will be carried out by a competent contractor working, where appropriate, to an approved method statement.

Significant hazards are defined as:-

- Those not likely to be effective to a competent contractor or other designers.
- Those of an unusual nature.
- Those likely to be difficult to manage effectively.

General Notes:

Rev.	Details	By/Chk	Date

template
architects

www.templatearchitects.com Tel: 01603 621213 Email: info@templatearchitects.com			
Client: Mr & Mrs. J Teeling			
Project: 2 Oakfield Road			
Drawing Title: Proposed Information Sheet 01			
Stage: Planning	Discipline: Planning	Scale: 1 : 50	Sheet Size: A0
Drawn By: TA	Date: April 2021	Project Number: X	
TA-P1-XX-GA-A-0001			Revision: