
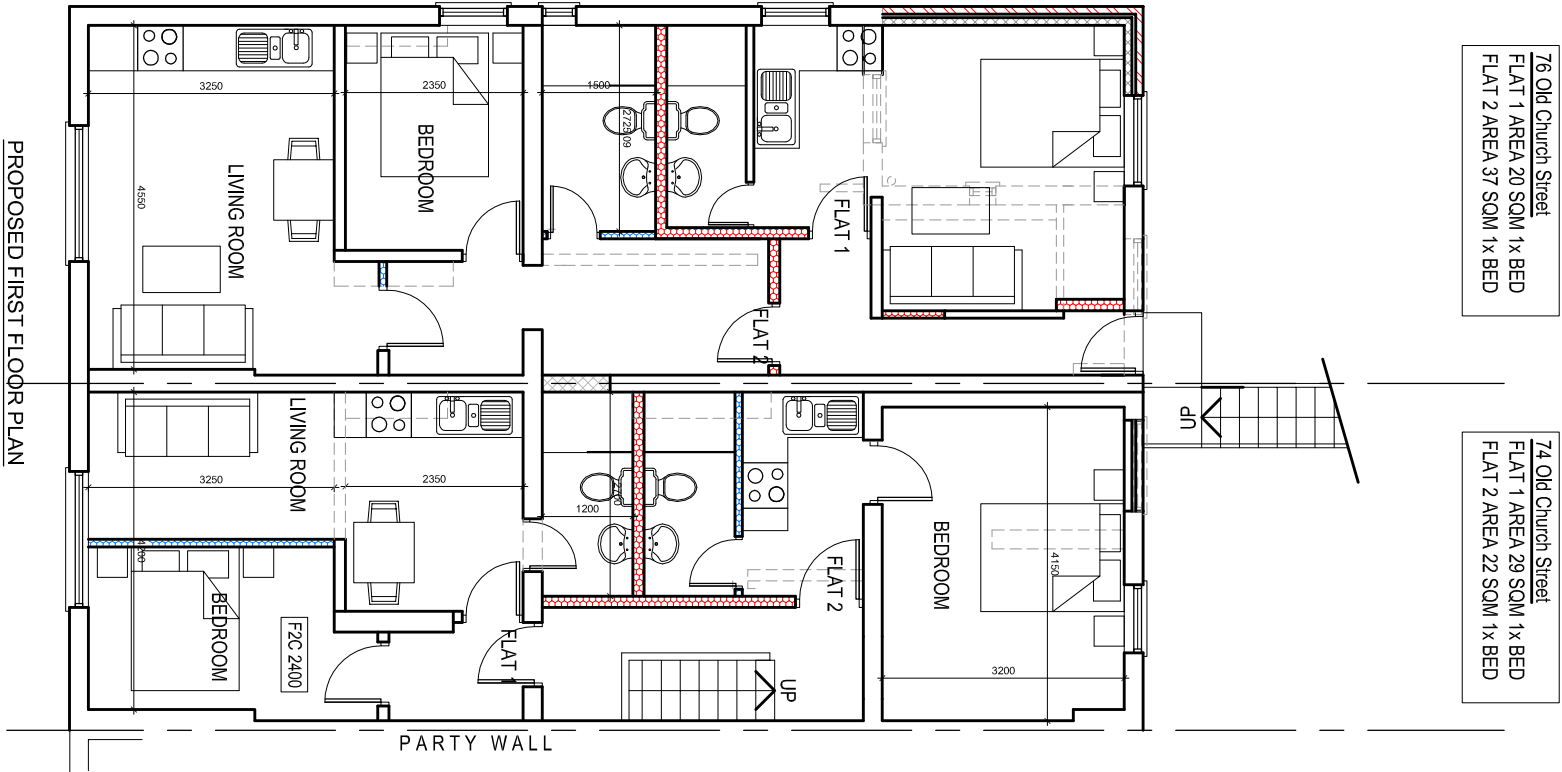


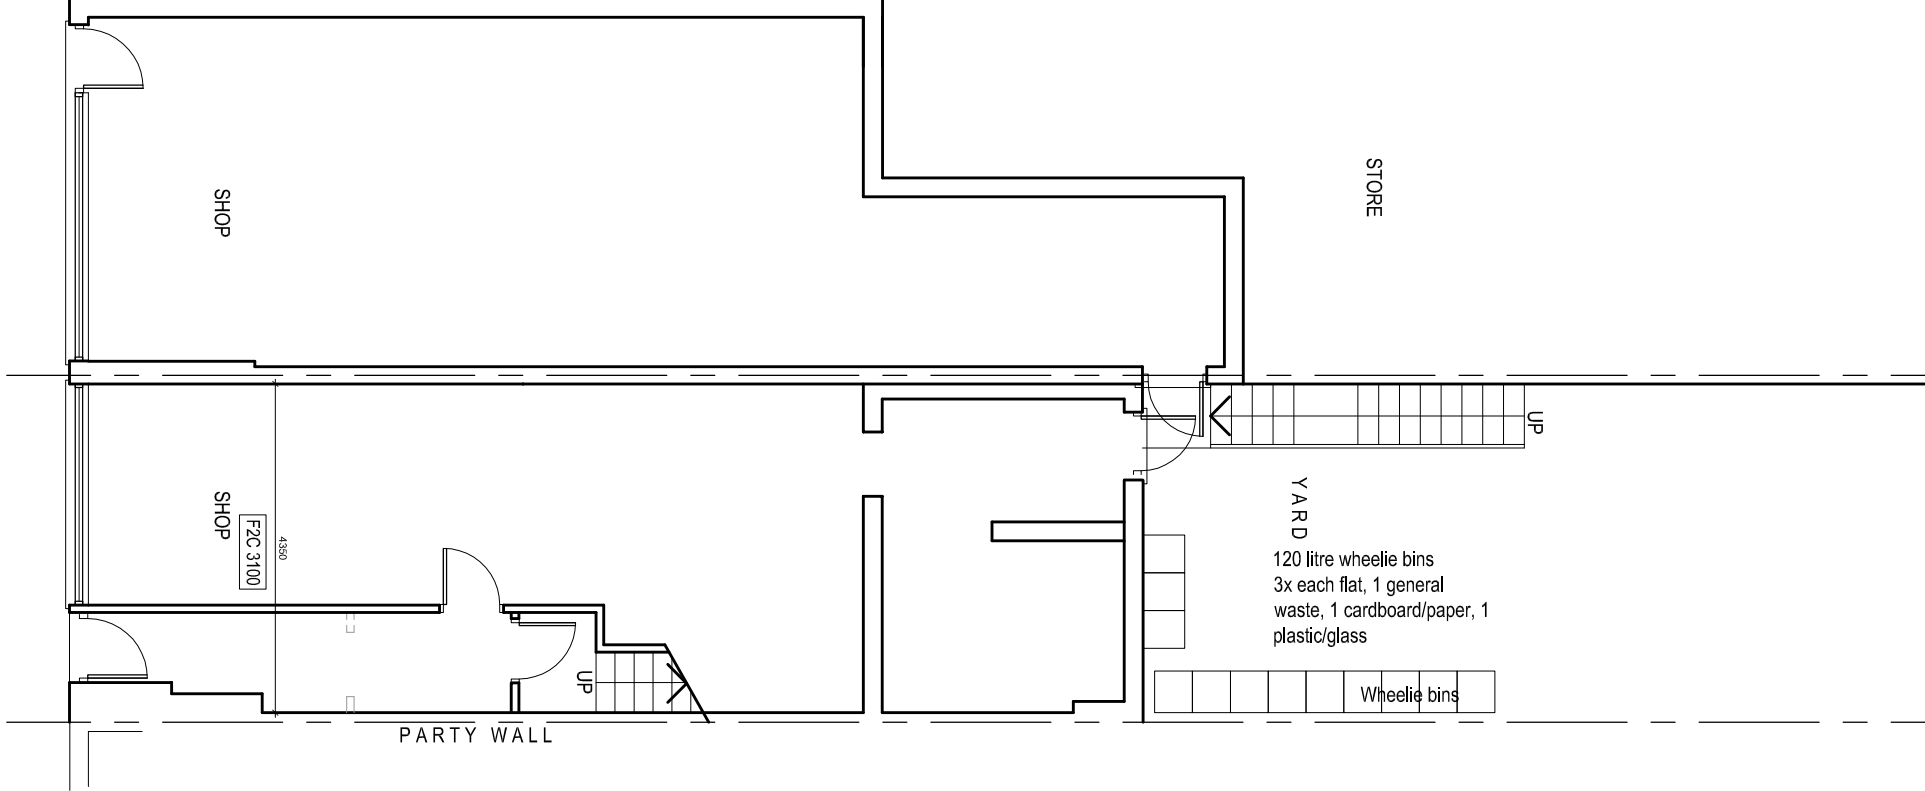

76 Old Church Street
FLAT 1 AREA 20 SQM 1x BED
FLAT 2 AREA 37 SQM 1x BED

74 Old Church Street
FLAT 1 AREA 29 SQM 1x BED
FLAT 2 AREA 22 SQM 1x BED