
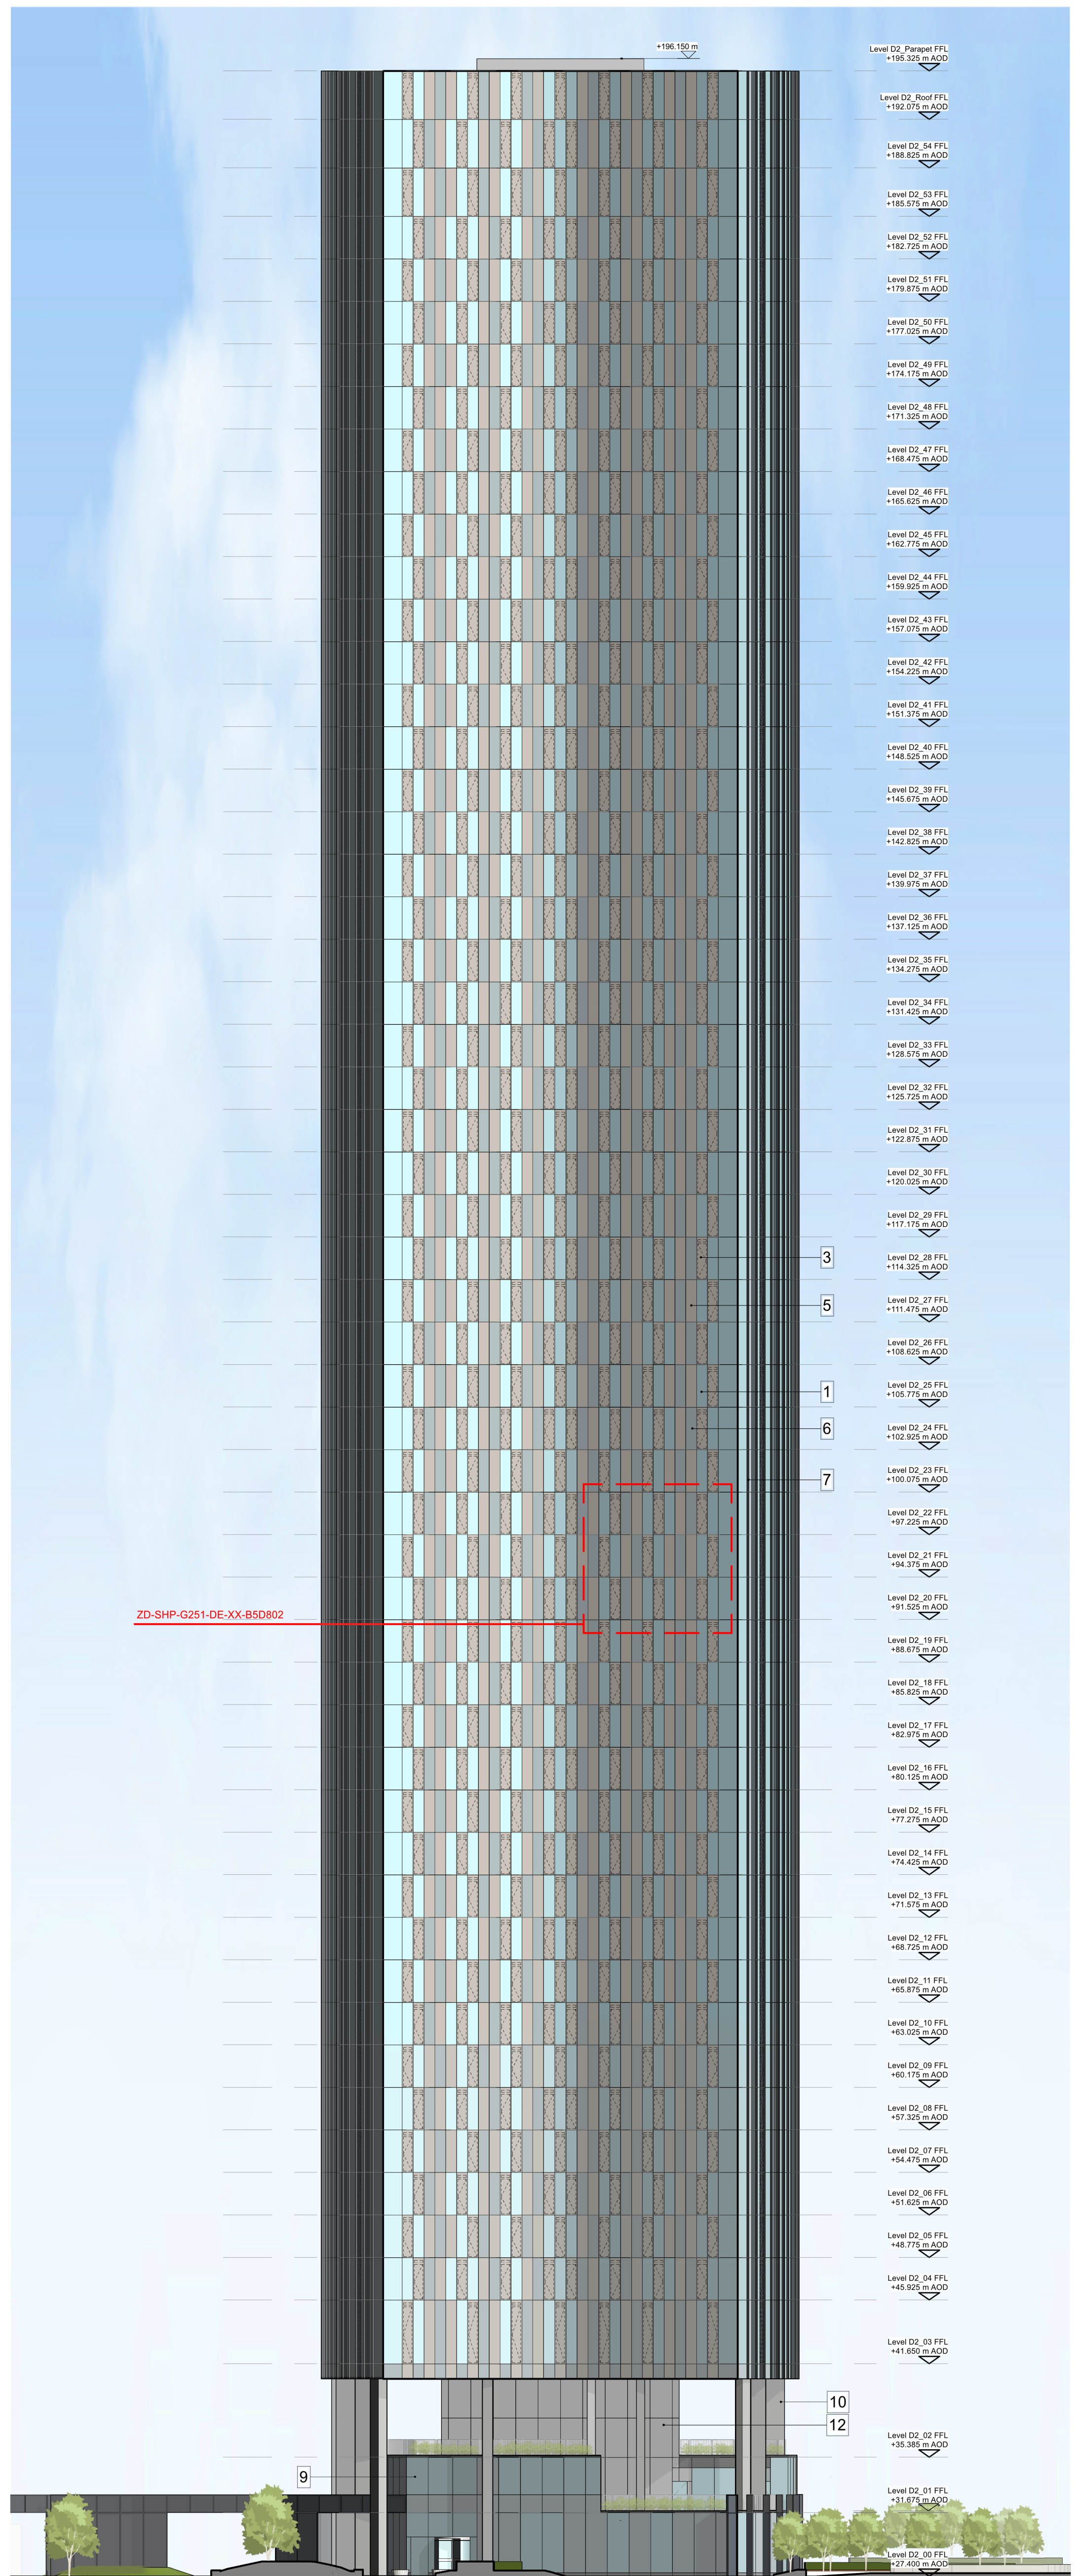


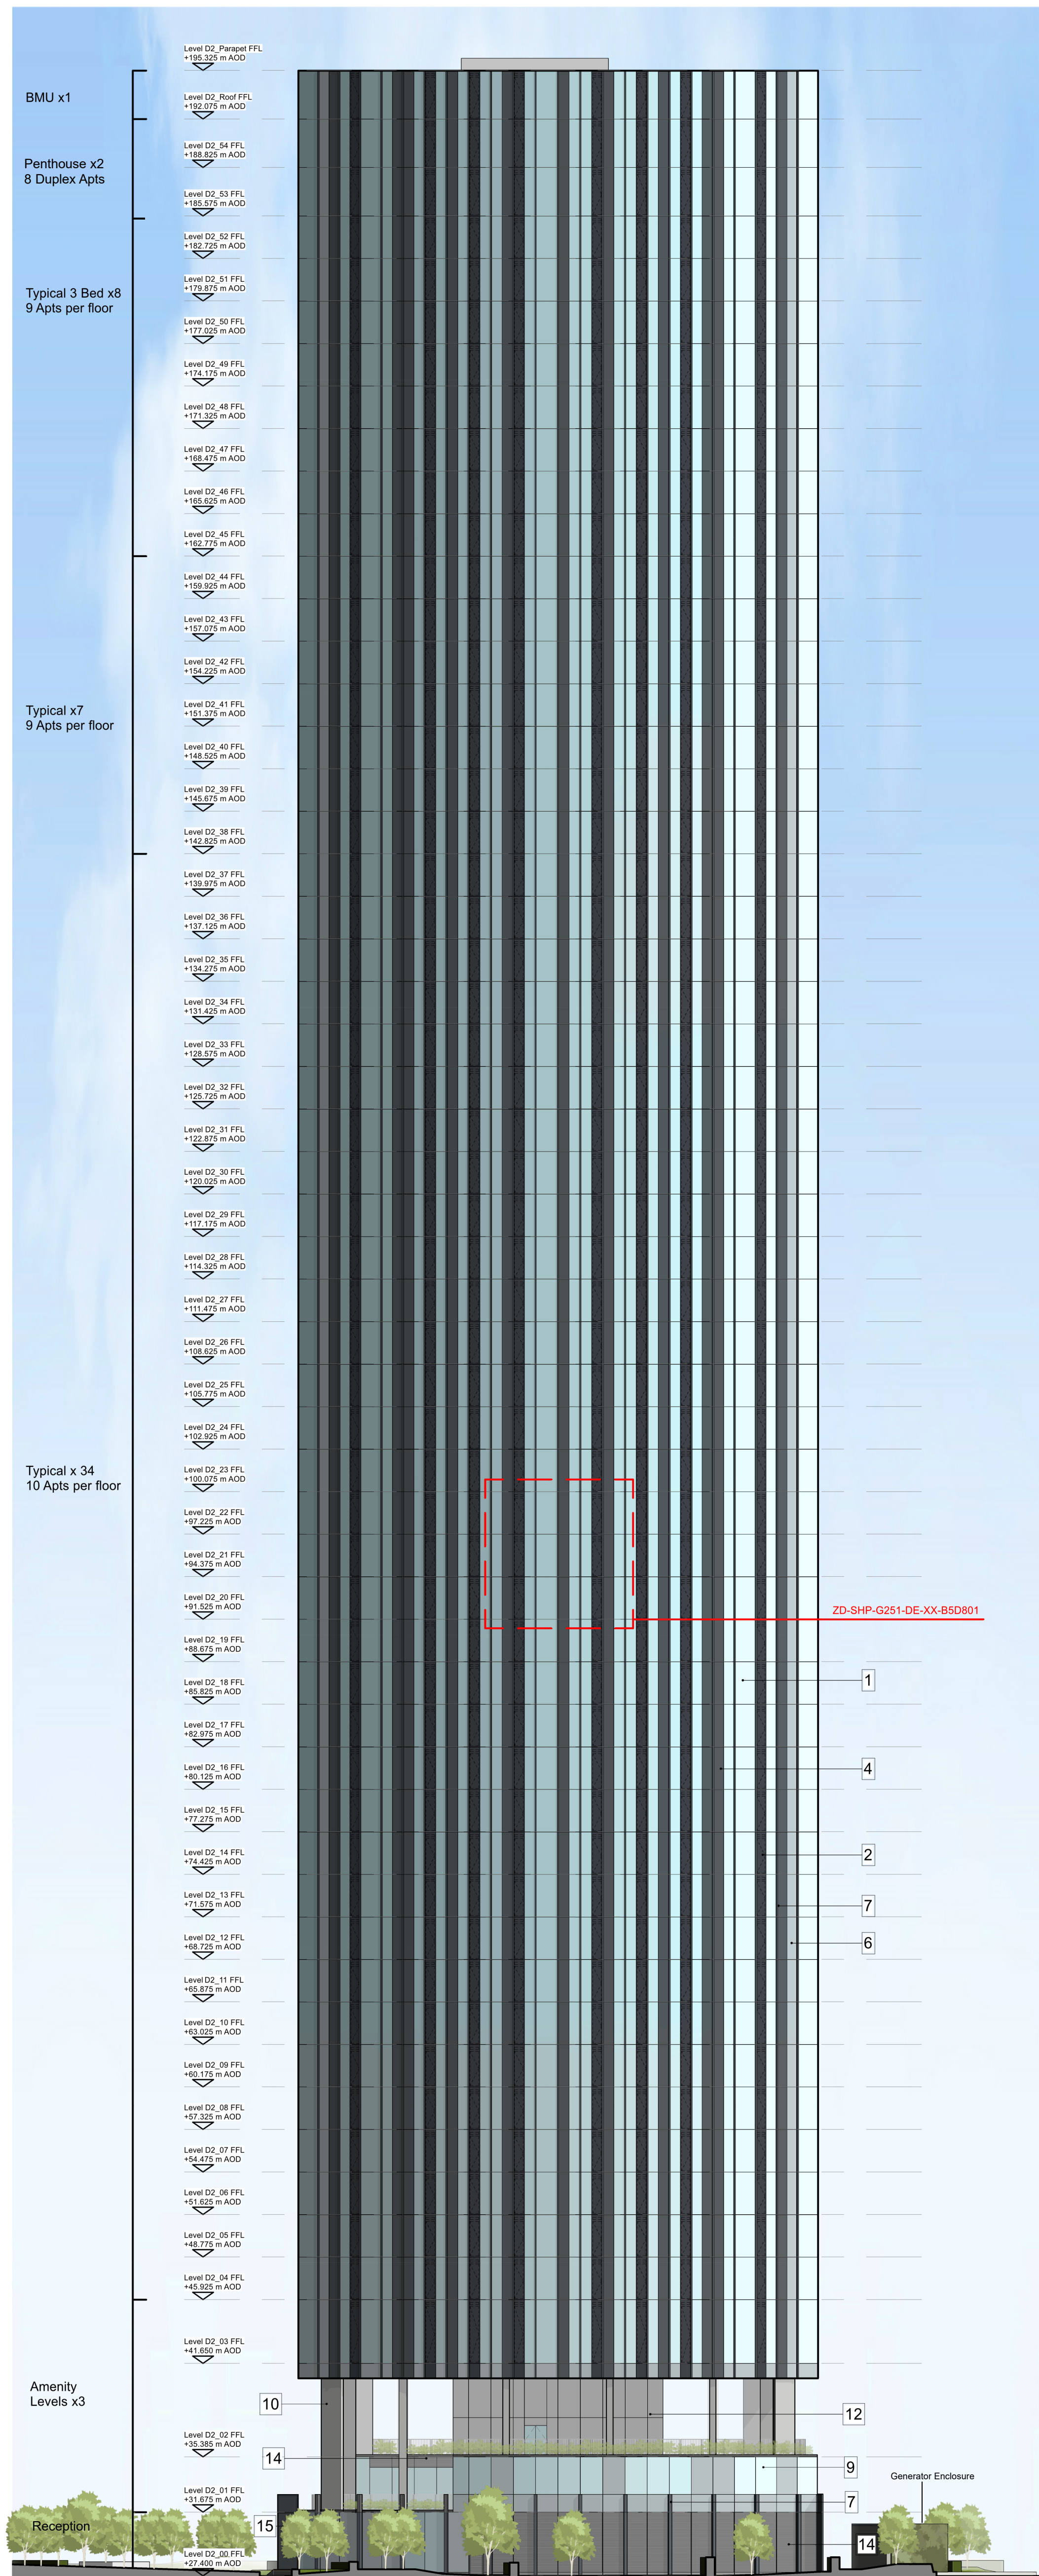

This drawing is copyright Do not scale off dimensions.	Rev	Date	Description
	P01	2021-10-20	Planning Issue
All dimensions to be checked on site by contractor.			
Contractor to report any dimensional discrepancies, errors or omissions prior to commencing on site.			