


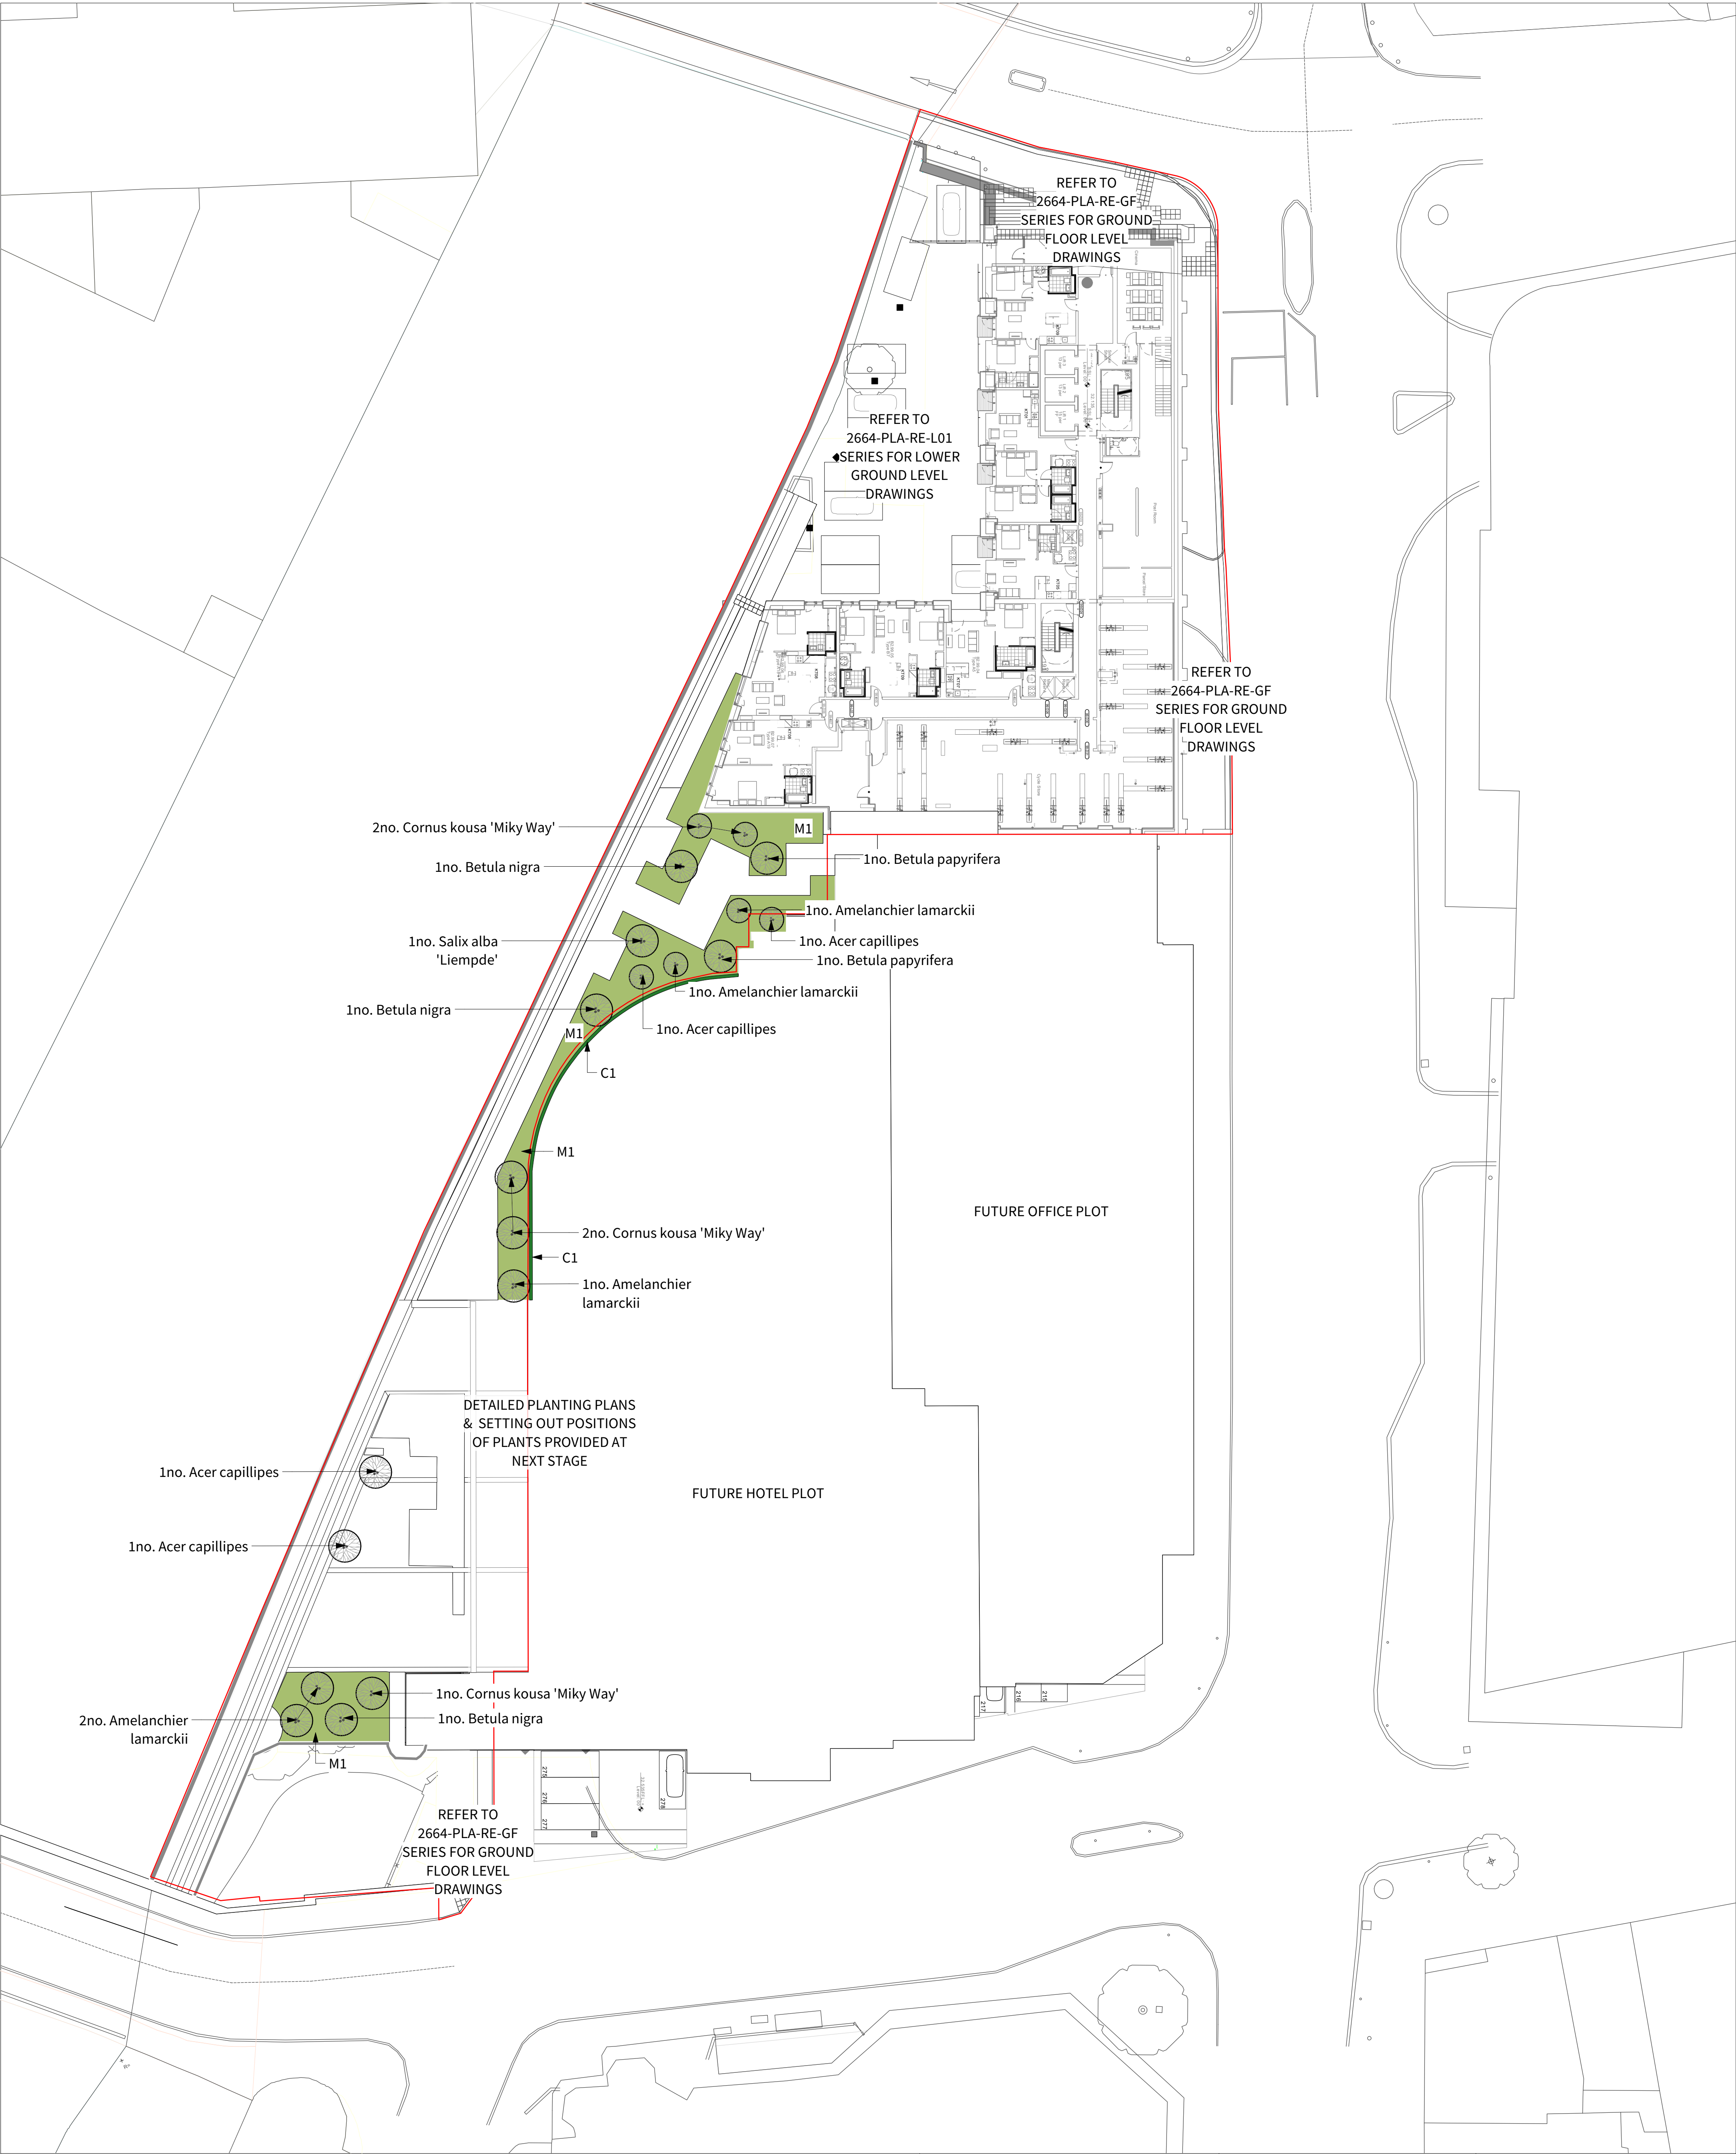

- KEY**
- Large Specimen Tree**
Semi mature specimen trees with clear stems
 - Small Specimen Tree**
Semi mature clear stem & multi-stem specimen trees
 - M1 - Amenity Planting**
Herbaceous perennial & structural evergreen planting
 - C1 - Climber Planting**

S4-P04	22-10-21	Planning Issue	SR	FF
S2-P03	24-08-21	Issued for Planning	VE	FF
S2-P02	28-07-21	Stage 3 Update, Updated retaining wall layout to coordinate with BG&E	BM	FF
S2-P01	23-07-21	Stage 3 Issue	SR	FF
Revision	Date	Description	Drawn	Apprvd.

Client	Property Alliance Group & Starwood Capital Group		
Project	Renaissance Site Manchester		
Drg Title	Softworks Plan Riverside Terrace Level		
Created on	21/05/21	Created by	SR
		Approved by	FF
Scale	1:250	Size	A1
Workstage	Stage 3		
Drg No.	2664-PLA-RE-L02-DR-L-2001	Suitability	S4
		Revision	P04

Planit I.E. Limited
E: info@plant-ie.com W: plant-ie.com
MANCHESTER
2 Back Grafton St., Altrincham, WA14 1DY
T: 0161 928 9281
LONDON
Unit 6 Waterside, 44-48 Wharf Road, London, N1 7UX
T: 0207 253 5678
LIVERPOOL
Tempest 5.3, 12 Tithebarn Street, Liverpool, L2 2DT
T: 0151 363 1230

THIS DRAWING IS COPYRIGHT PROTECTED AND MAY NOT BE REPRODUCED IN WHOLE OR PART WITHOUT WRITTEN AUTHORITY FROM THE OWNER.

NOTES:

1. Do not scale from this drawing.
2. Always work to noted dimensions.
3. All dimensions are in millimetres unless otherwise stated.
4. All setting out, levels and dimensions to be agreed on site.
5. The dimensions of all materials must be checked on site before being laid out.
6. This drawing must be read with the relevant specification clauses and detail drawings.
7. Order of construction and setting out to be agreed on site.