
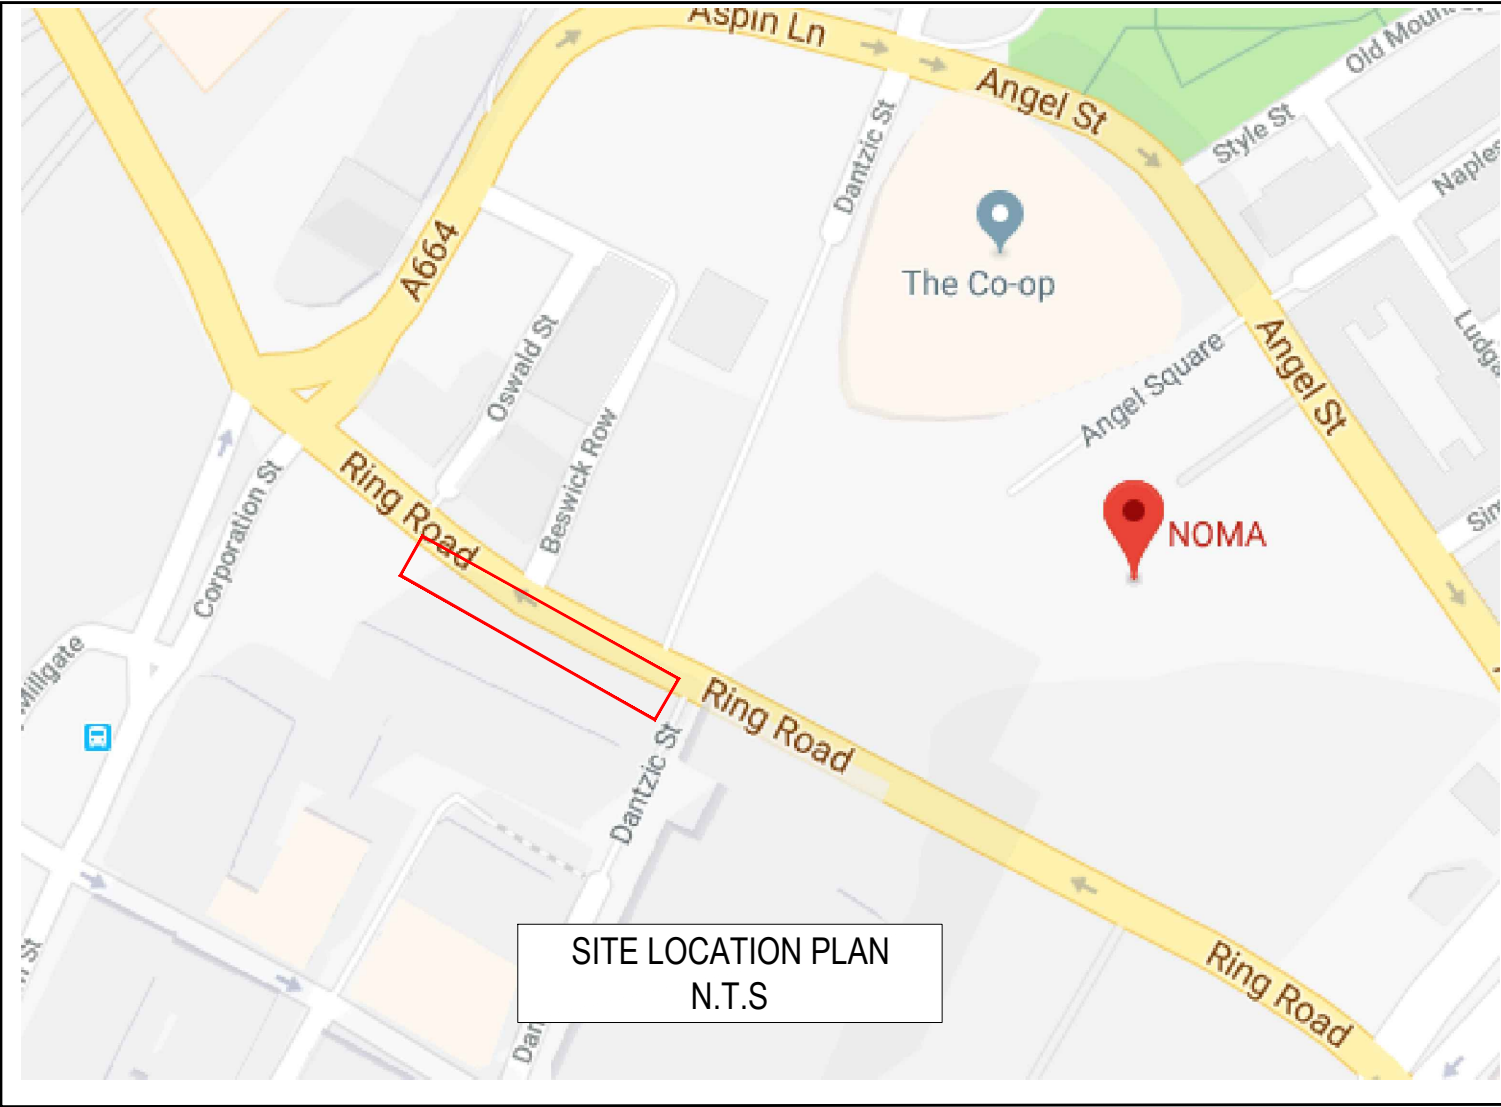


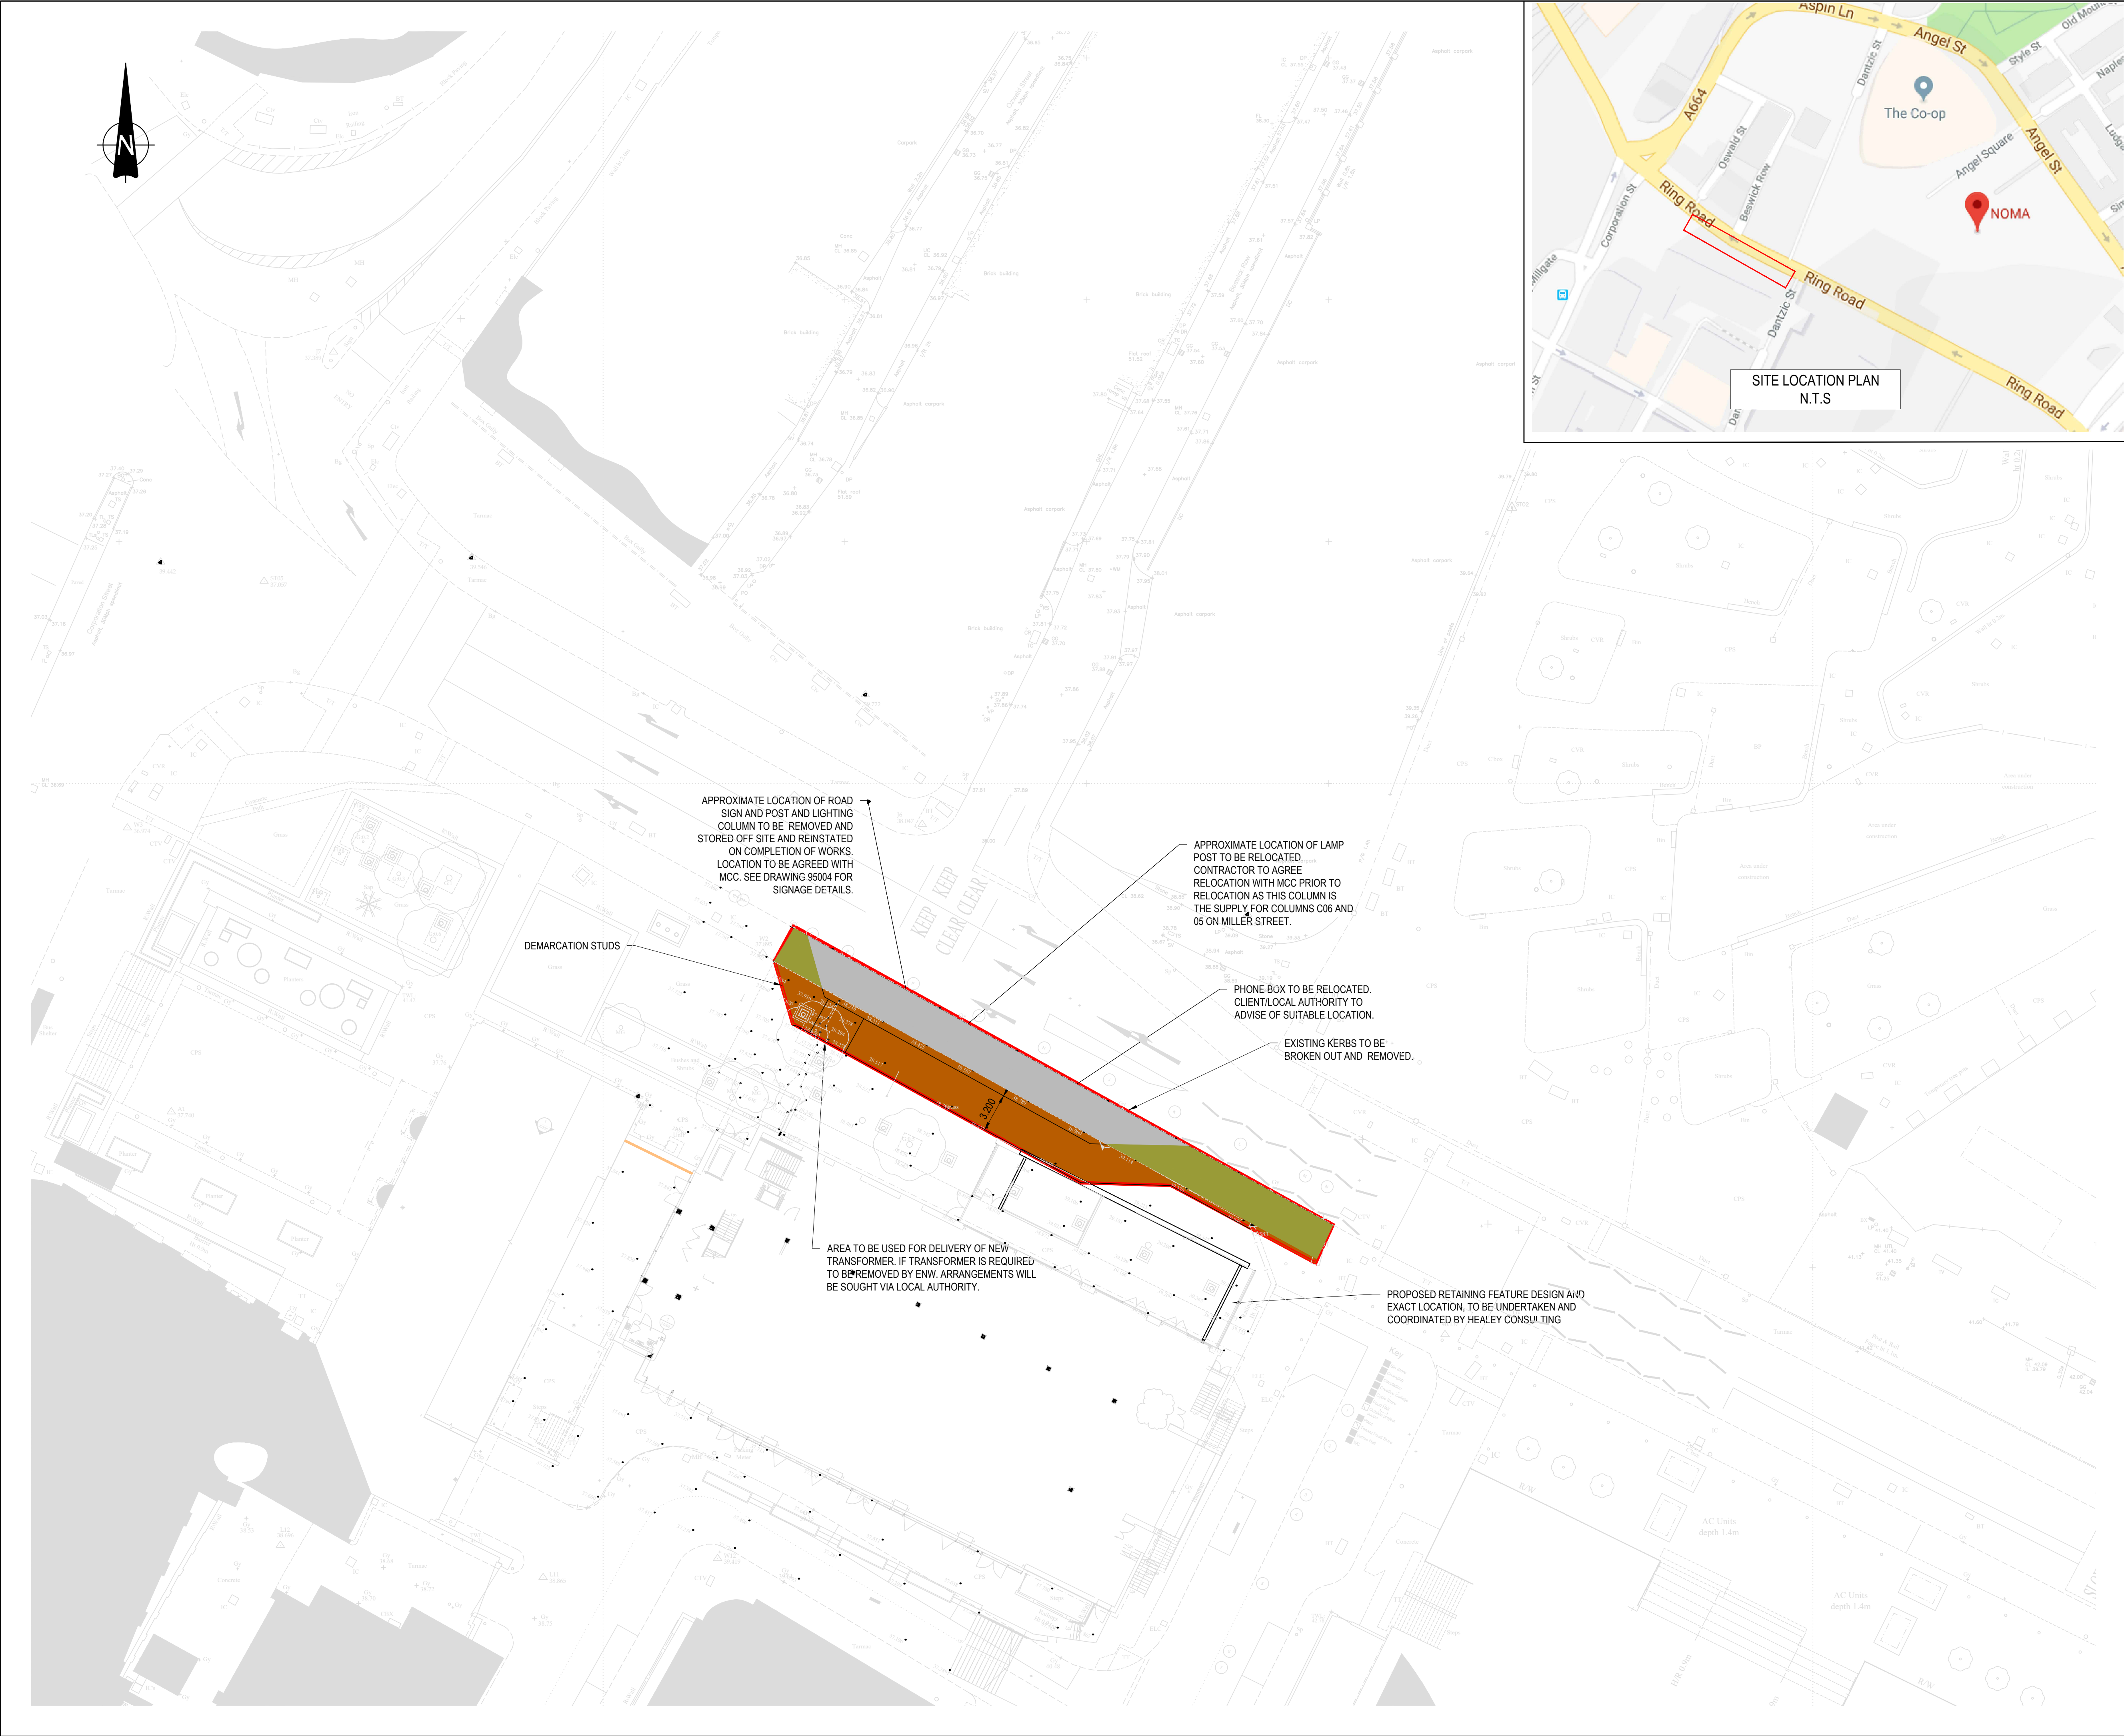

GENERAL NOTES:

1. THIS DRAWING IS TO BE READ IN CONJUNCTION WITH ALL RELEVANT ARCHITECTS AND ENGINEERS DRAWINGS AND SPECIFICATIONS.
2. DO NOT SCALE THIS DRAWING. ANY AMBIGUITIES, OMISSIONS AND ERRORS ON DRAWINGS SHALL BE BROUGHT TO THE ENGINEERS ATTENTION IMMEDIATELY. ALL DIMENSIONS MUST BE CHECKED / VERIFIED ON SITE.
3. ALL DIMENSIONS ARE IN MILLIMETRES UNLESS NOTED OTHERWISE.
4. FOR GENERAL NOTES REFER TO DRAWING.
5. HIGHWAY LAYOUT SHOWN IS SUBJECT TO S278/38 AGREEMENT WITH THE LOCAL AUTHORITY.
6. STREET LIGHTING DESIGN TO BE CARRIED OUT BY OTHERS.
7. ON-SITE LAYOUT TO BE CONFIRMED BY THE ARCHITECT.
8. ALL SIGNS AND ROAD MARKINGS ARE TO BE INSTALLED TO THE TRAFFIC SIGNS REGULATIONS AND GENERAL DIRECTIONS 2016.

KEY

- S278 HIGHWAY BOUNDARY
- PROPOSED CARRIAGEWAY
- PROPOSED FOOTPATH
- LAND PROPOSED TO BE DEDICATED TO LOCAL AUTHORITY.

|      |                               |          |     |       |
|------|-------------------------------|----------|-----|-------|
| C02  | LAYOUT UPDATE                 | 18/11/20 | PG  | RB    |
| C01  | ISSUED FOR CONSTRUCTION (A)   | 12/09/19 | MF  | RB    |
| P02  | ISSUED FOR CO-ORDINATION (S1) | 22/03/18 | AMG | RB    |
| P01  | ISSUED FOR CO-ORDINATION (S1) | 10/01/18 | AMG | RB    |
| Rev: | Description:                  | Date:    | By: | Chkd: |



Merchant Exchange, 17-19 Whitworth Street West, Manchester, M1 5WG  
0161 235 2394  
manchester@curtins.com  
www.curtins.com

Civils & Structures • Transport Planning • Environmental • Infrastructure • Geotechnical • Conservation & Heritage • Principal Designer  
Birmingham • Bristol • Cambridge • Cardiff • Douglas • Dublin • Edinburgh • Glasgow • Kentish • Leeds • Liverpool • London • Manchester • Nottingham

Status: **ISSUED FOR CONSTRUCTION** **A**

Project: **NOMA NC HALL**

Orig Title: **SECTION 278  
GENERAL ARRANGEMENT &  
SITE CLEARANCE**

|                                   |             |           |              |             |
|-----------------------------------|-------------|-----------|--------------|-------------|
| Size:                             | Date:       | Drawn By: | Designed By: | Checked By: |
| A1                                | 10.01.18    | AMG       | AMG          | RB          |
| Scale: 1:250                      |             |           |              |             |
| Project No:                       | Originator: | Volume:   | Level:       | Type:       |
| 066053 - CUR - 00 - XX - DR - C - | 95001       | - C02     |              |             |