


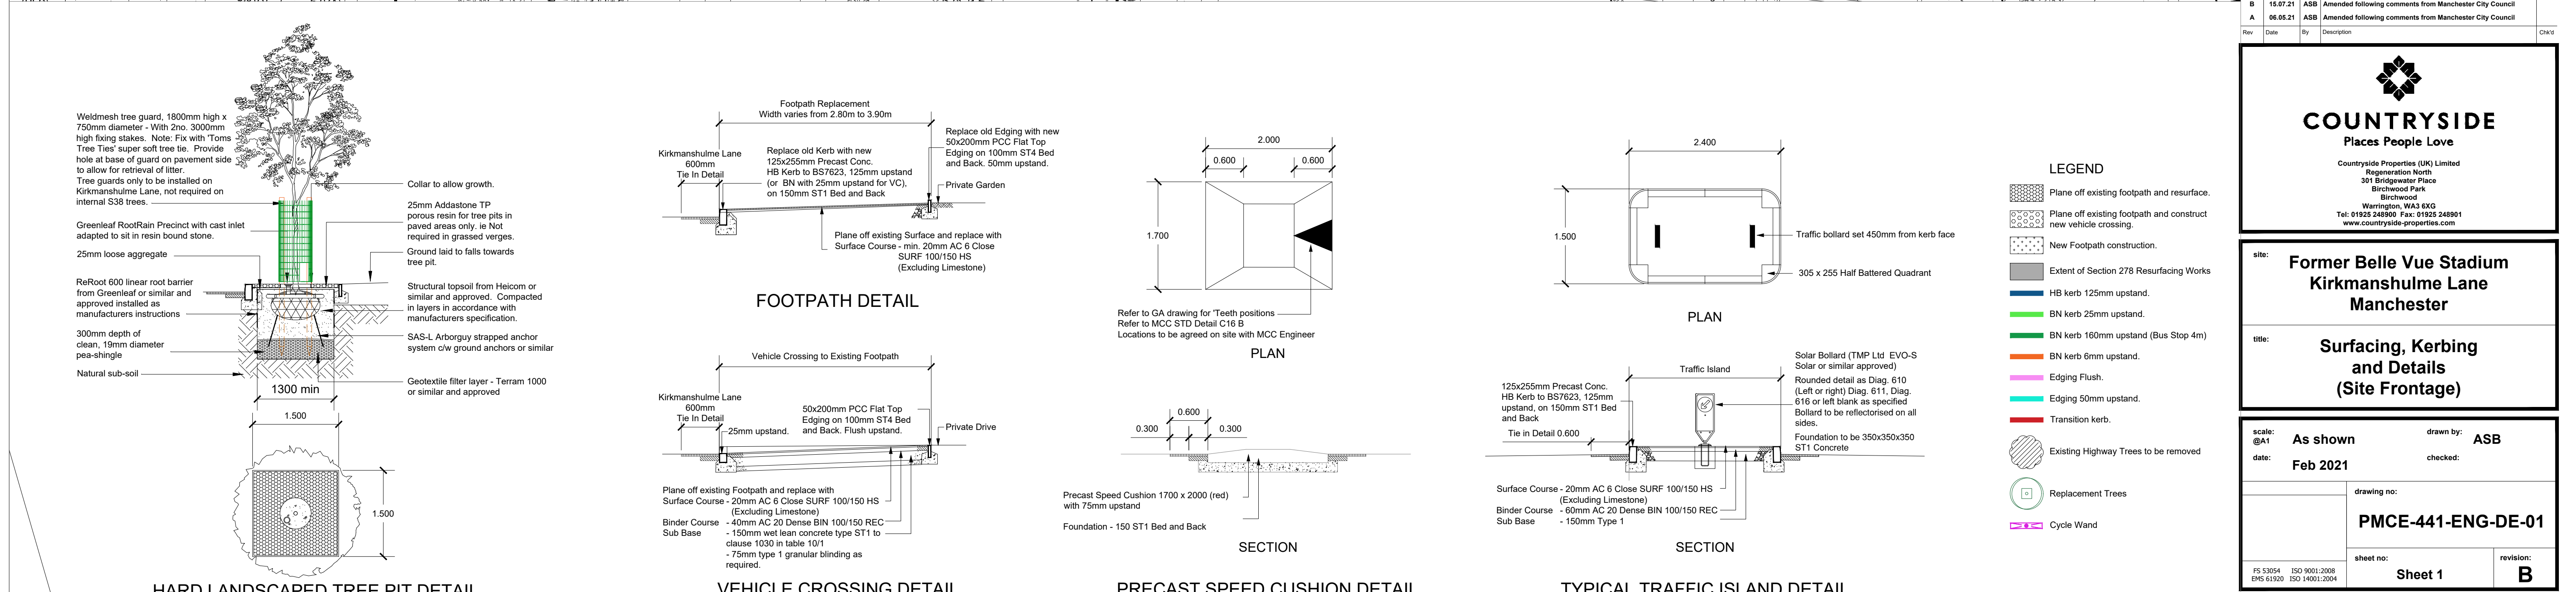

B	15.07.21	ASB	Amended following comments from Manchester City Council		
A	06.05.21	ASB	Amended following comments from Manchester City Council		
Rev	Date	By	Description		CHKD
 COUNTRYSIDE Places People Love CountrySide Properties (UK) Limited Regeneration North 301 Bridgewater Place Birchwood Park Birchwood Warrington, WA3 6XG Tel: 01925 248900 Fax: 01925 248901 www.countryside-properties.com					
site: Former Belle Vue Stadium Kirkmanshulme Lane Manchester					
title: Surfacing, Kerbing and Details (Site Frontage)					
scale: As shown drawn by: ASB					
date: Feb 2021 checked:					
		drawing no:			
		PMCE-441-ENG-DE-01			
		sheet no:		revision:	
FS 53554 ISO 9001:2008 ENS 61920 ISO 14001:2004		Sheet 1		B	