


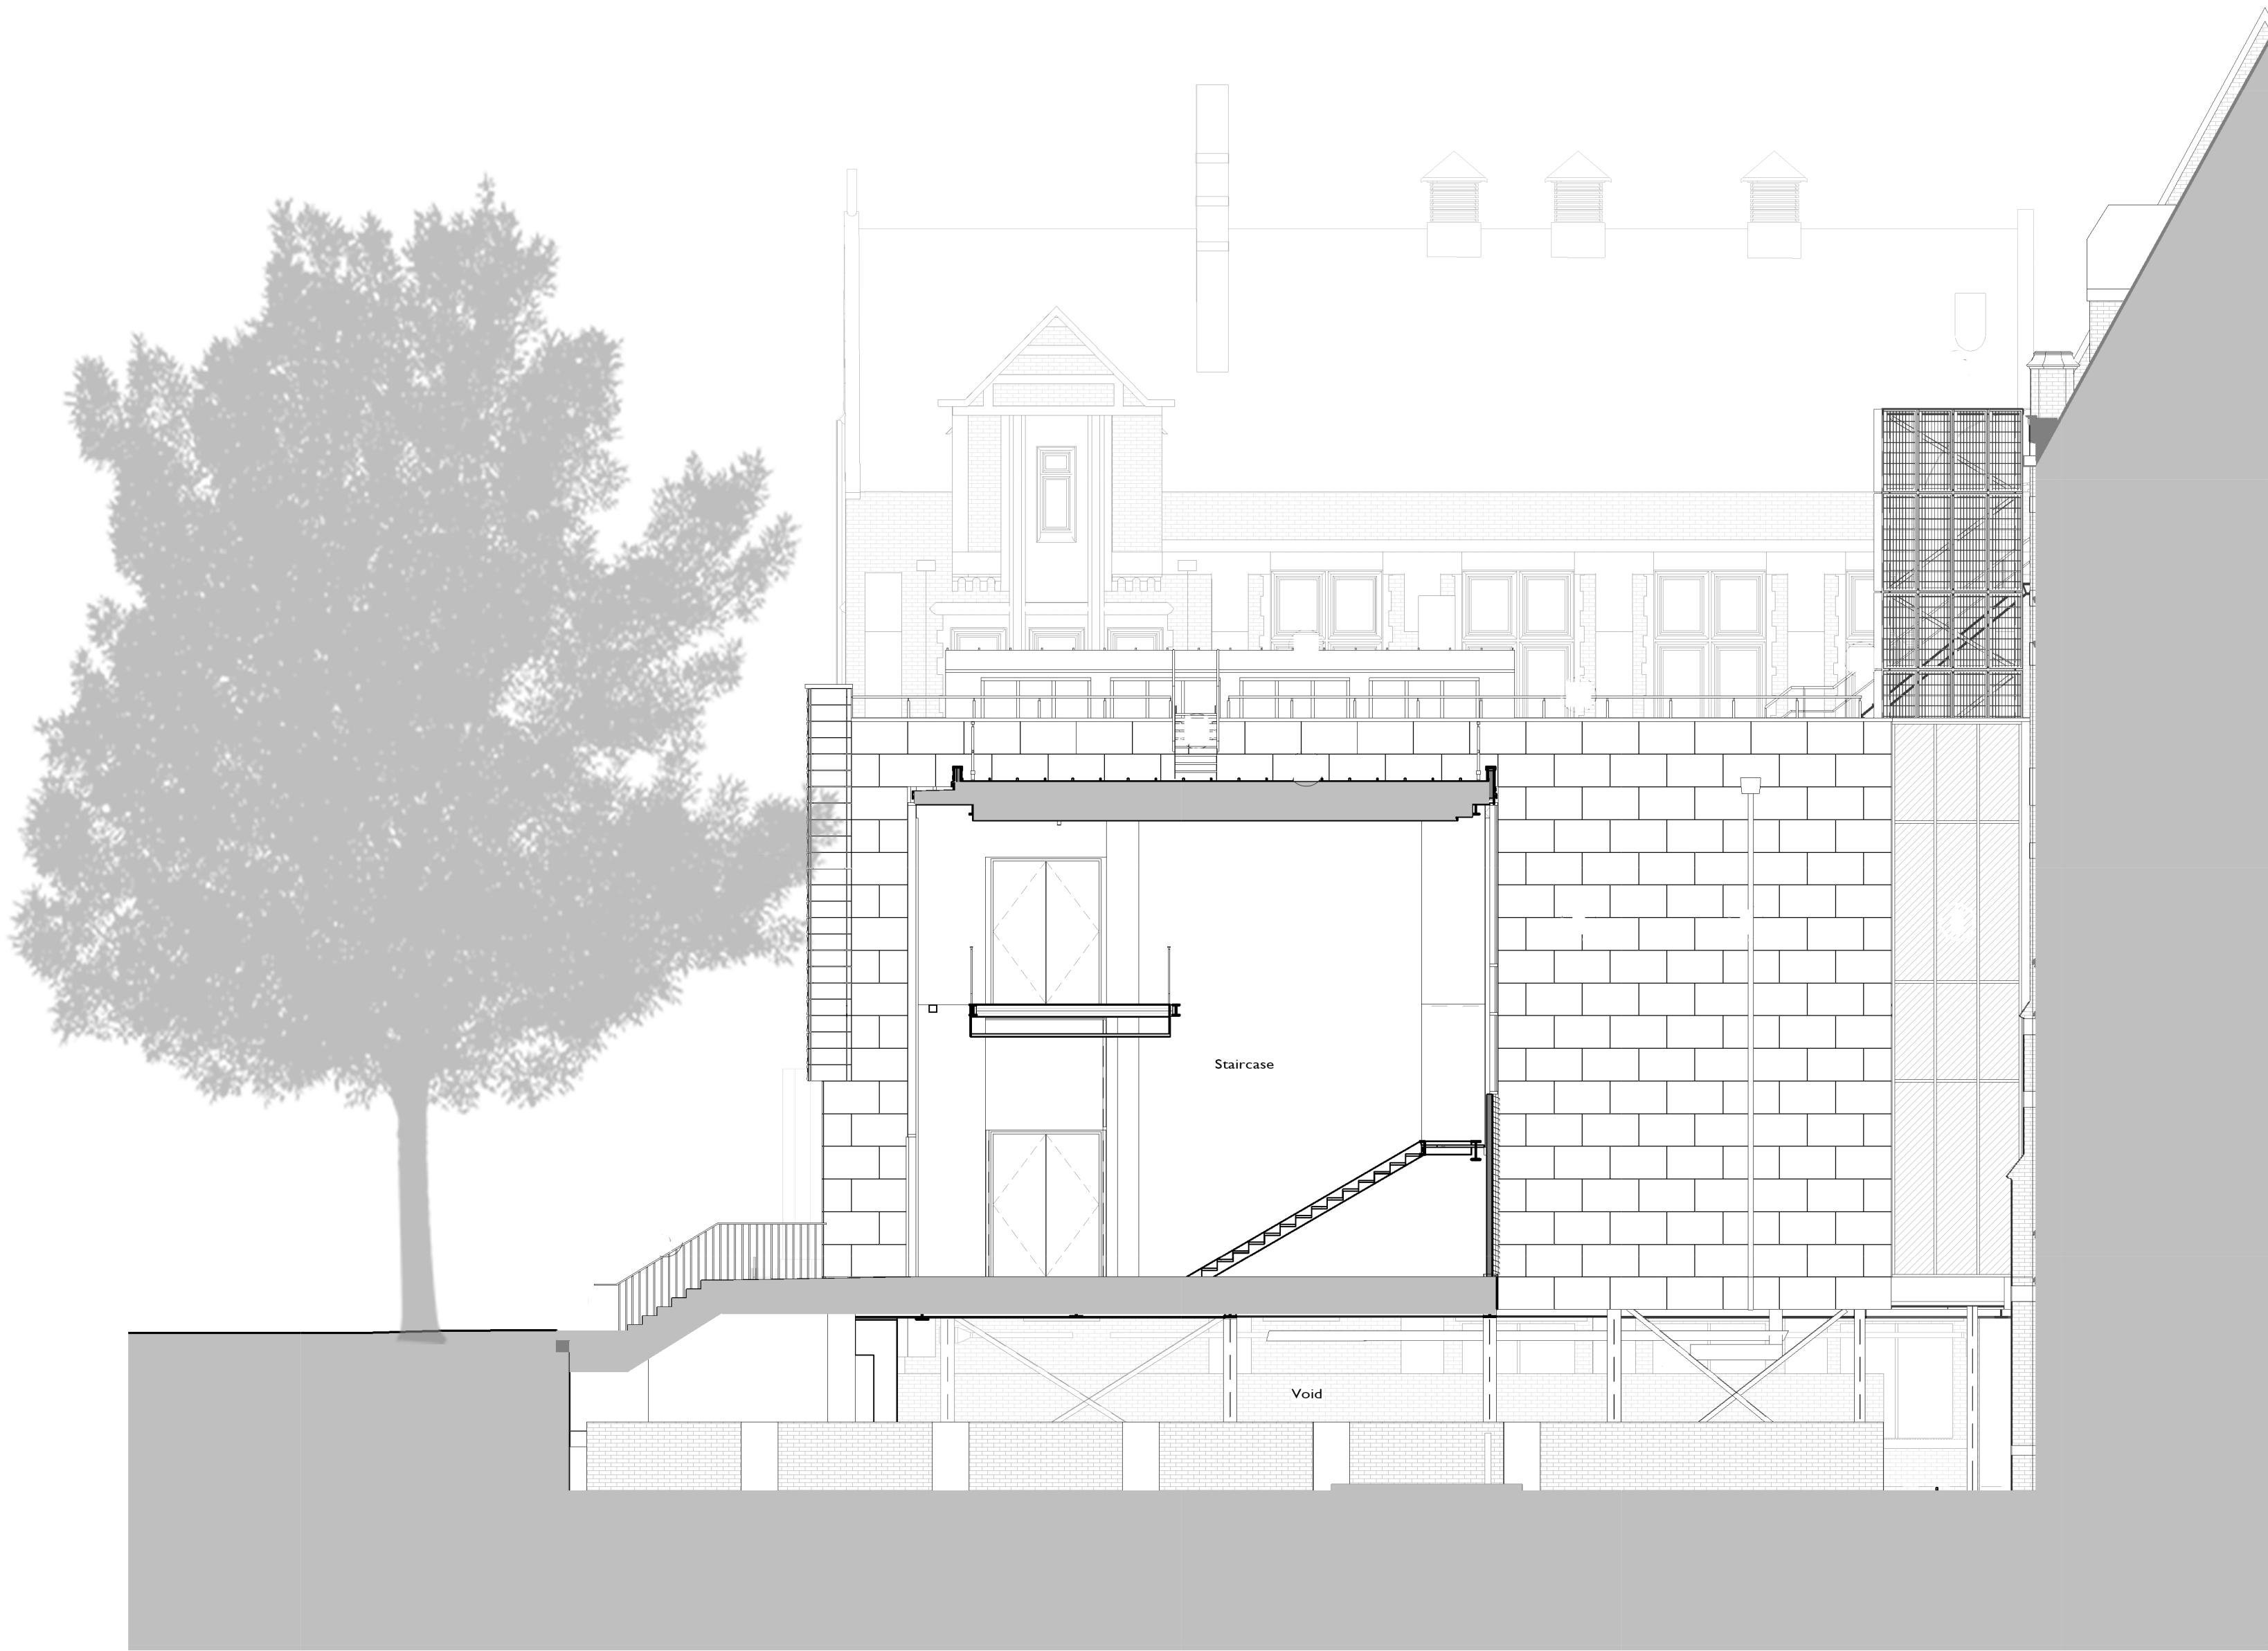

1 Existing Section BB
226 1 : 100


Notes:
Drawings are based on survey data and may not accurately represent what is physically present.

Do not scale from this drawing. All dimensions are to be verified on site before proceeding with the work.

All dimensions are in millimeters unless noted otherwise.

Purcell shall be notified in writing of any discrepancies.

Key Plan
not to scale

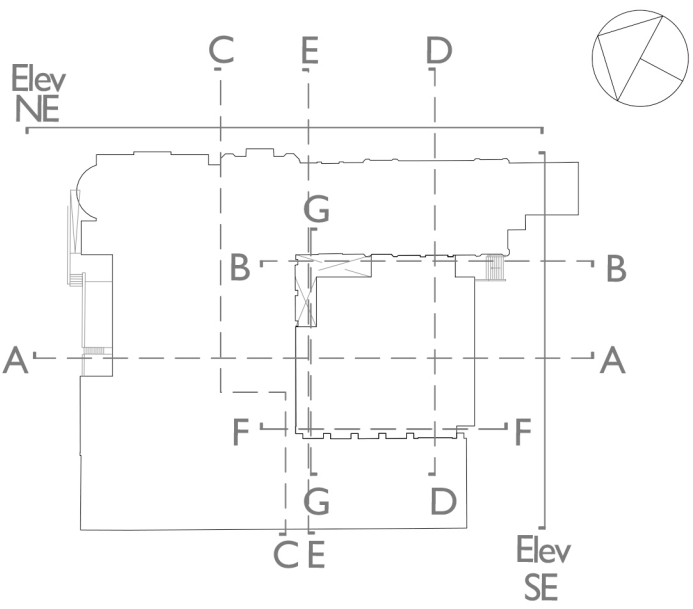

No	Date	Drawn	Checked	Description
MANCHESTER MUSEUM MANCHESTER 1824 The University of Manchester				
PROJECT STATUS		WORK STAGE 4		
CLIENT		University of Manchester		
PROJECT		Manchester Museum Courtyard		
DRAWING TITLE		Existing Section BB		
SIZE & SCALE		[A1] As indicated		
DRAWING STATUS		Issued For Planning		
JOB NUMBER		237010		
DRAWING NO.		6137-PUR-MMC-XX-DR-A-226		
REV		-		
PRINTED: 06/11/2019 10:05:13				
PURCELL				