


KEY PLAN:

Note:

Information based on topographical and building survey received
29/03/21 conducted by Malcolm Hughes Chartered Land Surveyors.

Drawings to be read in conjunction with Architectural, Structural and
M&E details and specifications.

- Application Boundary
- Structure above
- To be removed

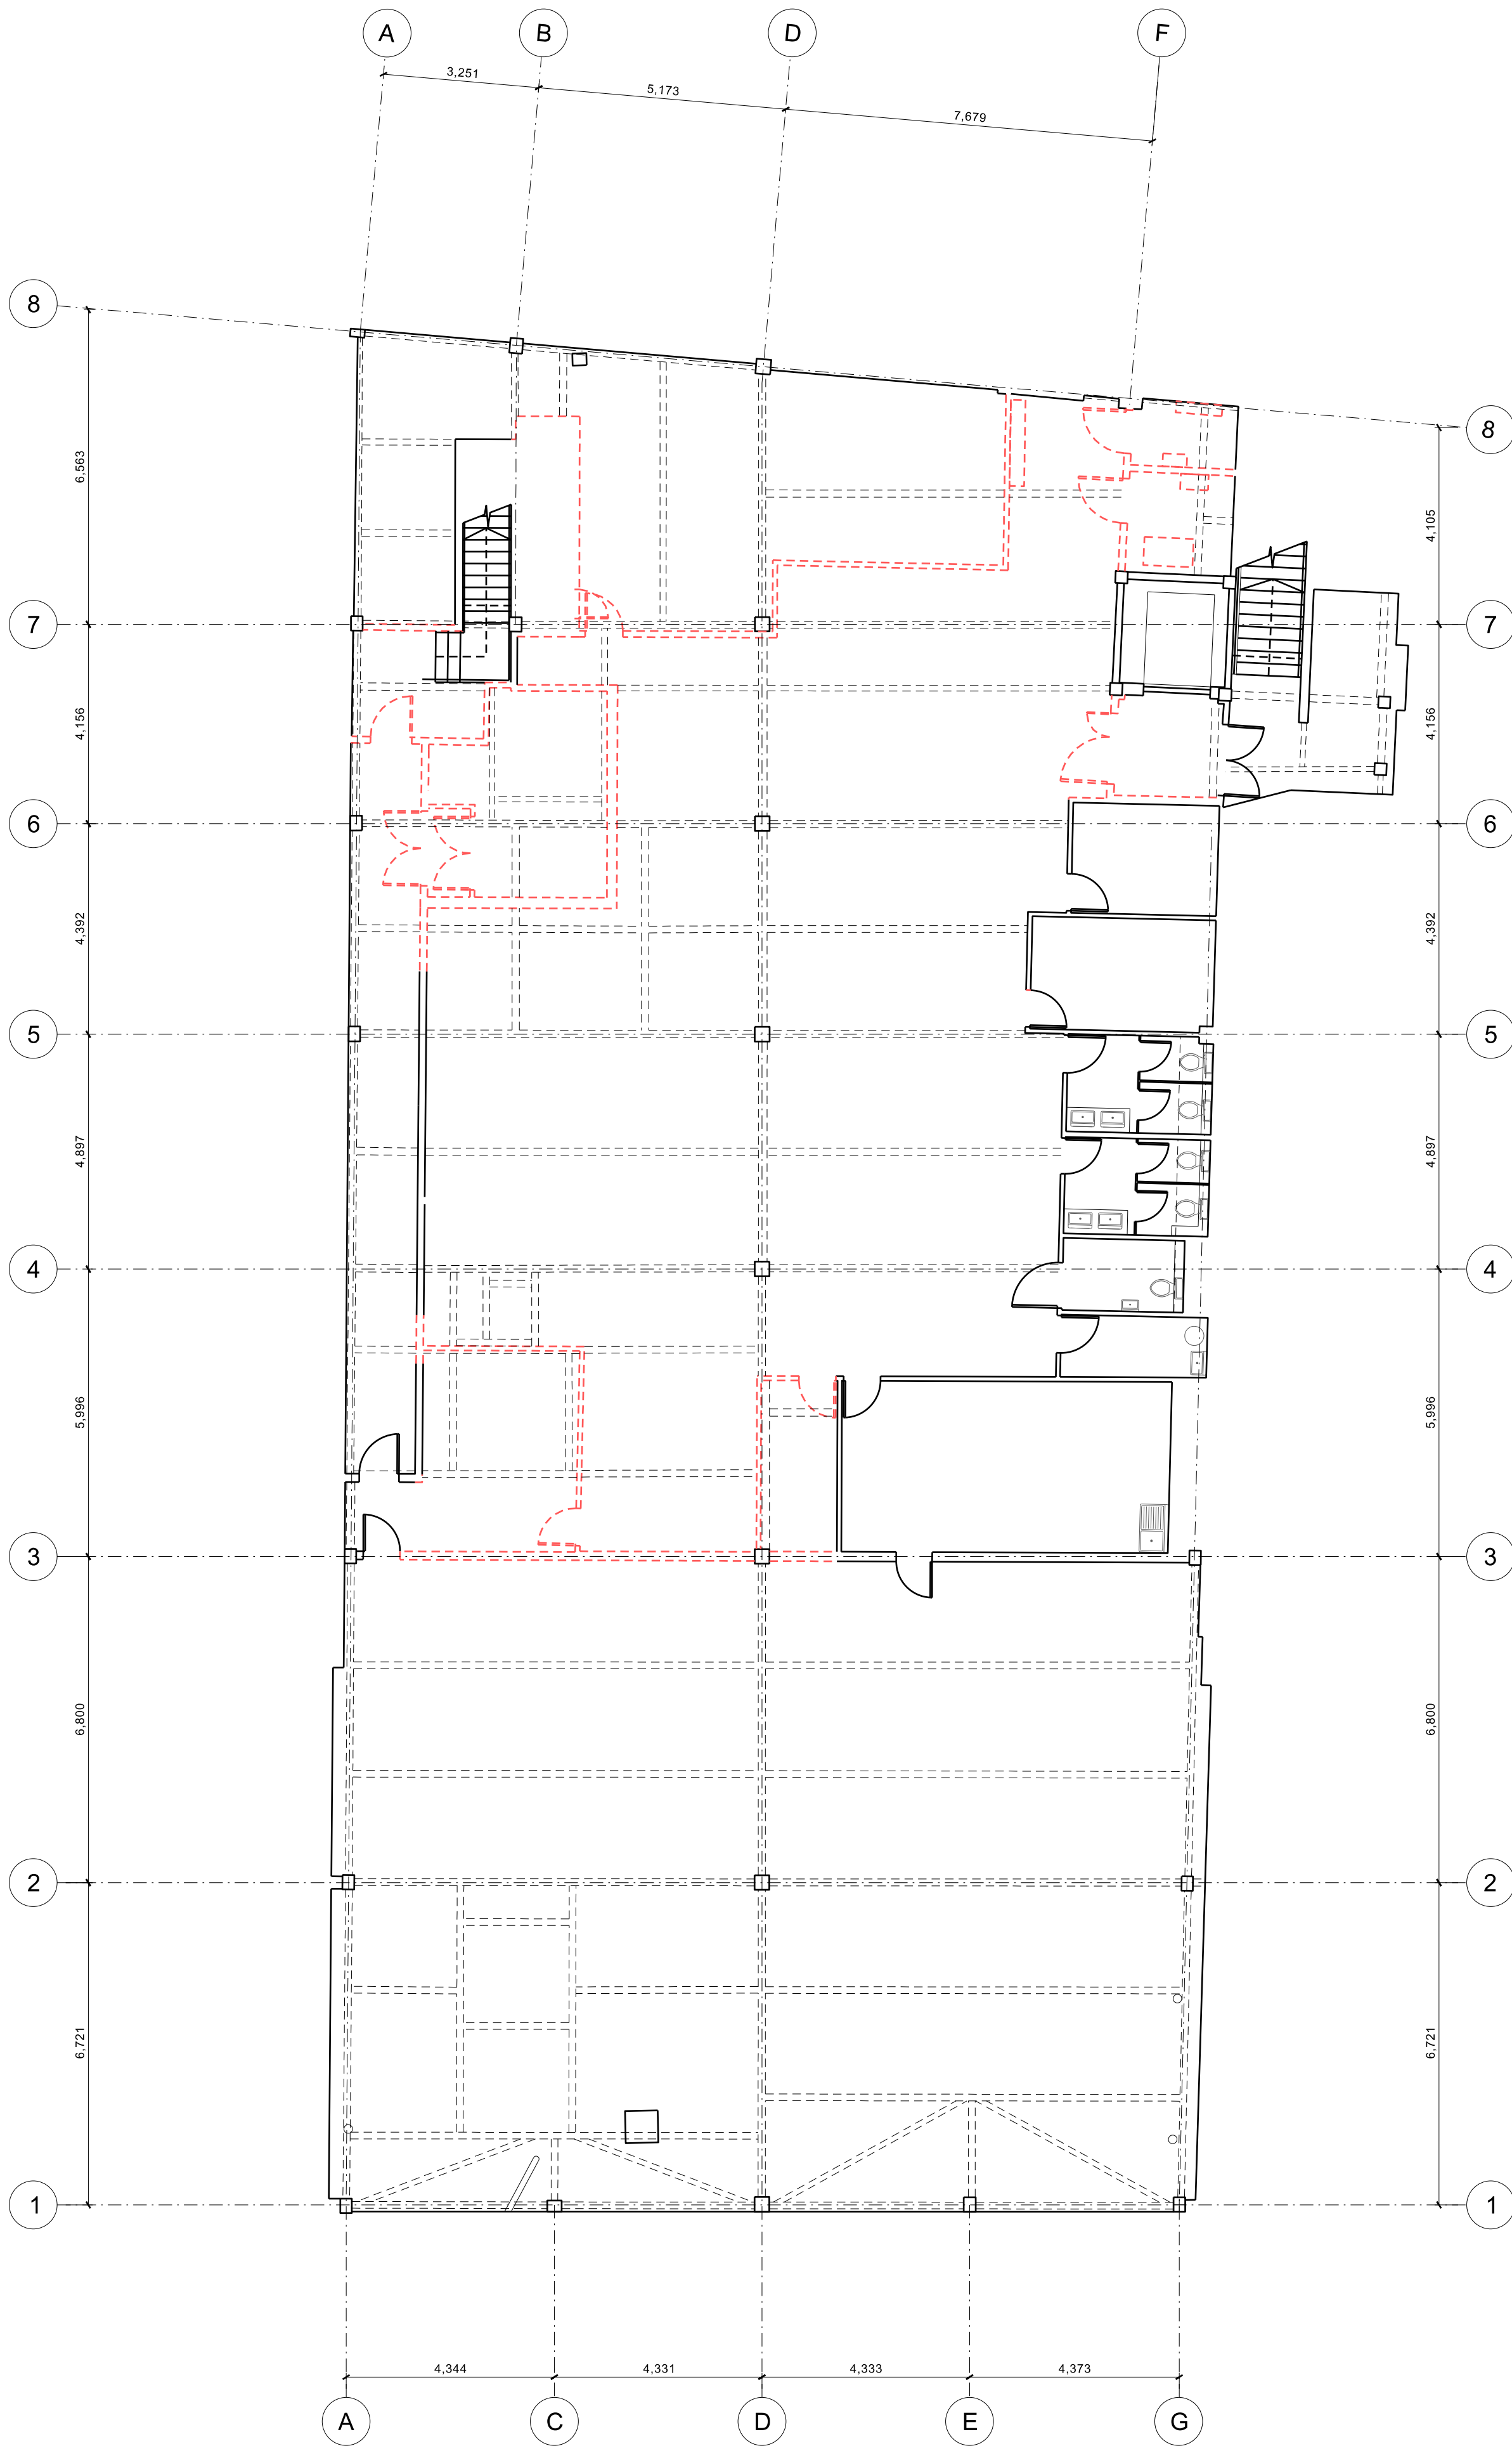

REV: DATE: DETAILS:



4th Floor
The Hive
47 Lever Street
Manchester
M1 1FN
+44 (0)161 228 0211

5plus architects

PROJECT: 7-9 Piccadilly
Manchester

TITLE: Demolition Plan

SCALE: 1:100@ A1

ORIGIN DATE: 15/07/21

DRAWN: MS

CHECKED: EMcA

STATUS: Planning

PROJECT: 05936

DRAWING NO: B1_02_2099

REV: 0

Architecture | Masterplanning | Interiors | Graphics | Branding