

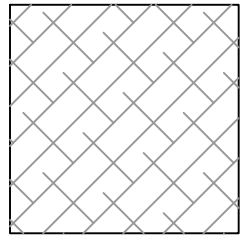



Buildings

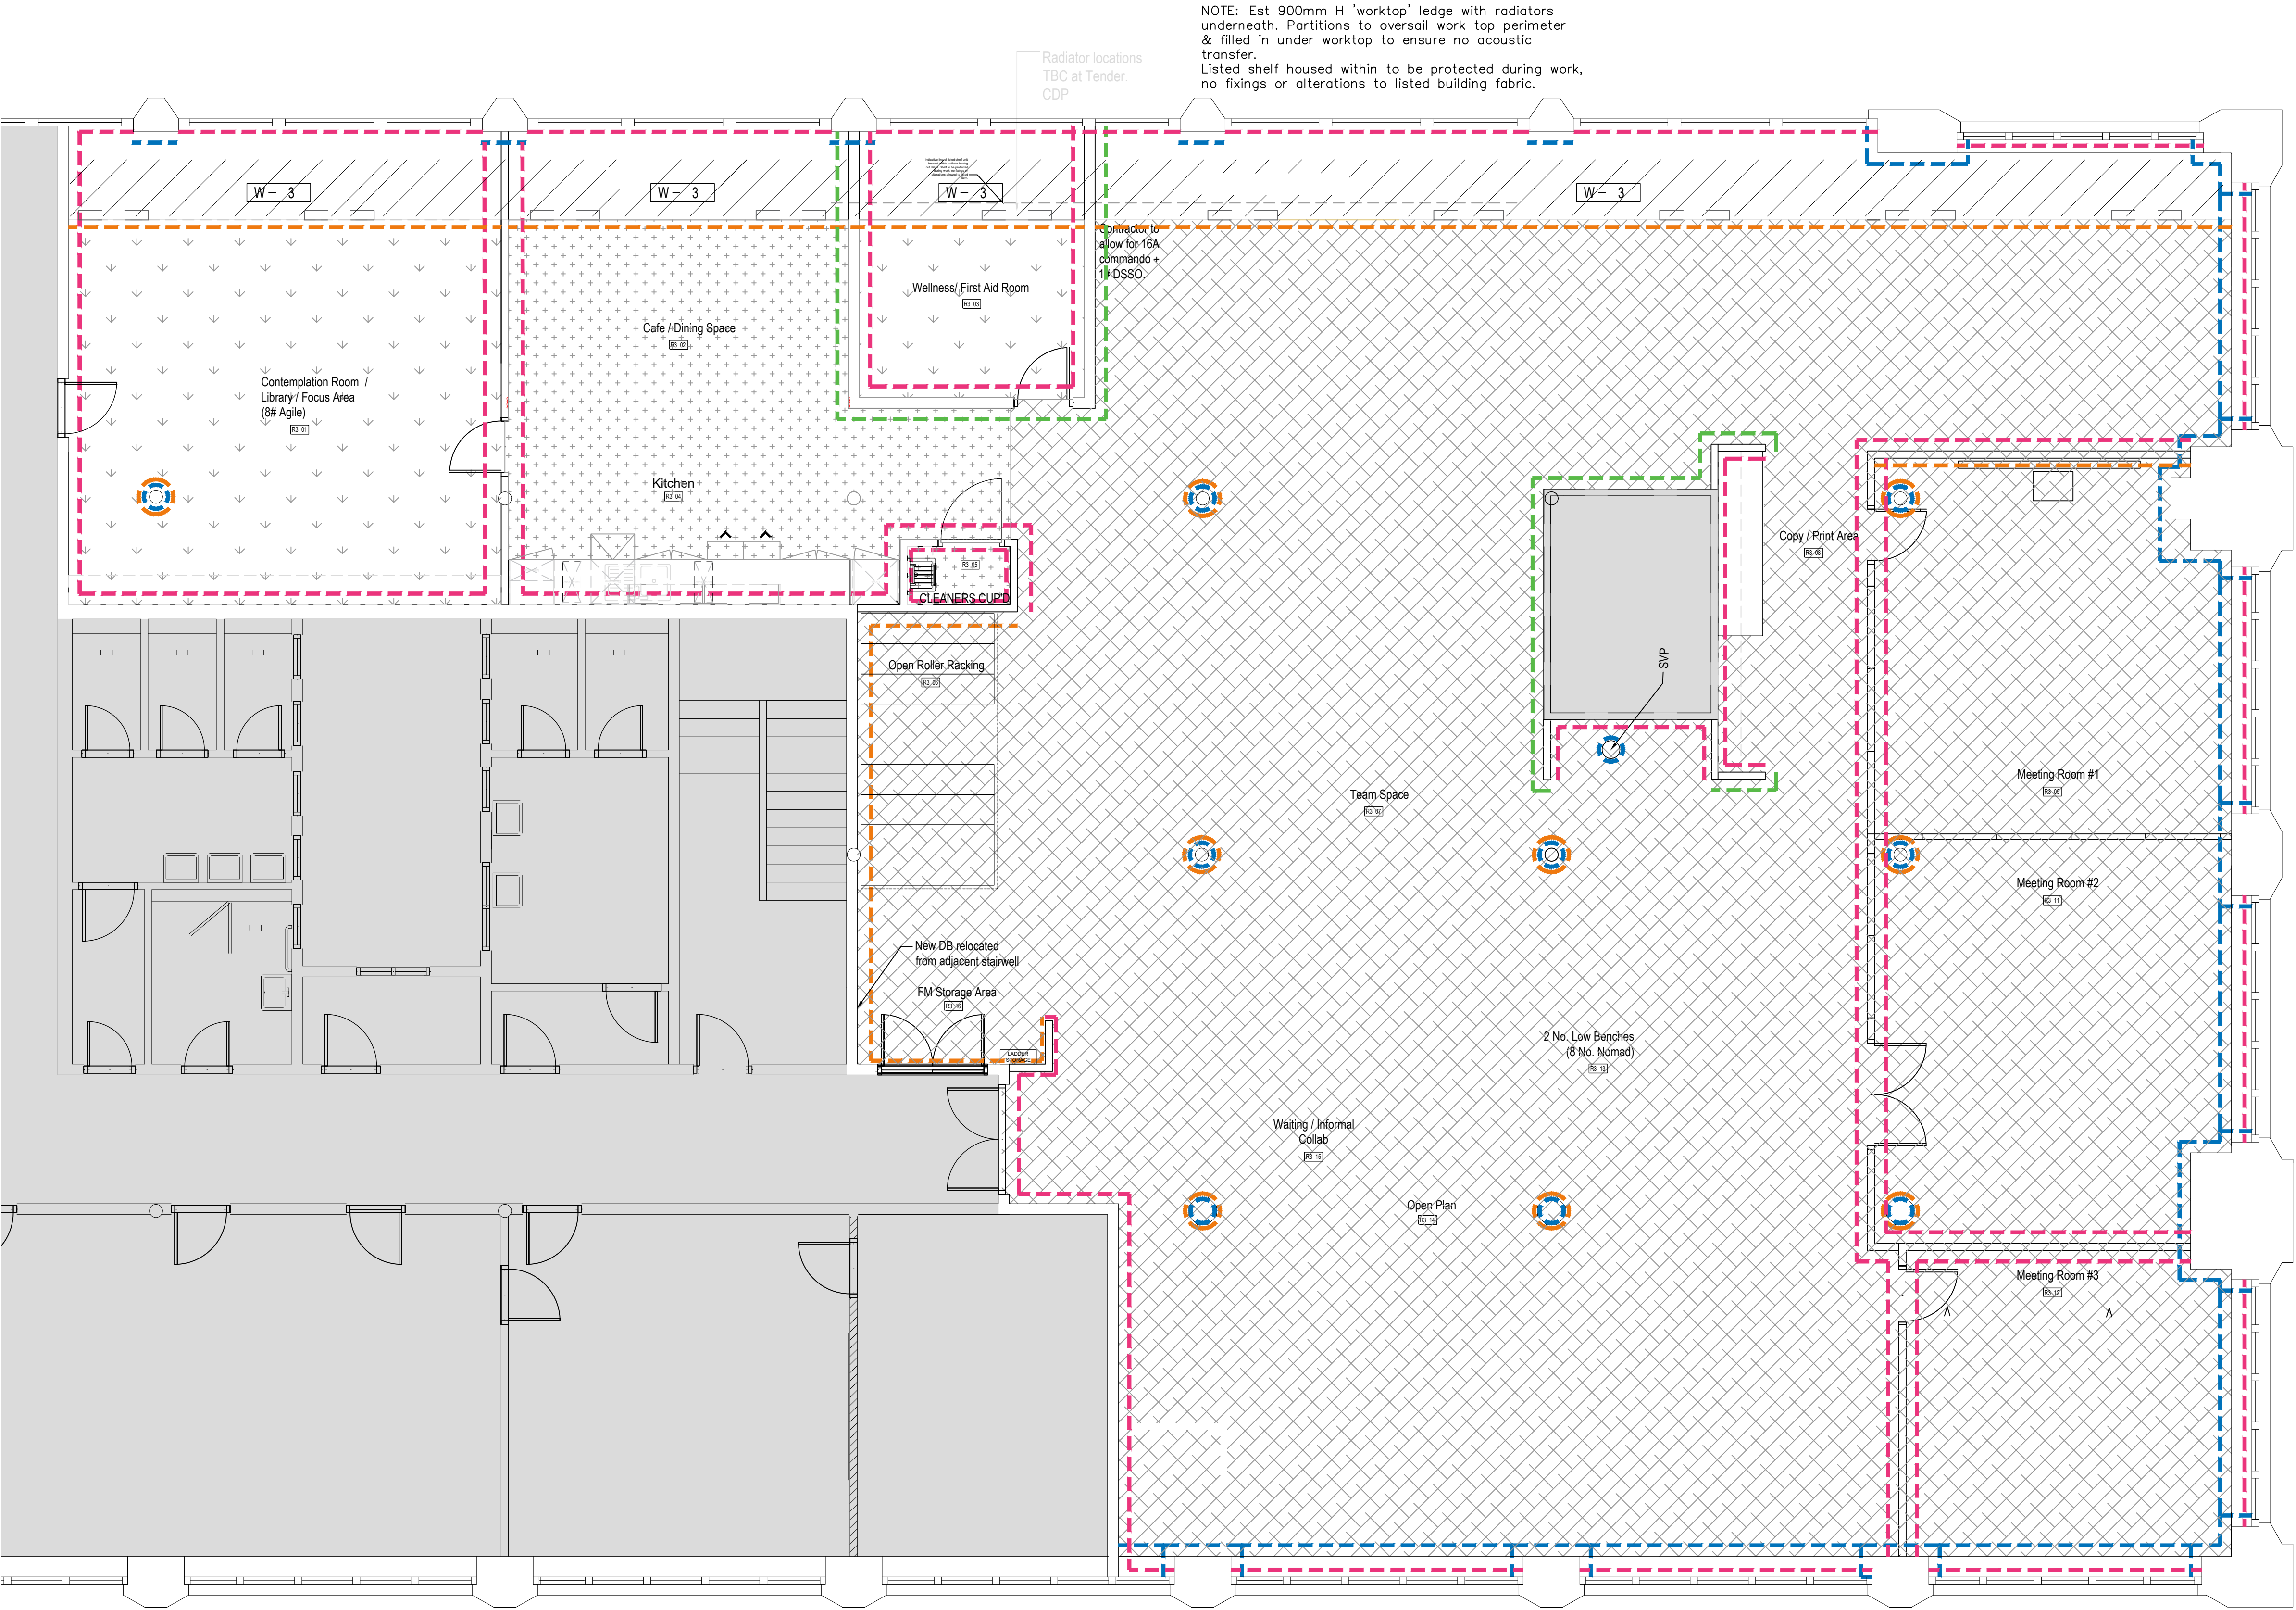

Carpet Type F1

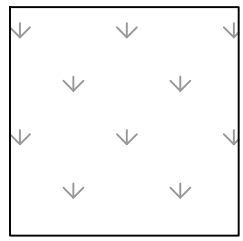

Carpet Type F2

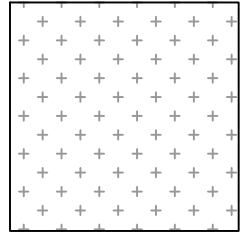


Vinyl Type F3

- Wall & Window Finish W1
- Wall Finish W2
- Wall Finish W3 (High Level on column)
- Wall Finish W4

NOTE:
SEE SCOPE OF WORKS AND
FINISHES SCHEDULE

Third Floor
Est. 383 Sq/m – 4122 Sq/ft

Open Side (Ground Floor carpark)

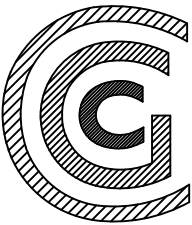

CONSTRUCTION GROUP CONSULTANCY
23 Austin Friars
London
EC2N 2QP
T: +44 (0)207 377 8430
F: +44 (0)207 377 8431
W: www.cgc.co.uk

REV	DATE	REVISION	DRAWN
T	03/12/21	ISSUED FOR TENDER	SB
---	---	---	---
---	---	---	---
---	---	---	---
---	---	---	---
---	---	---	---
---	---	---	---

Client:	Historic England
Project:	Manchester - Canada House
Drawing Title:	Finishes Plan - Level 03
Project Number:	202102
Scale:	1:100
Date:	03/12/21
Status:	☐ Information ☒ Tender ☐ Construction ☐ As Built