



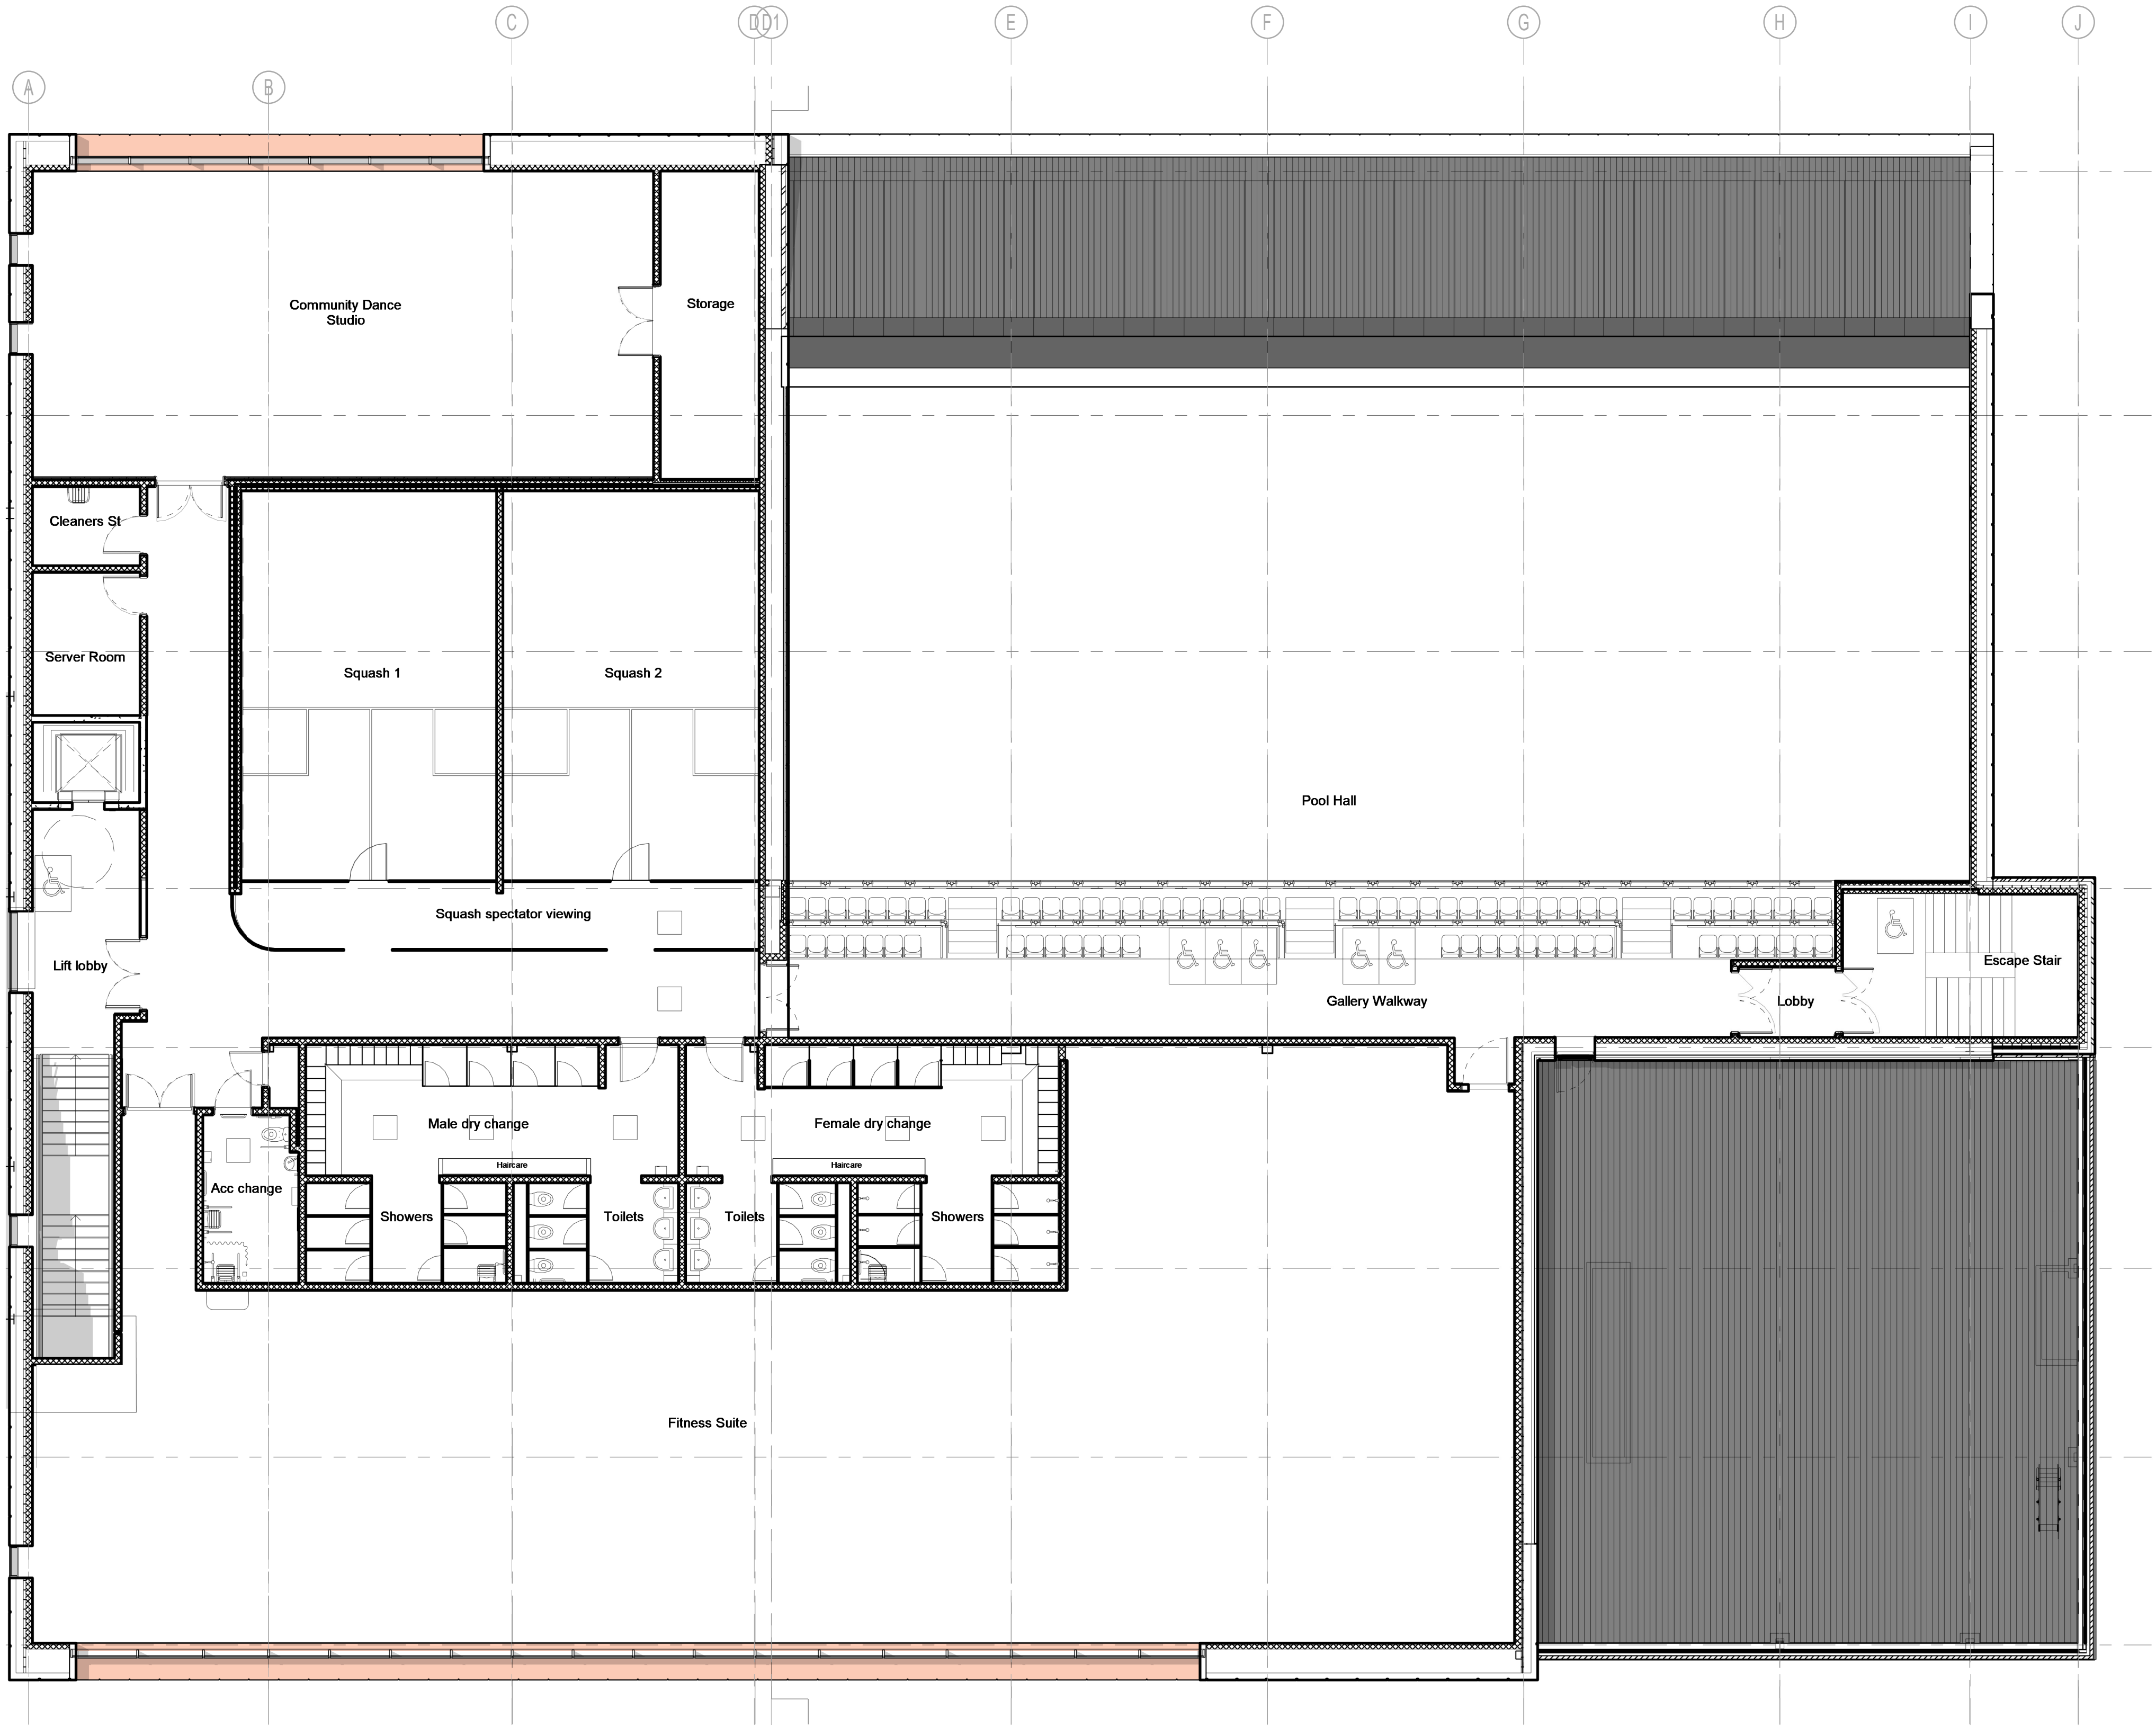

Existing Leisure Centre

1 | (04)_Level 01 As Existing
Layout Produced From Aedas As Built Drawings

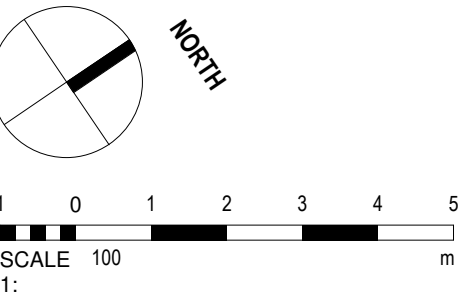

elliswilliams

Project Number: 2638
Project Name: Hough End Leisure Centre Extension

Drawing Status: Planning
Drawing Number: HEV- EWA- 02- 01- DR- A- 09016
Drawing Name: Existing Leisure Centre GA - Level 01
Date: 31.03.21
Rev: P0
Scale: 1 : 100

Wellfield Chester Road Preston Brook WA7 3BA
T: 01928 752200 E: info@ewa.co.uk W: ewa.co.uk