





 


Manchester
10 Quay Street
Proposed Section & Elevations

MCS-KM-00-XX-DR-A-2003





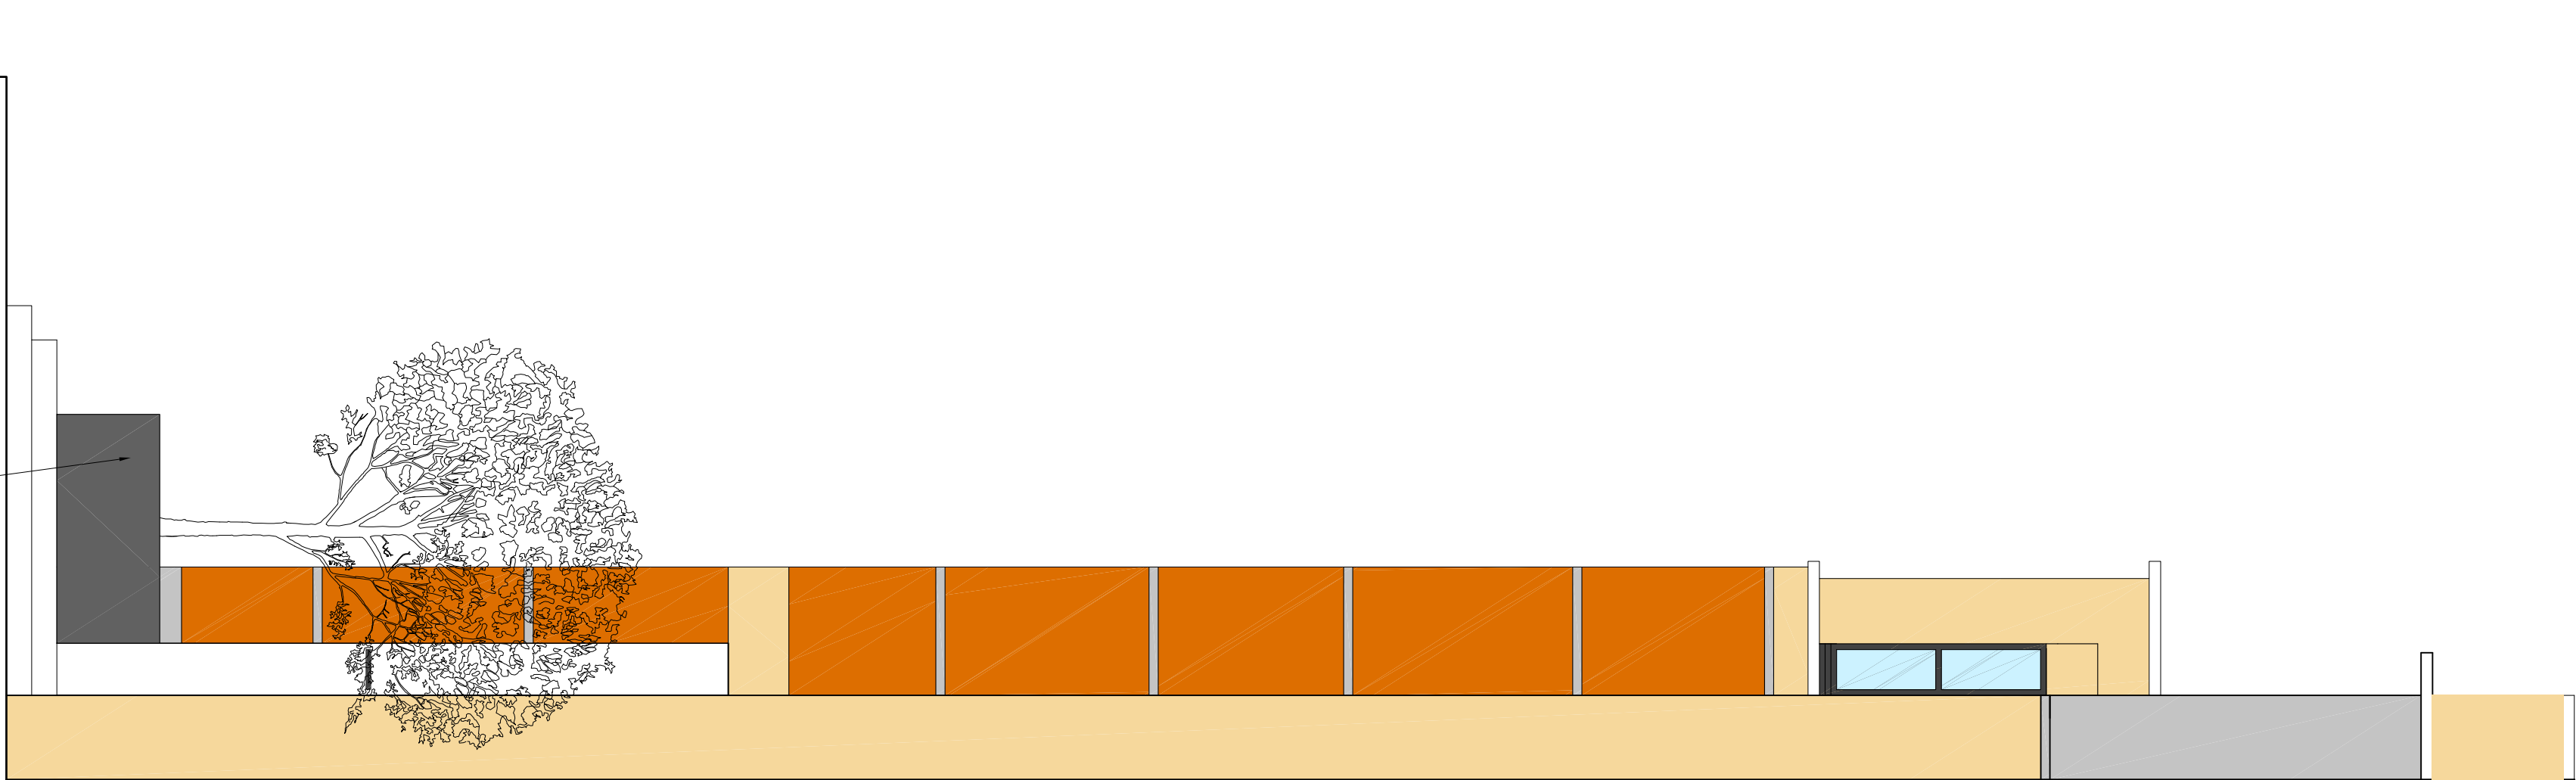

PPC Aluminium planter with tree

EXISTING RETURN ELEVATION ON QUAY STREET (1:50 @ A1)

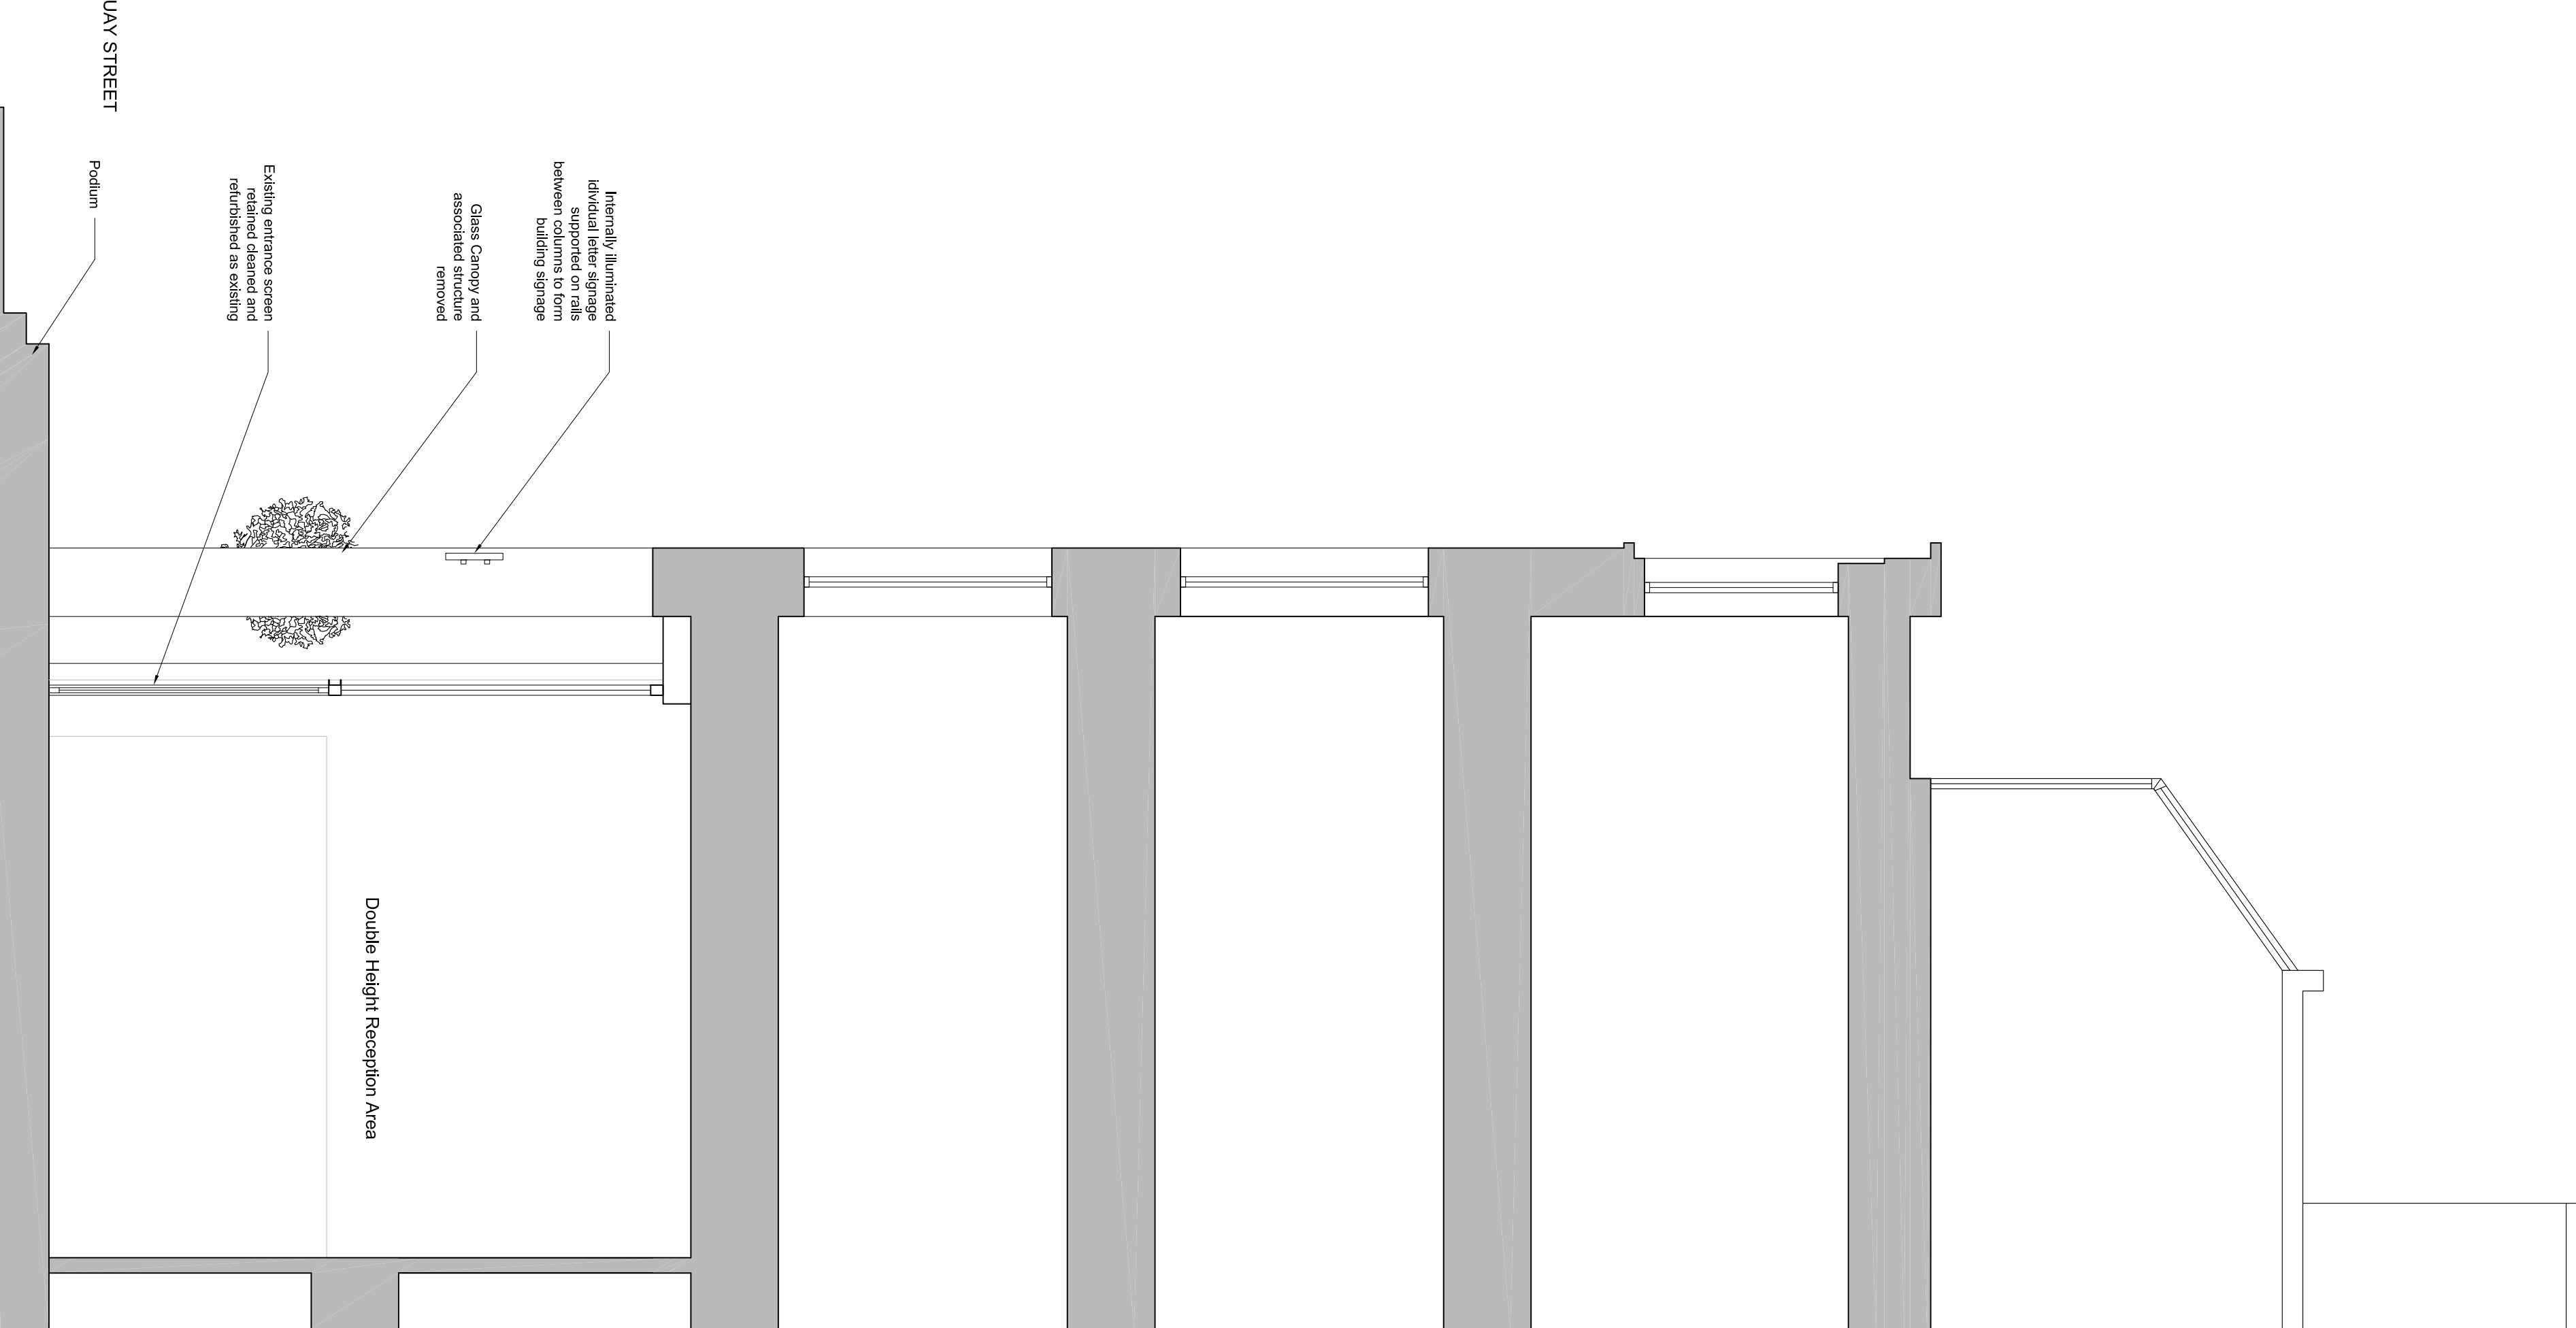

Double Height Reception Area

Internally illuminated individual letter signage supported on rails between columns to form building signage
Glass Canopy and associated structure removed
Existing entrance screen retained, cleaned and refurbished as existing

QUAY STREET

Podium

PROPOSED SECTION A THROUGH ENTRANCE (1:50 @ A1)



ANNEX

Existing entrance screen retained, cleaned and refurbished as existing, with glass canopy & associated structure removed

PPC Aluminium planter with tree

PROPOSED PART ELEVATION TO QUAY STREET (1:50 @ A1)