


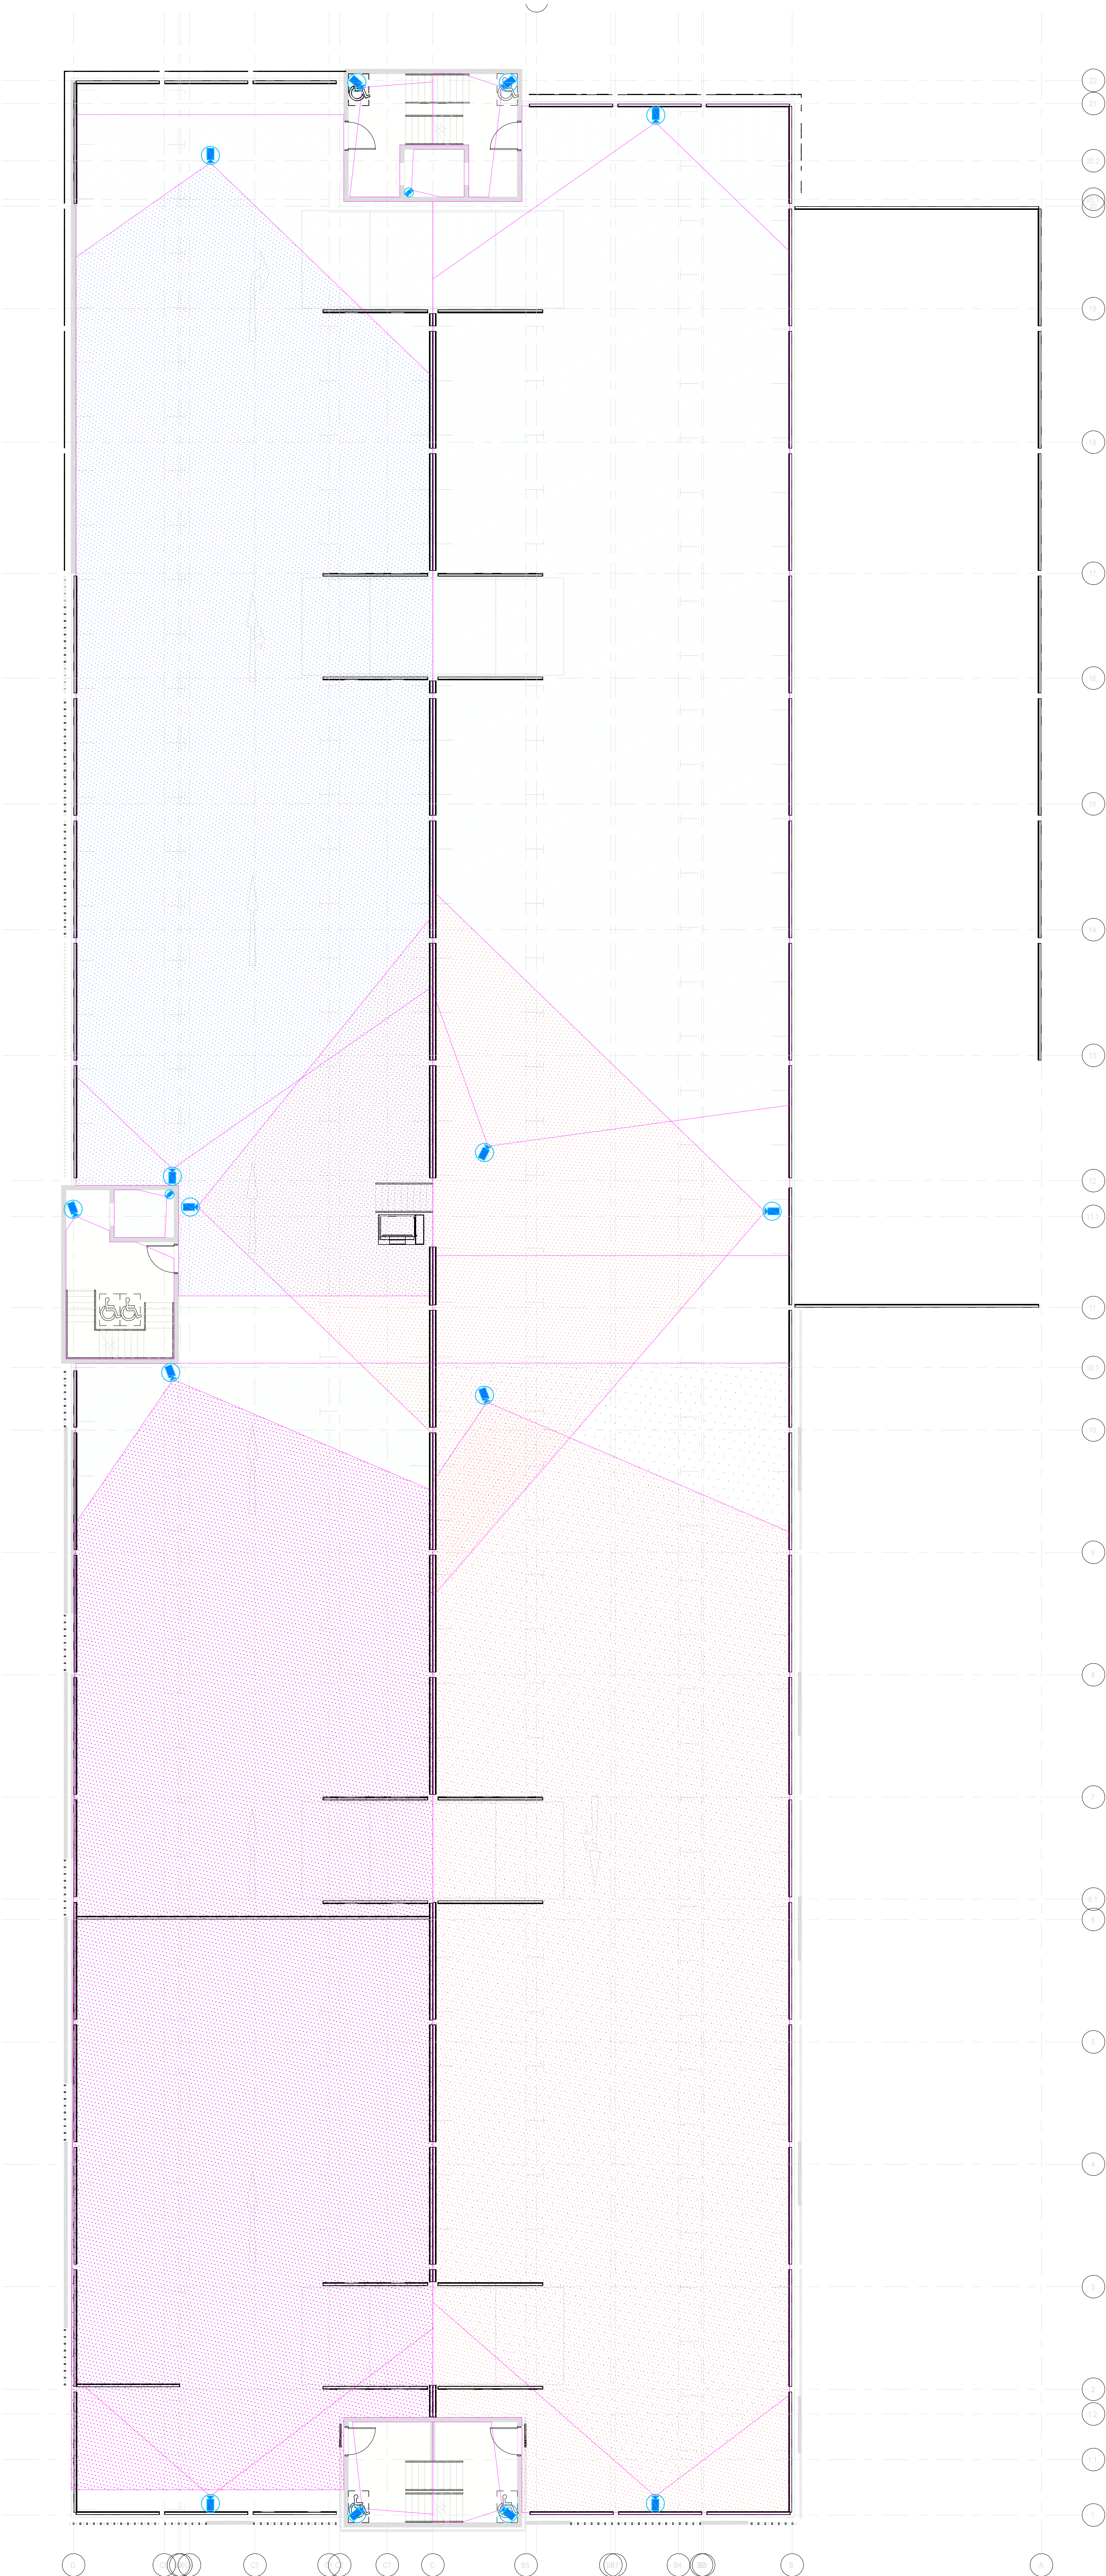

C01	CONSTRUCTION ISSUE	AC	18/01/21	RB	18/01/21
P04	STAGE 4 - FOR STAKEHOLDER PRESENTATION	RB	19/05/21	RB	19/05/21
P03	REVISED PLINE WITH COMMENTS	RB	18/05/21	RB	19/05/21
P02	REVISED PLINE WITH COMMENTS	RB	27/04/21	RB	27/04/21
P01	PRELIMINARY ISSUE	RB	23/04/21	RB	23/04/21
Rev	Issued/Rev	By	Date	By	Date

**HE Simm**
ENGINEERING EXCELLENCE

HEAD OFFICE
Sutton 5 & 6, Springfield House
141 Sefton Street
Liverpool L8 5NN

Tel: 0151 707 3222
Email: info@hesimm.co.uk
hesimm.co.uk

Project Name:
THE CHRISTIE TIERED CAR PARK

Sheet Title:
LEVEL 02 & 01
CCTV - FIELD OF VIEW LAYOUT

Scale (@ A0):
1:50

Drawn:
RB

RIBA Stage:
5

Status:
A5

Revision:
C01

BS1192 Document Number:
TCP-HES-XX-ZZ-DR-E-670006