




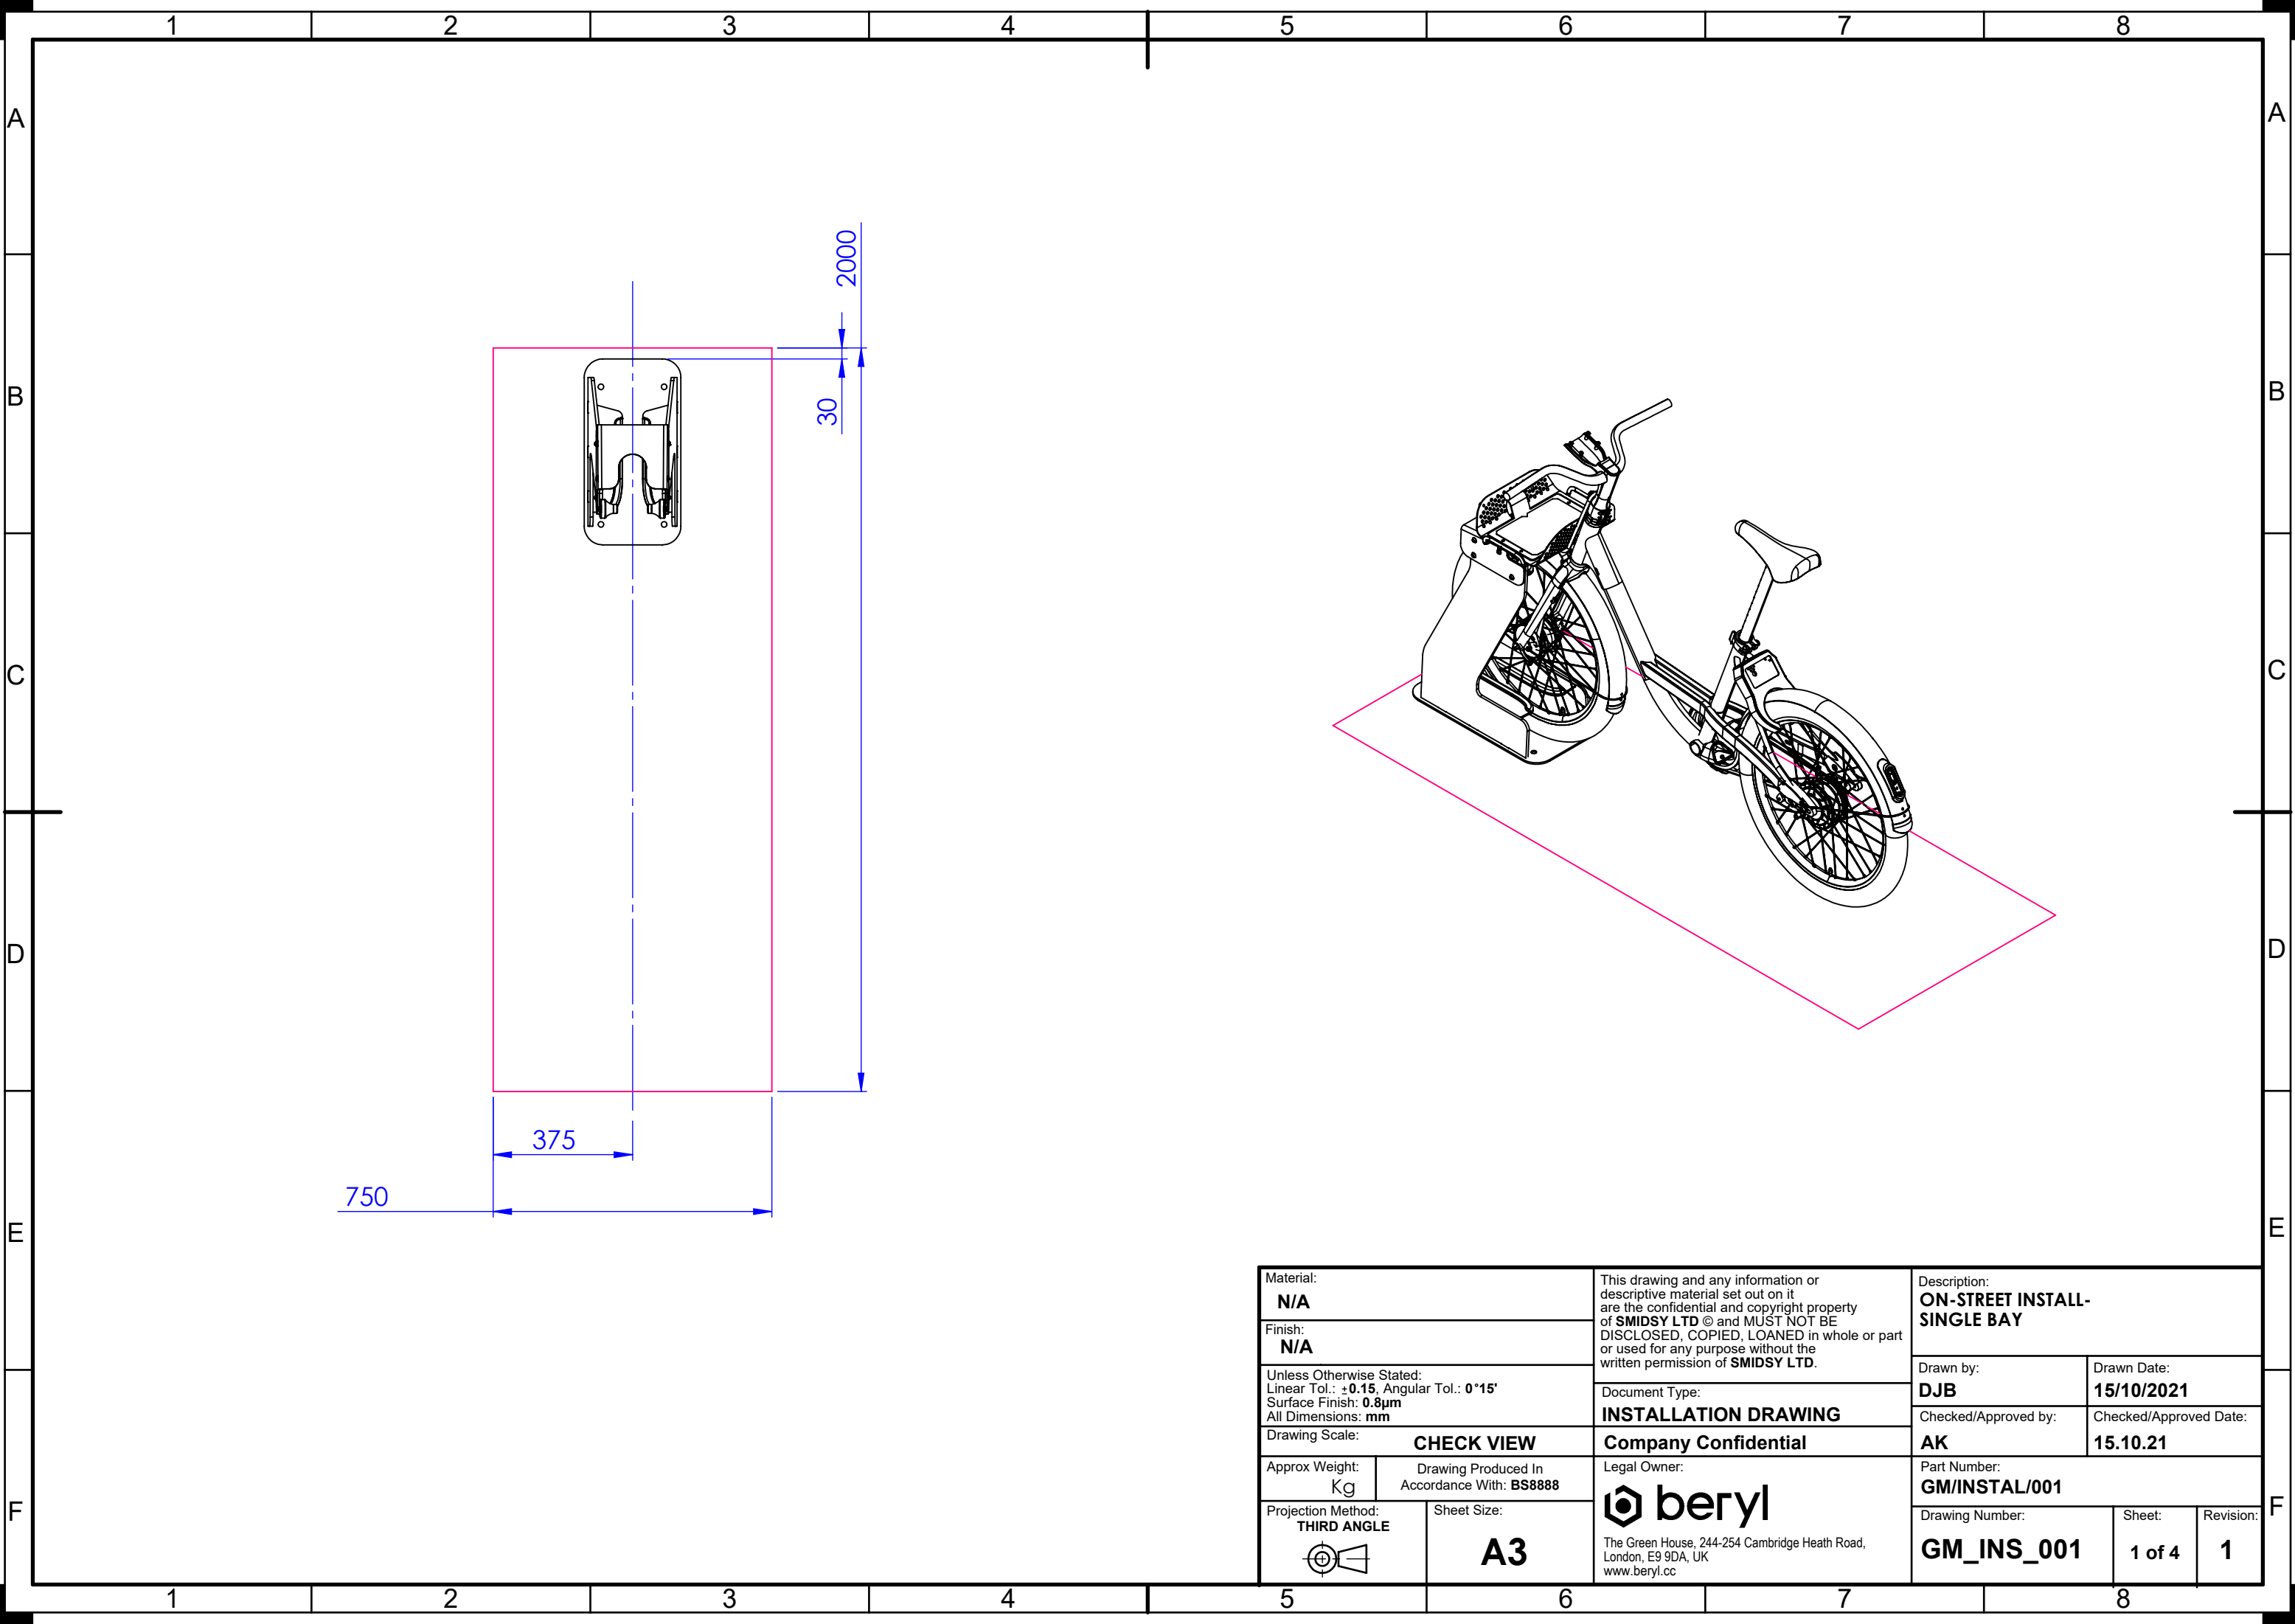


Material: N/A		This drawing and any information or descriptive material set out on it are the confidential and copyright property of SMIDSY LTD © and MUST NOT BE DISCLOSED, COPIED, LOANED in whole or part or used for any purpose without the written permission of SMIDSY LTD .		Description: ON-STREET INSTALL-SINGLE BAY	
Finish: N/A				Drawn by: DJB	Drawn Date: 15/10/2021
Unless Otherwise Stated: Linear Tol.: ±0.15 , Angular Tol.: 0°15' Surface Finish: 0.8µm All Dimensions: mm		Document Type: INSTALLATION DRAWING		Checked/Approved by: AK	Checked/Approved Date: 15.10.21
Drawing Scale: CHECK VIEW		Company Confidential		Part Number: GM/INSTAL/001	
Approx Weight: Kg	Drawing Produced In Accordance With: BS8888		Legal Owner:  The Green House, 244-254 Cambridge Heath Road, London, E9 9DA, UK www.beryl.cc		Drawing Number: GM_INS_001
Projection Method: THIRD ANGLE 	Sheet Size: A3				Sheet: 1 of 4

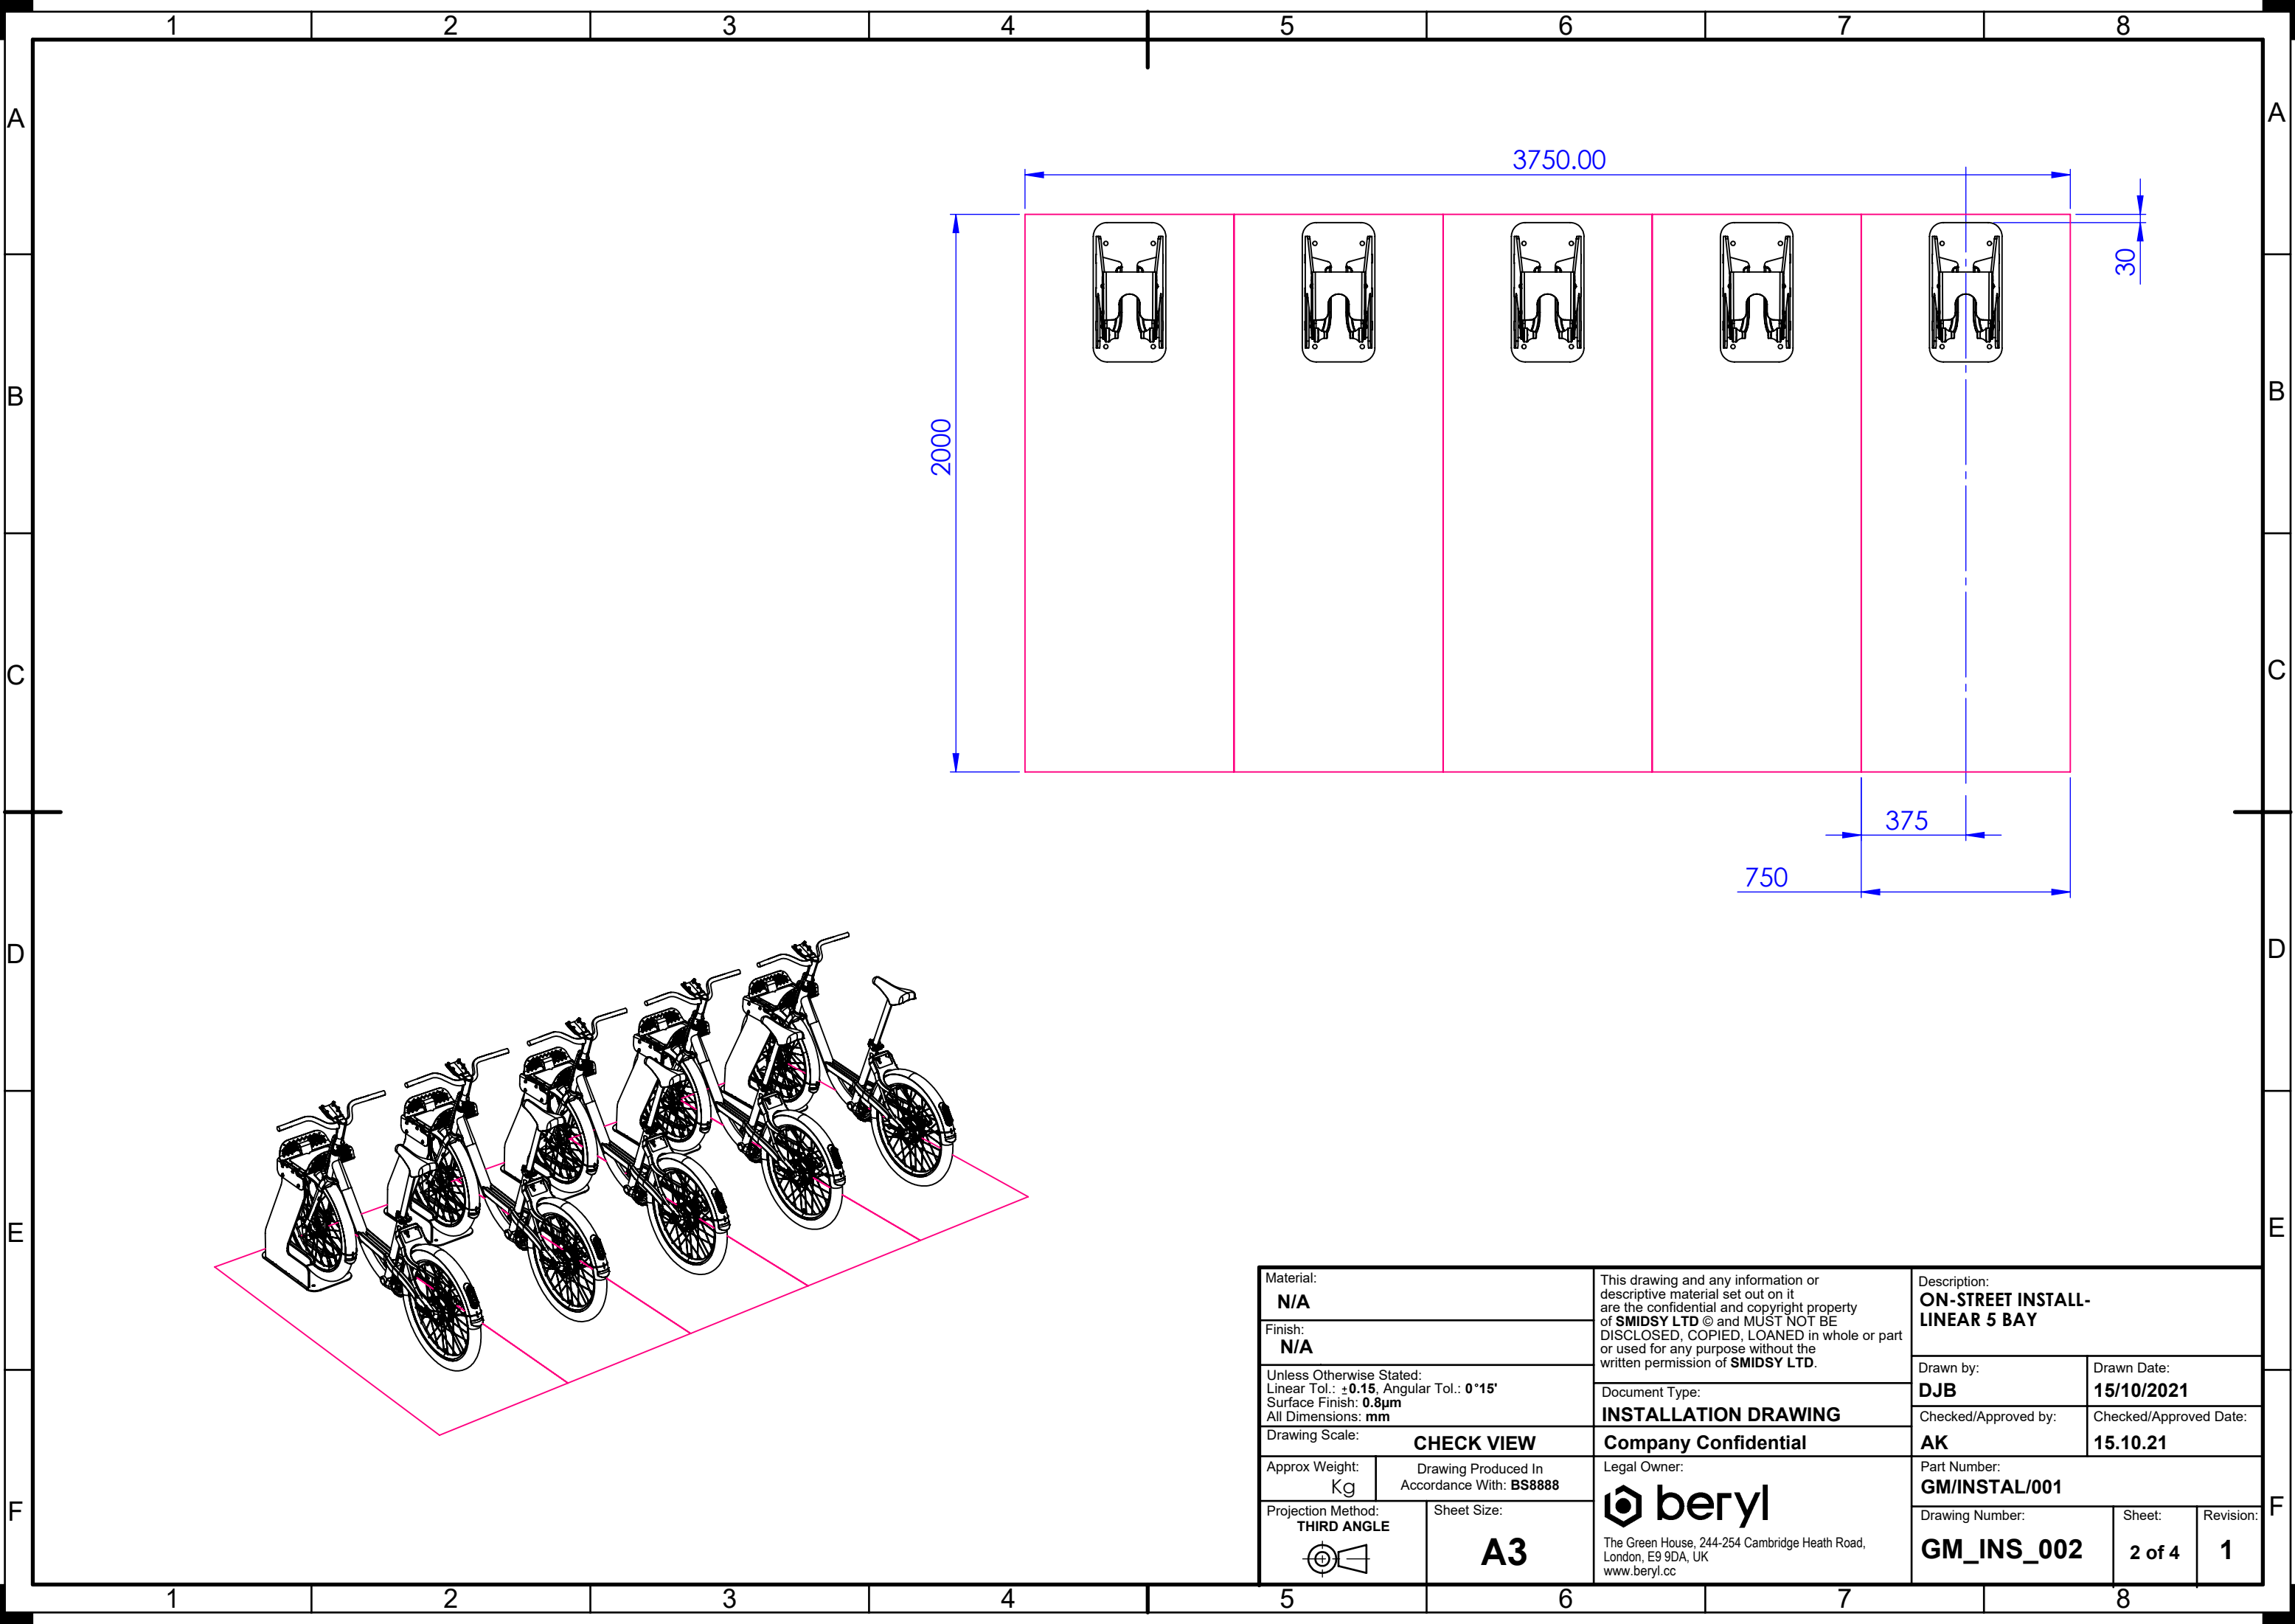

Material: N/A		This drawing and any information or descriptive material set out on it are the confidential and copyright property of SMIDSY LTD © and MUST NOT BE DISCLOSED, COPIED, LOANED in whole or part or used for any purpose without the written permission of SMIDSY LTD .	Description: ON-STREET INSTALL-LINEAR 5 BAY					
Finish: N/A			Drawn by: DJB	Drawn Date: 15/10/2021				
Unless Otherwise Stated: Linear Tol.: ±0.15 , Angular Tol.: 0°15' Surface Finish: 0.8µm All Dimensions: mm			Checked/Approved by: AK					
Drawing Scale: CHECK VIEW			Checked/Approved Date: 15.10.21					
Approx Weight: Kg			Part Number: GM/INSTAL/001					
Drawing Produced In Accordance With: BS8888		Legal Owner:  The Green House, 244-254 Cambridge Heath Road, London, E9 9DA, UK www.beryl.cc			Drawing Number: GM_INS_002		Sheet: 2 of 4	Revision: 1
Projection Method: THIRD ANGLE 		Sheet Size: A3						

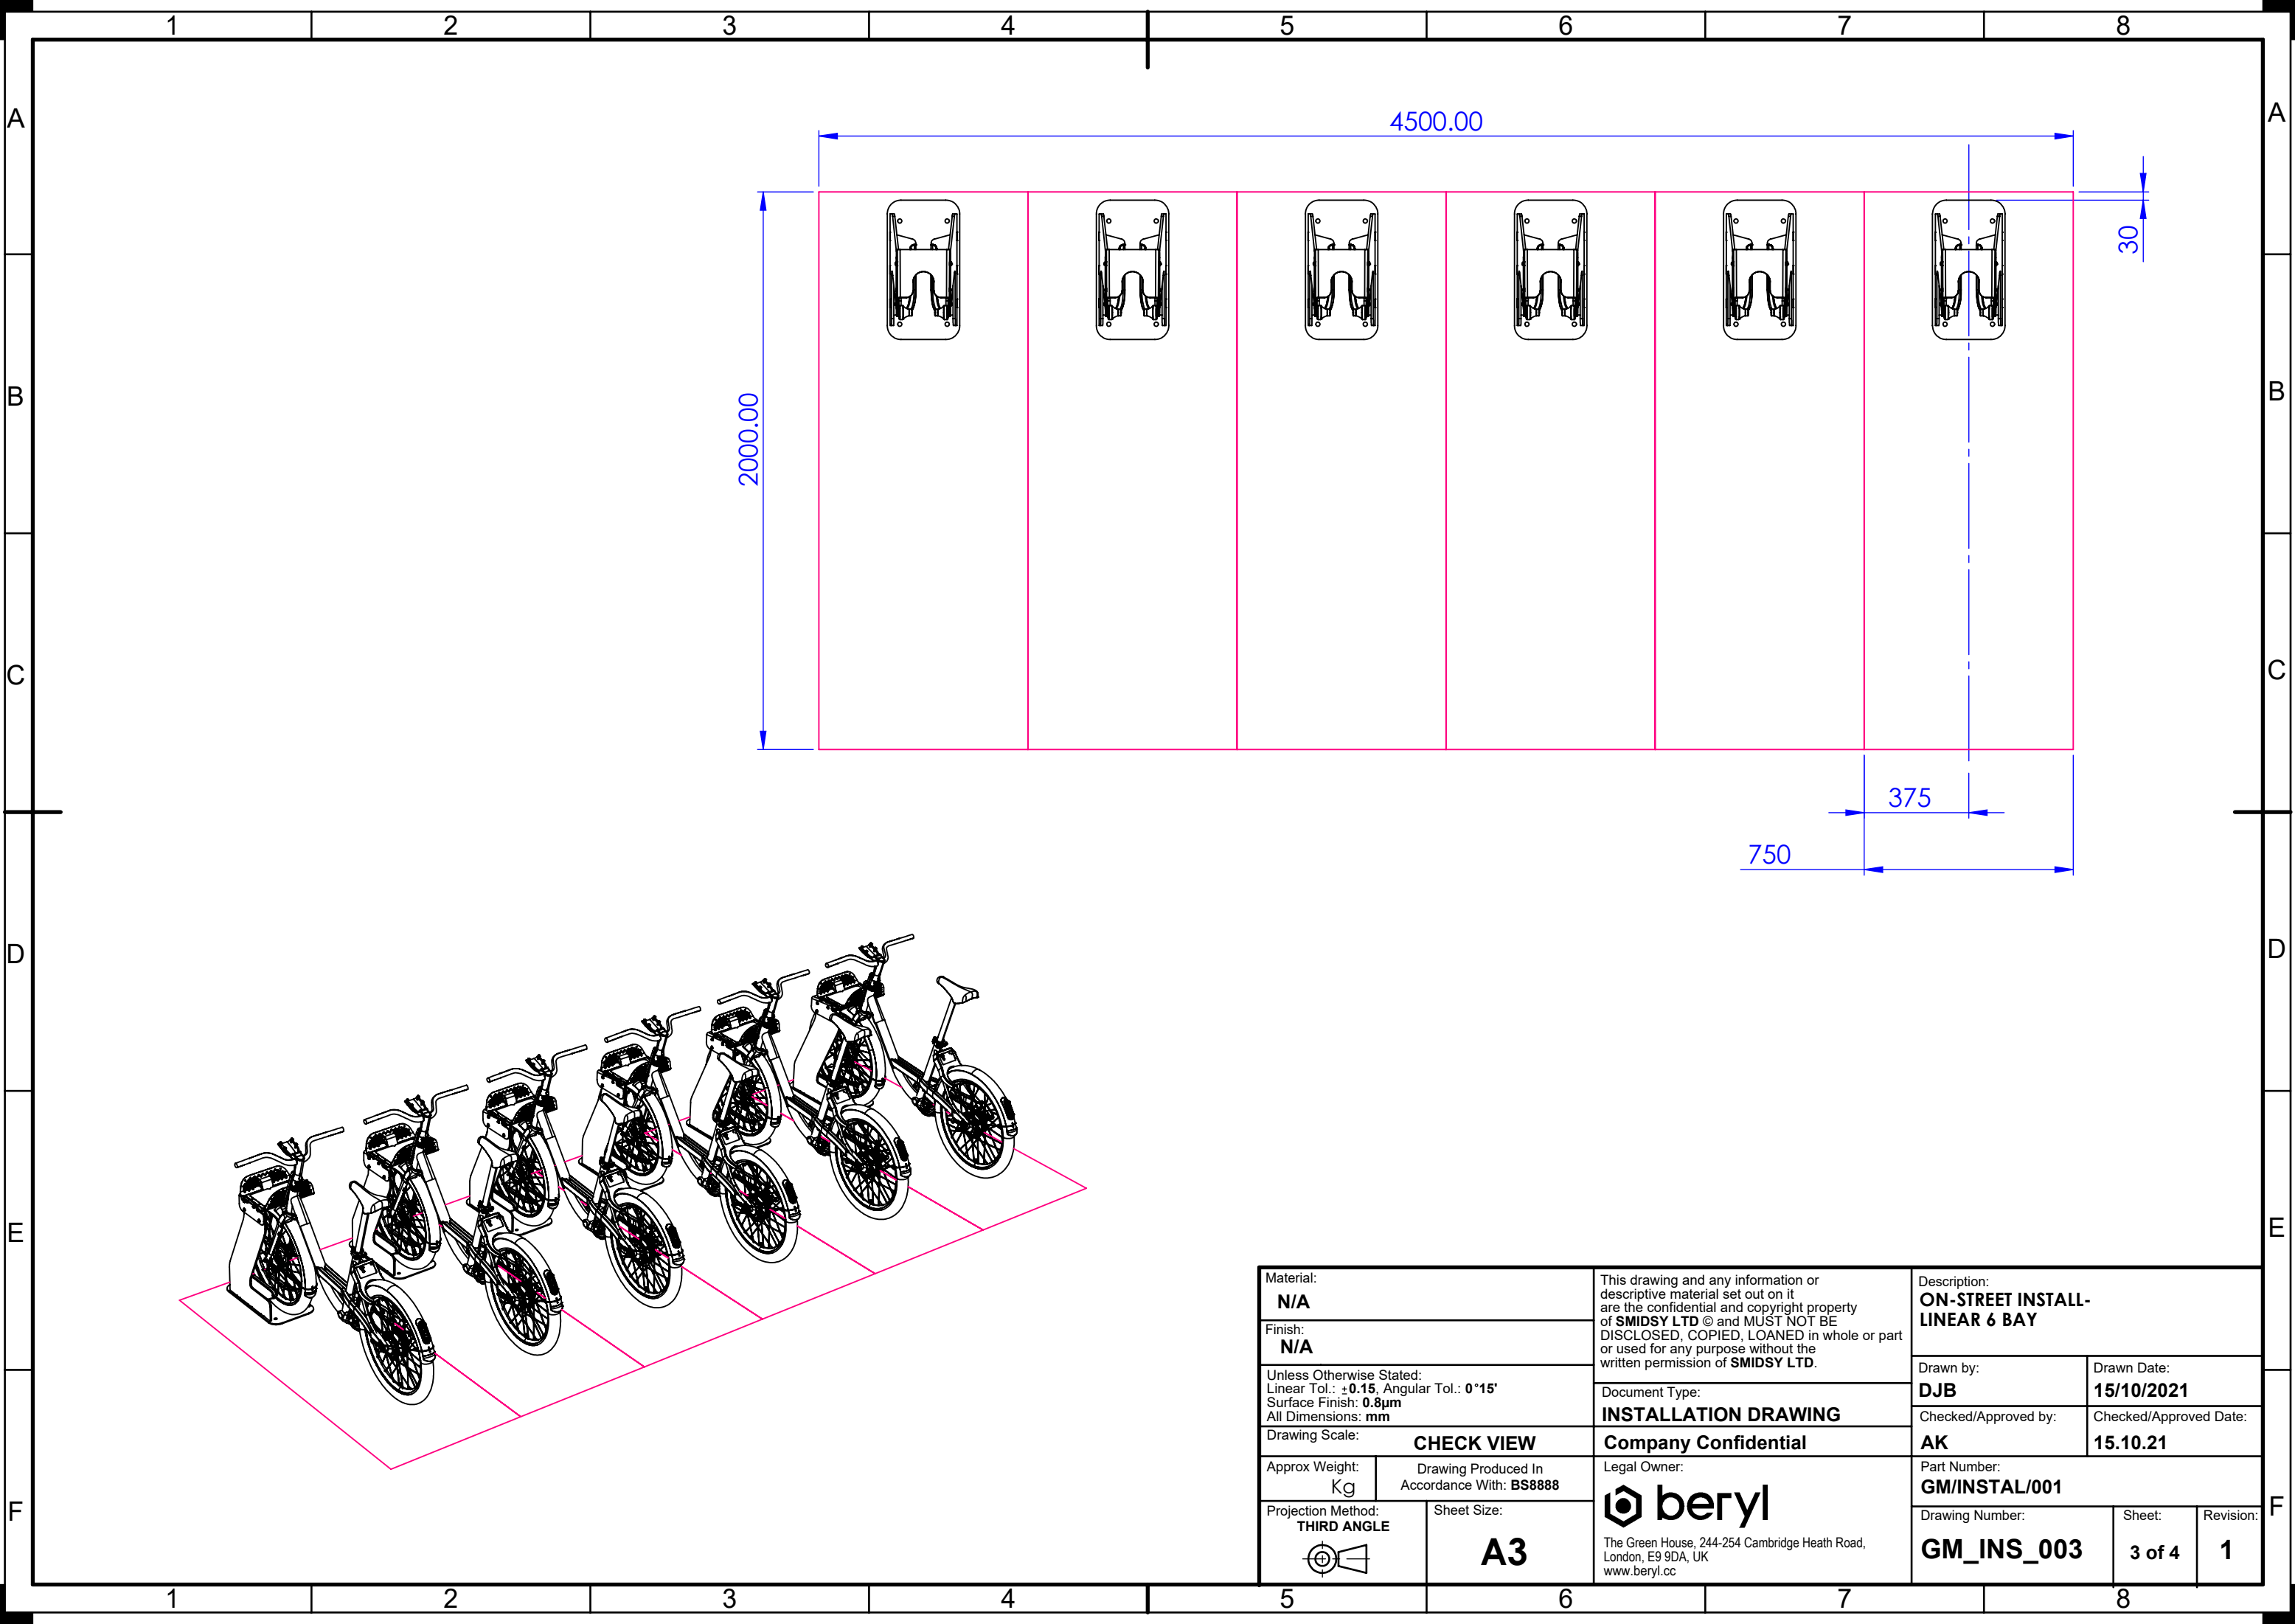

Material: N/A		This drawing and any information or descriptive material set out on it are the confidential and copyright property of SMIDSY LTD © and MUST NOT BE DISCLOSED, COPIED, LOANED in whole or part or used for any purpose without the written permission of SMIDSY LTD .	Description: ON-STREET INSTALL- LINEAR 6 BAY		
Finish: N/A			Drawn by: DJB		Drawn Date: 15/10/2021
Unless Otherwise Stated: Linear Tol.: ±0.15 , Angular Tol.: 0°15' Surface Finish: 0.8µm All Dimensions: mm			Checked/Approved by: AK		Checked/Approved Date: 15.10.21
Drawing Scale: CHECK VIEW			Part Number: GM/INSTAL/001		
Approx Weight: Kg	Drawing Produced In Accordance With: BS8888		Legal Owner:  The Green House, 244-254 Cambridge Heath Road, London, E9 9DA, UK www.beryl.cc		
Projection Method: THIRD ANGLE 		Sheet Size: A3		Drawing Number: GM_INS_003	
				Sheet: 3 of 4	Revision: 1

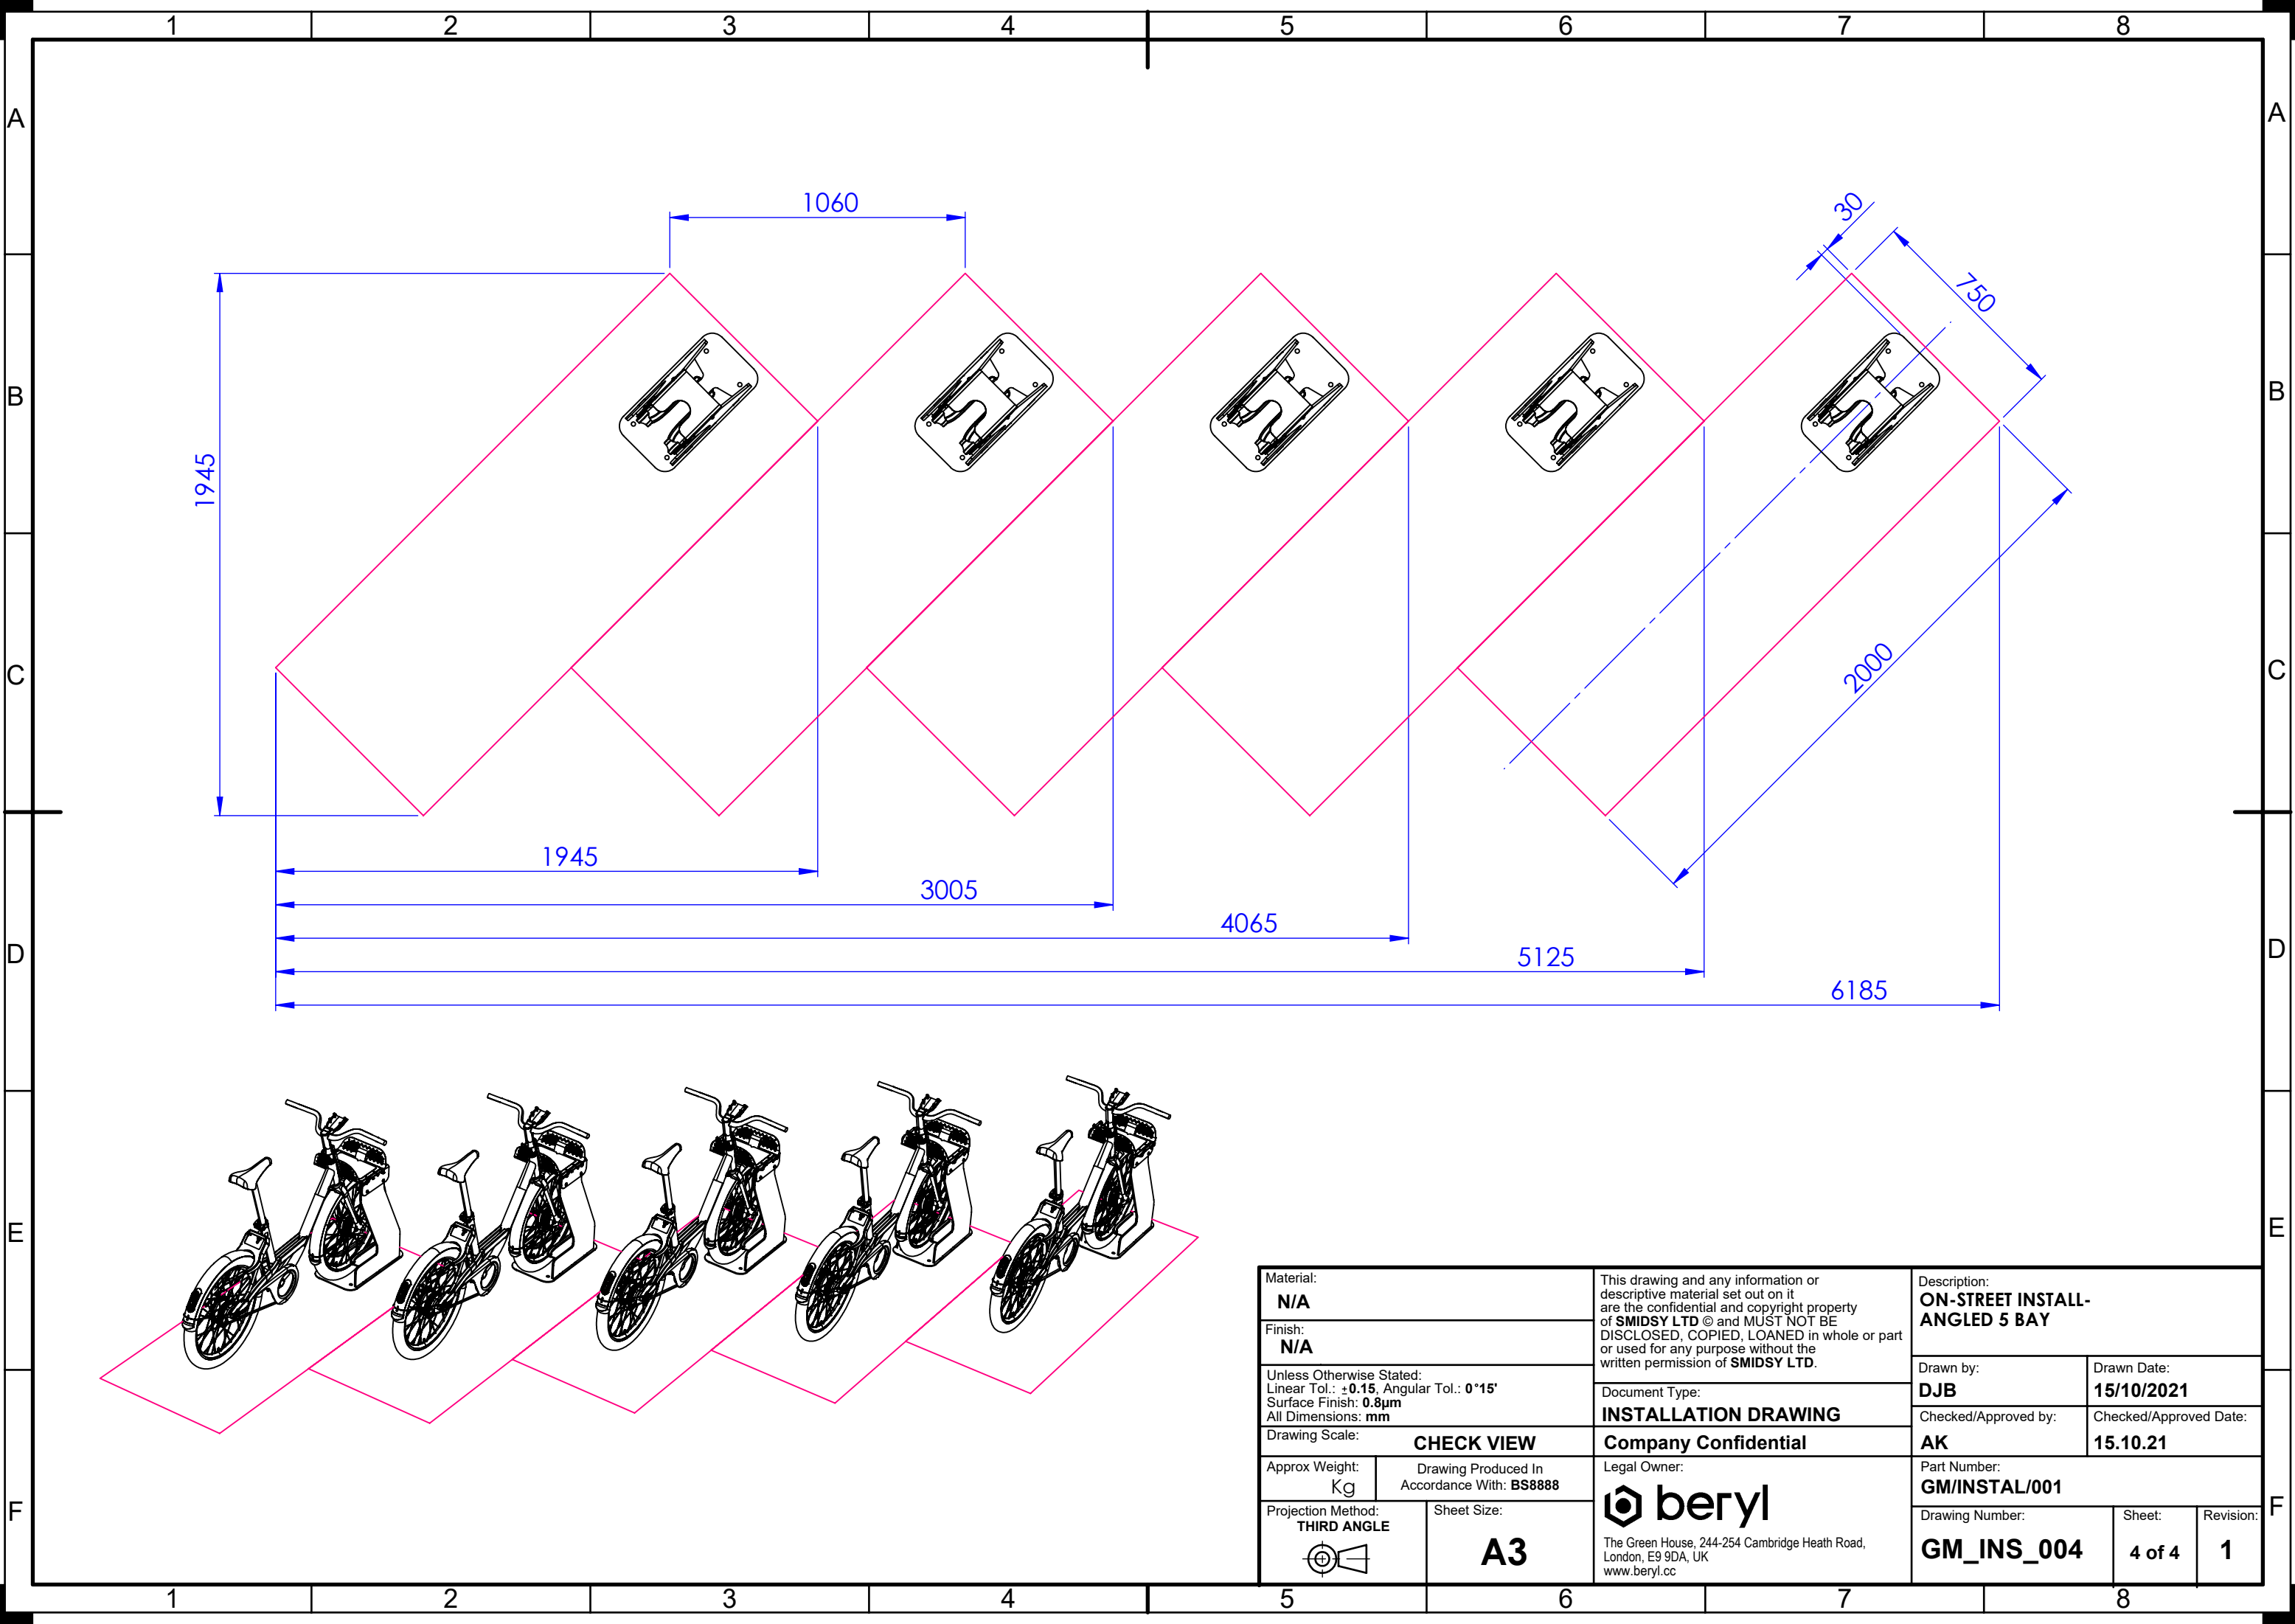

Material: N/A		This drawing and any information or descriptive material set out on it are the confidential and copyright property of SMIDSY LTD © and MUST NOT BE DISCLOSED, COPIED, LOANED in whole or part or used for any purpose without the written permission of SMIDSY LTD .		Description: ON-STREET INSTALL- ANGLED 5 BAY					
Finish: N/A				Drawn by: DJB		Drawn Date: 15/10/2021			
Unless Otherwise Stated: Linear Tol.: ±0.15 , Angular Tol.: 0°15' Surface Finish: 0.8µm All Dimensions: mm		Document Type: INSTALLATION DRAWING		Checked/Approved by: AK		Checked/Approved Date: 15.10.21			
Drawing Scale: CHECK VIEW		Company Confidential		Part Number: GM/INSTAL/001					
Approx Weight: Kg	Drawing Produced In Accordance With: BS8888	Legal Owner:  The Green House, 244-254 Cambridge Heath Road, London, E9 9DA, UK www.beryl.cc							
Projection Method: THIRD ANGLE	Sheet Size: A3								
				Drawing Number: GM_INS_004		Sheet: 4 of 4		Revision: 1	