
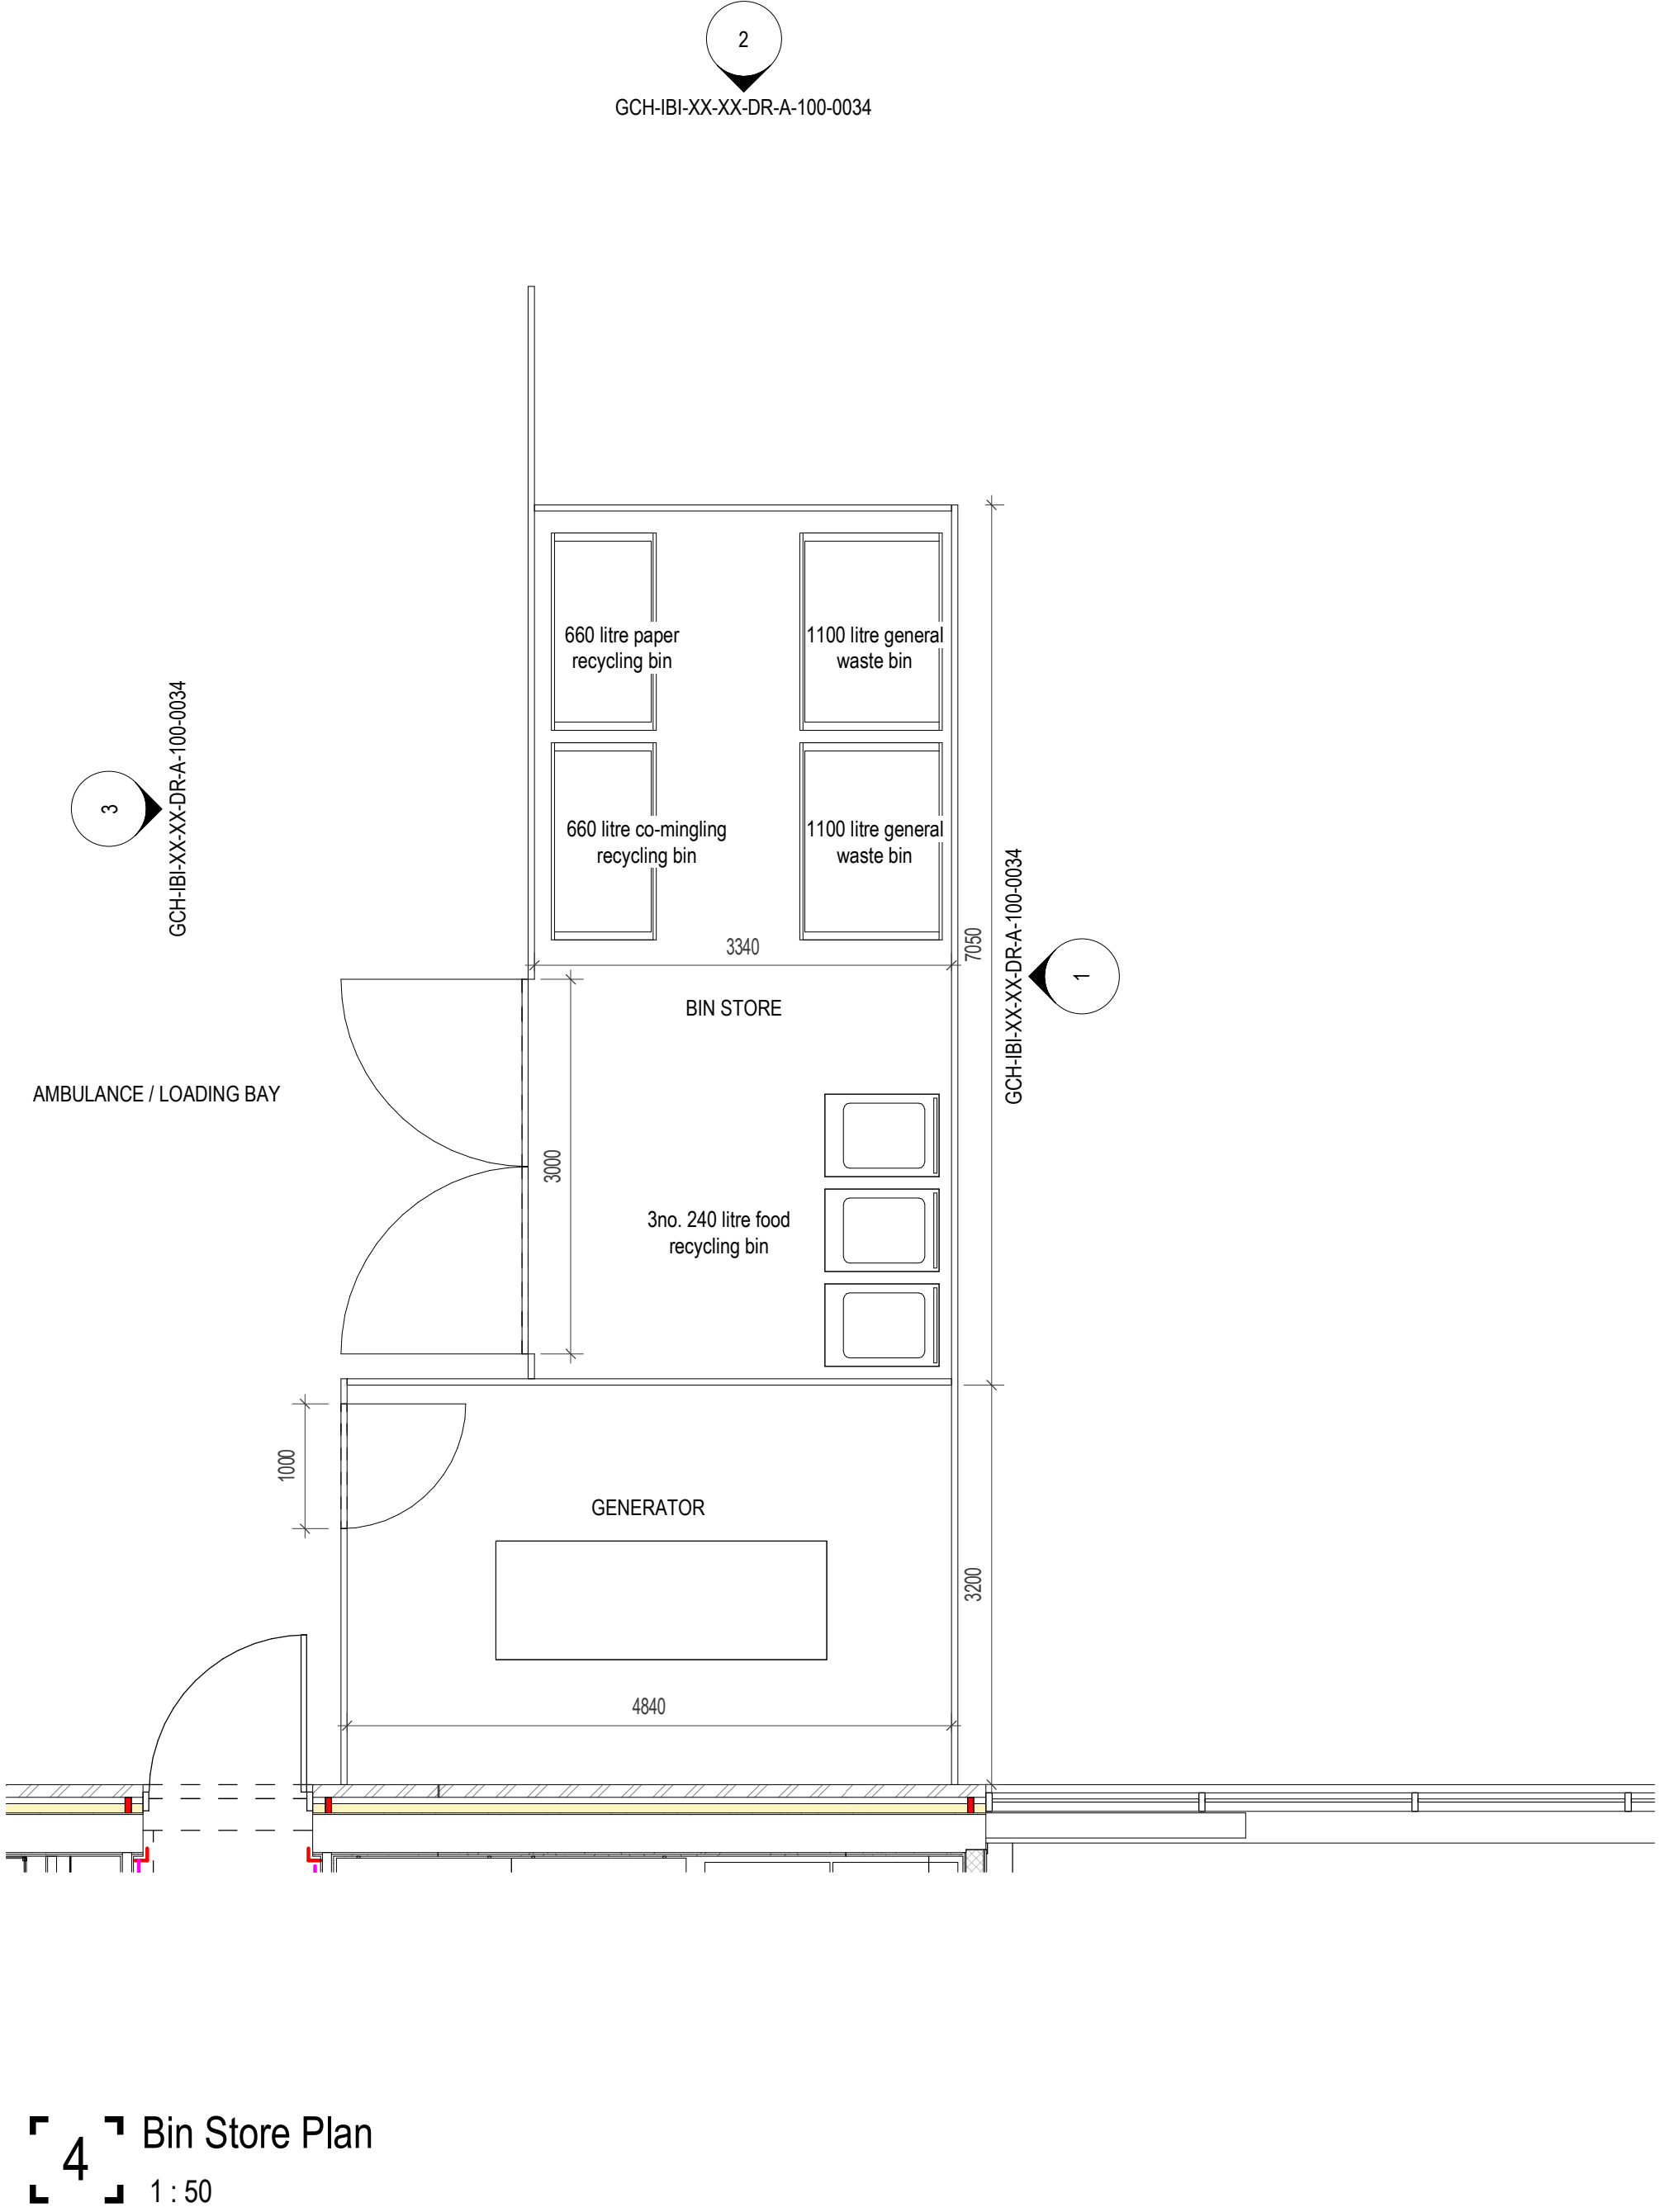


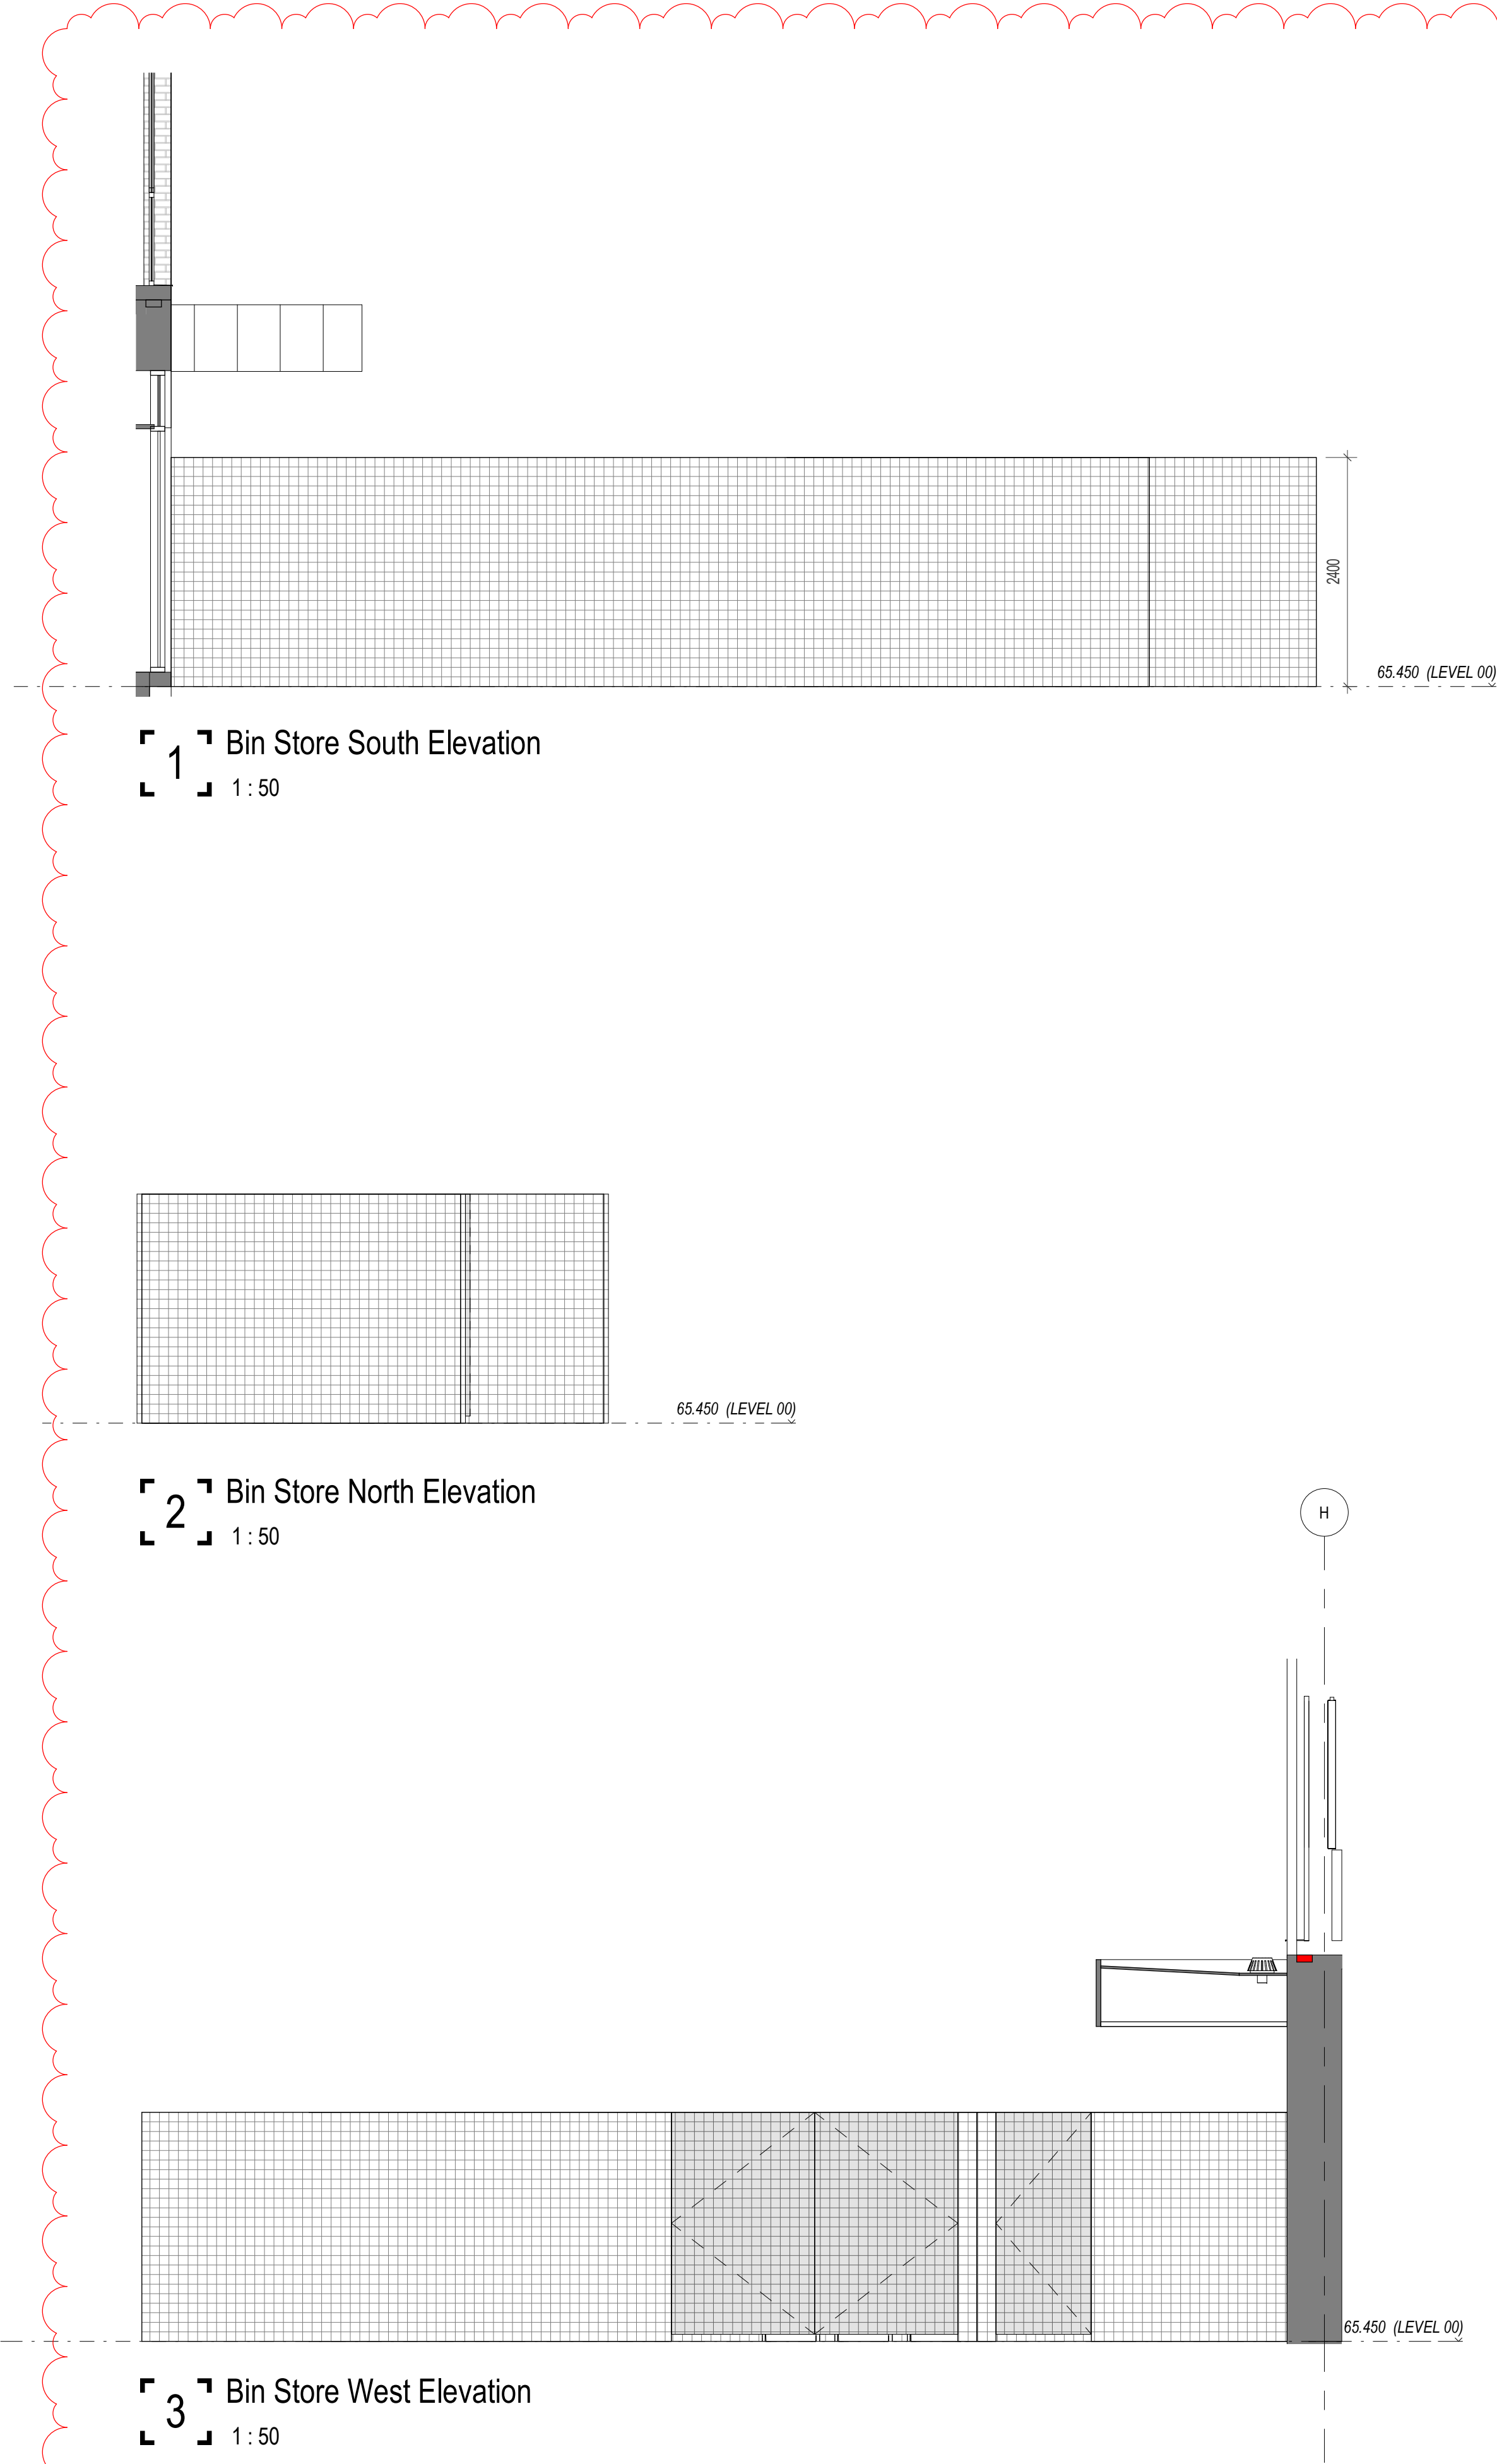

Notes:

- This drawing is copyright.
- Do not scale dimensions from this drawing.
- This drawing is to be read in conjunction with all other relevant drawings.
- All discrepancies on this drawing are to be reported to the architect.
- Do not modify any element of this drawing.
- Use drawing only for purpose(s) issued.
- This drawing may contain colour.

Scale Bar
0 1m 3m 5m
Scale: 1:100

North Point

Key Plan

1

Hazard

HAZ-xx

To warn of significant hazards or information that is unusual

To be read in conjunction with all other consultant's information

Refer to CDM Schedule XXXX-IBI-WB-XX-SH-A-200-0000

The following external model files are included within this drawing:

Rev	Date	Revision Notes	Drawn	Review
C02	20/10/21	Updated following ground floor changes	KA	TK
C01	18/06/21	Early Warning 022 - Pharmacy Extension. Construction re-issue	JW	TK

Client

BI

Intelligence Buildings Infrastructure

www.ibigroup.com

MORGAN SINDALL

Intelligence Buildings Infrastructure

www.ibigroup.com

Project

GORTON COMMUNITY HUB

Drawing Title

Proposed Bin Store

Job Number	Date	Drawn By
50786	15/07/2019	KA
Scale@A1	Purpose	Reviewed By
1 : 50	CONSTRUCTION ISSUE	TK
Drawing Number	Revision	Suitability
GCH-IBI-XX-XX-DR-A-100-0034	C02	S4